




 


Site & Location Plan as Existing - 1:1250

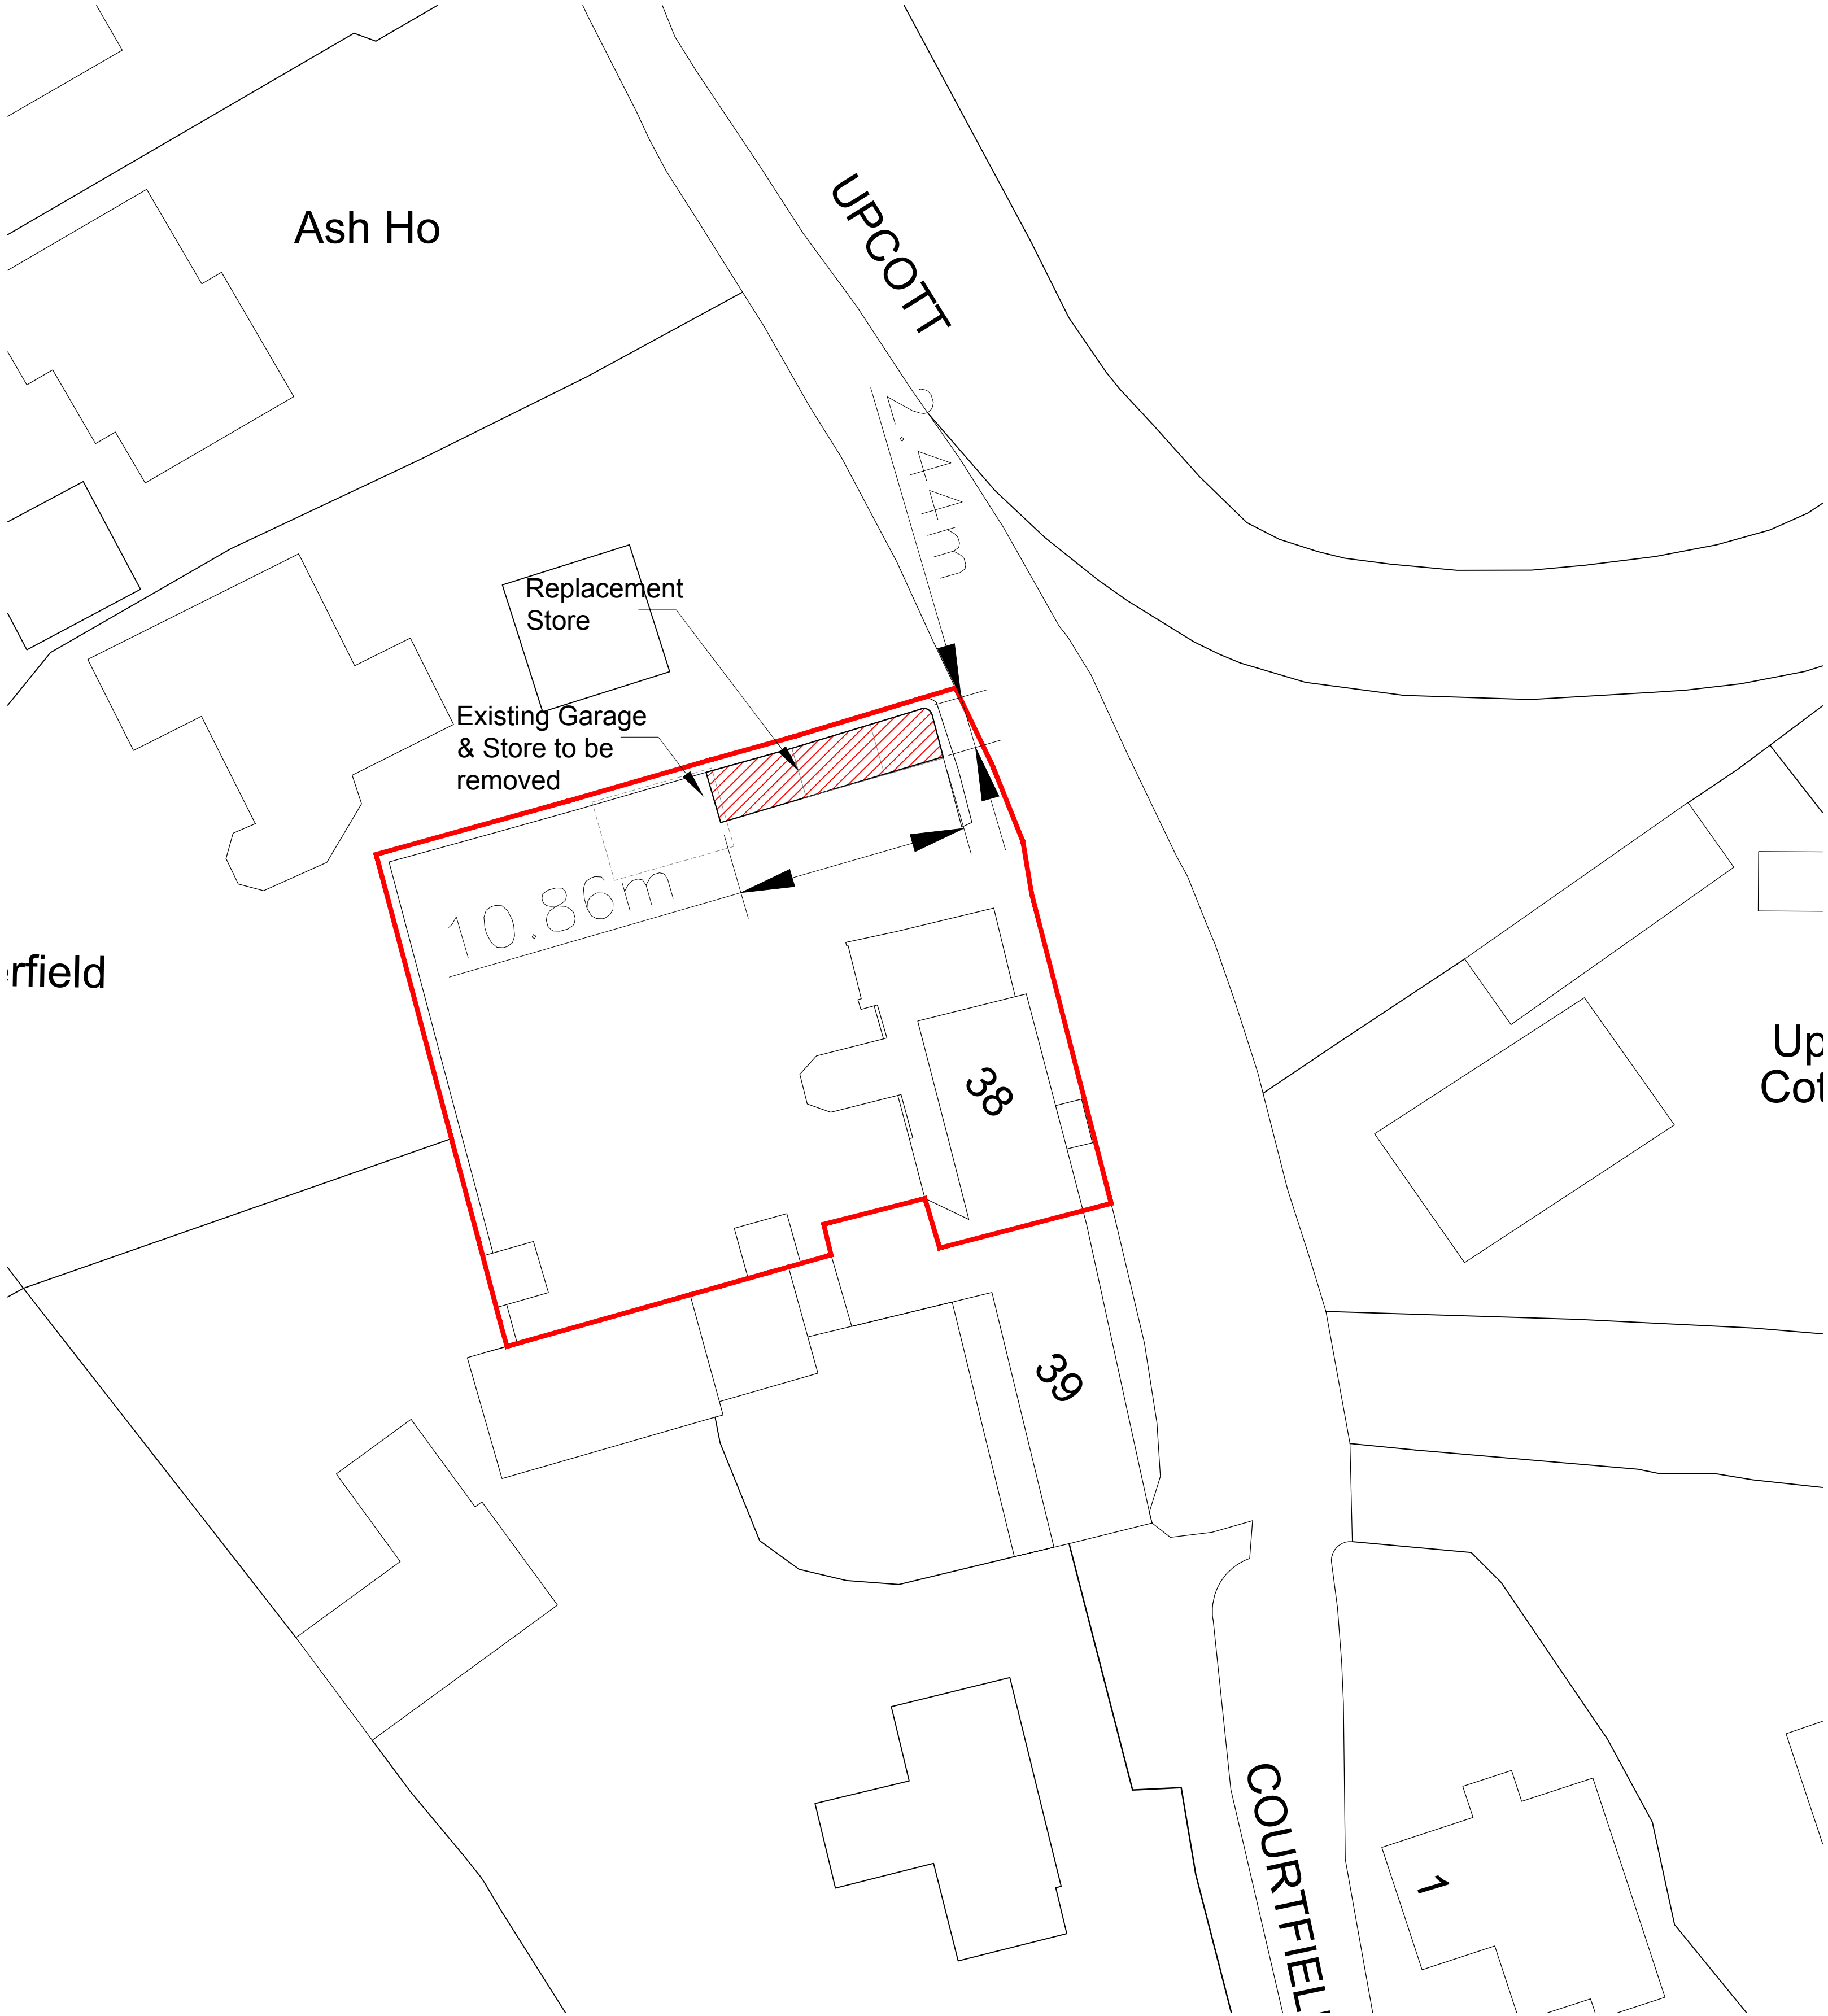

Site Plan as Existing - 1:500

 

Site Plan as Proposed - 1:200

 

Revision Schedule			
Rev	Description	Date	By
PL0	Issued for Approval.	15/05/26	AT
PL1	Notes amended.	08/07/26	AT

PLANNING

Client
MR & MRS CRABTREE

Project
DAISYFIELD COTTAGE
38 UPCOTT
LATTON
SN6 6DS

Drawing Description
LOCATION, ORDNANCE SURVEY
SITE PLANS
AS EXISTING & PROPOSED

Scale	Sheet Size	Date
AS NOTED	A1	MAY 26

Drawn by	Checked by
AT	JCD

Project No	Drawing No	Revision
CS-25030	210	PL1

This drawing should not be scaled. Any discrepancies should be notified to Christopher Stanley Architecture & Planning Ltd. If this drawing is issued as digital data for the titled project, use this data for reference purposes only to assist in co-ordinating work. Christopher Stanley Architecture & Planning Ltd take no responsibility for its accuracy. This drawing is copyright of Christopher Stanley Architecture & Planning Ltd and may not be copied or reproduced without permission.