



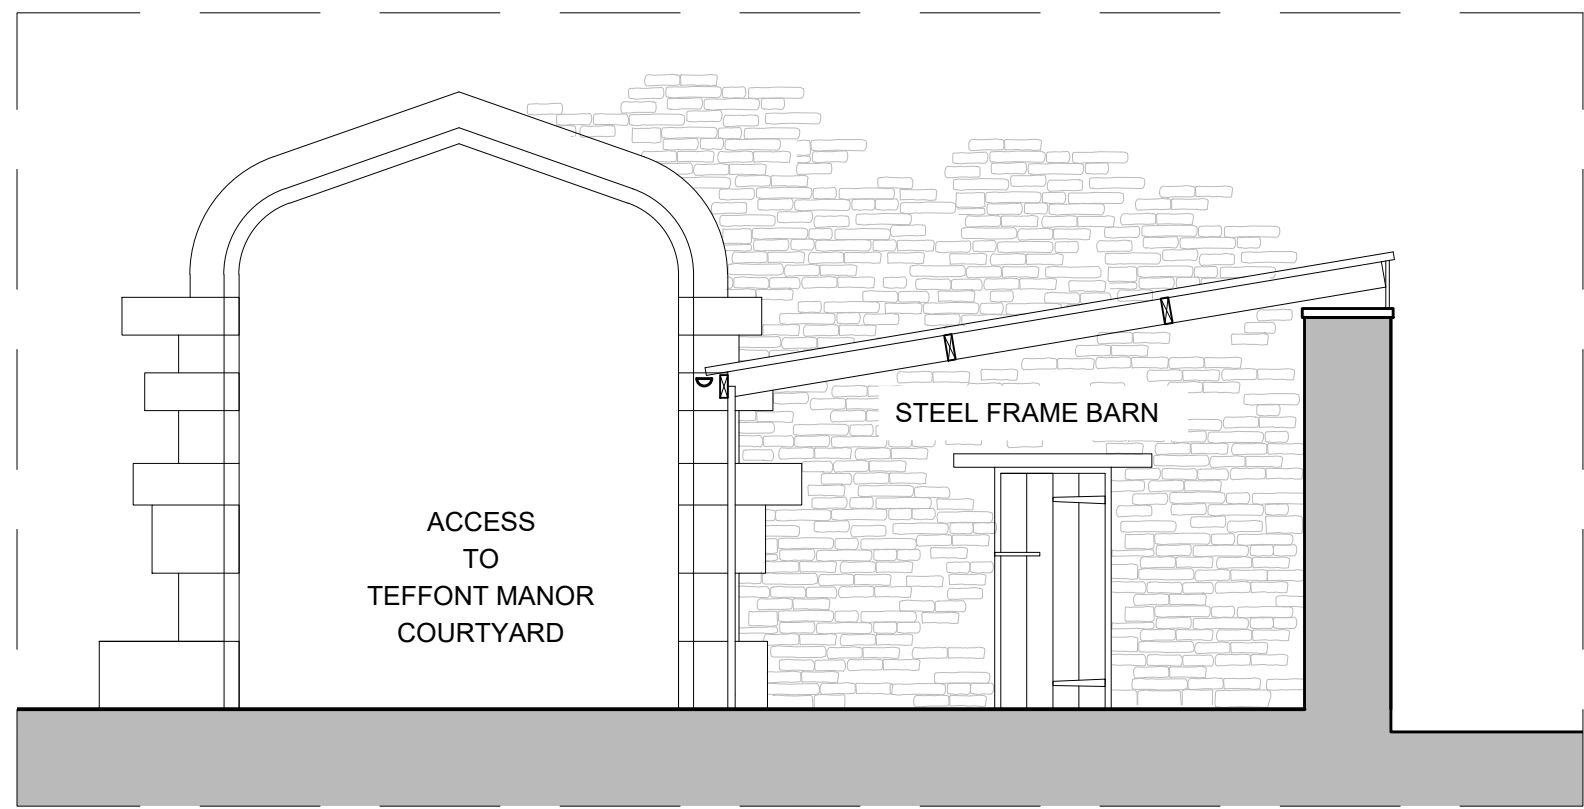

EXISTING
INDICATIVE STEEL BARN SECTION 1-1
SCALE 1:50

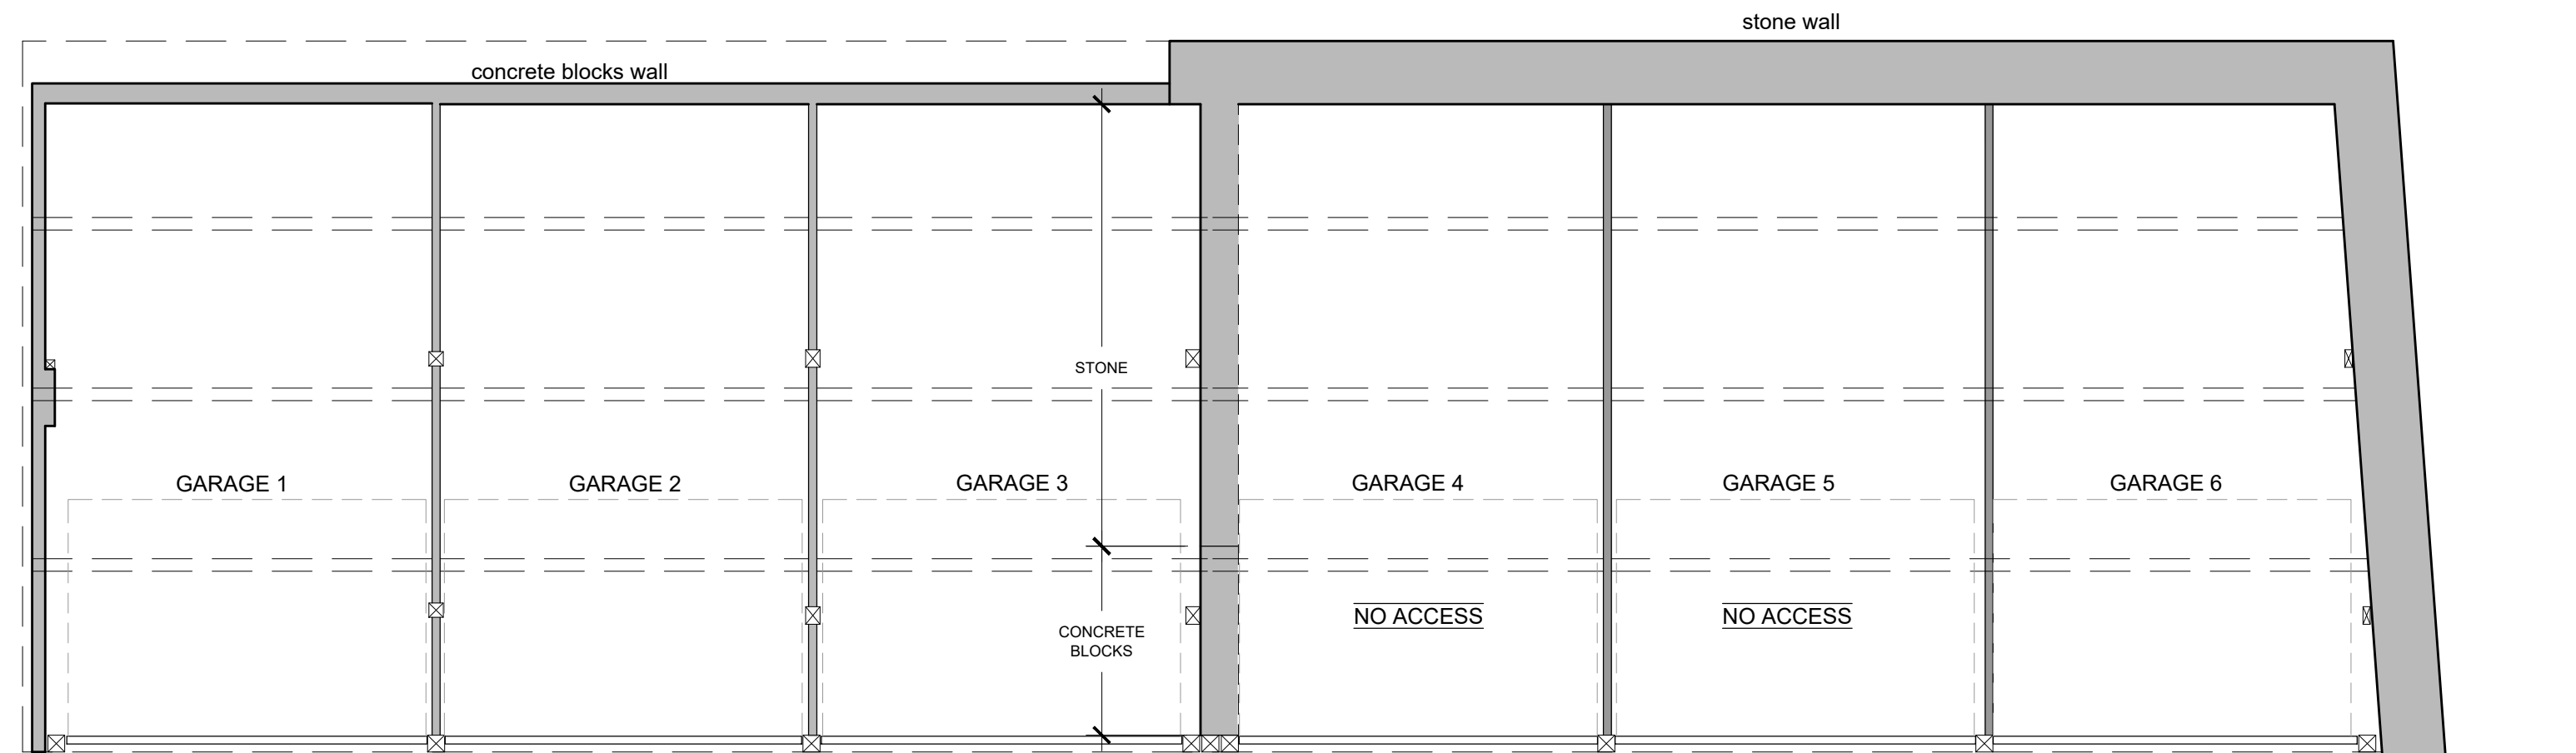

1. NORTH - WEST ELEVATION



2. NORTH - EAST ELEVATION



3. NORTH - EAST ELEVATION



4. SOUTH - WEST ELEVATION

A	03/07/26	Minor tweaks.	EK
Rev.	Date		Init
CLIENT			
Dr. KEATINGE			
PROJECT			
DEMOLITION OF CONTEMPORARY BUILDINGS, TEFFONT HOUSE, TEFFONT EVIAS SP3 5RJ			
DRAWING			
EXISTING PLANS			
DRAWN:	Date:	Scale:	
EK	19/06/2026	AS STATED	
Drawing number:		@ A1	
3875 - 401		Rev.	A
DOLMAN			
ARCHITECTURAL DESIGNERS		BUILDING SURVEYORS	
COST CONSULTANTS		CDM PRINCIPAL DESIGNERS	
Sussex House		Tel: 01380 729459	
Bath Road		Web: www.dolmansurveyors.co.uk	
Devizes		Email: info@dolmansurveyors.co.uk	
Wiltshire SN10 2AF			