



EXISTING
SOUTH WEST ELEVATION
SCALE 1:50

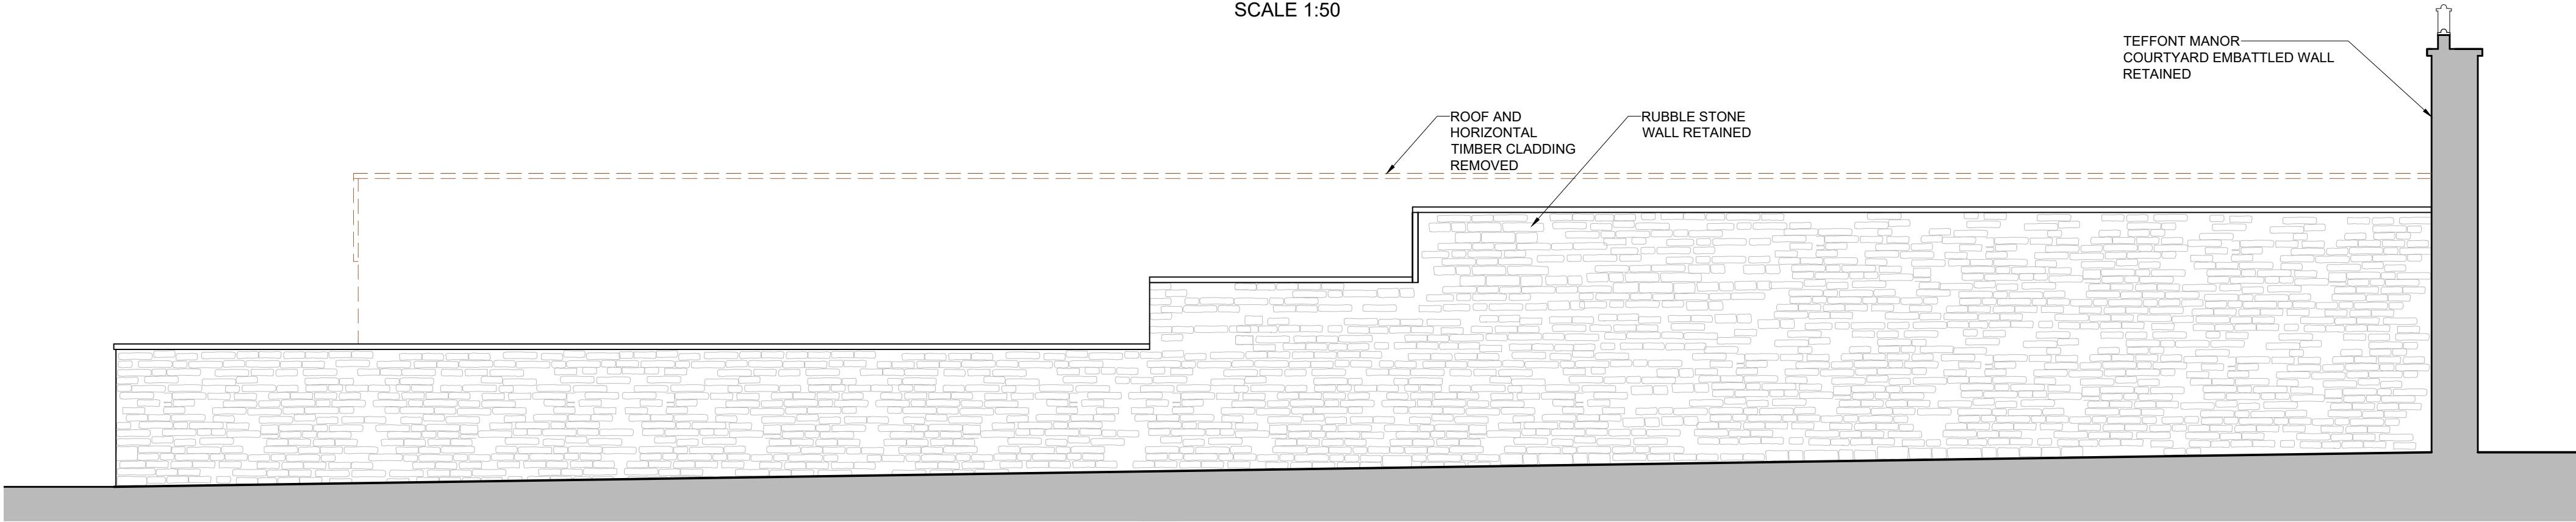

PROPOSED
SOUTH WEST ELEVATION
SCALE 1:50

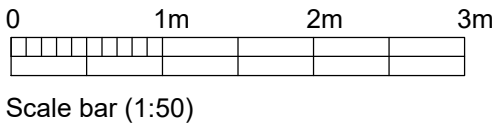

THIS DRAWING IS COPYRIGHT
Contractor must take site sizes

Any discrepancies between the
drawing and site conditions
should be reported to the
Principal Designer

Rev.	Date		Init
CLIENT			
Dr. KEATINGE			
PROJECT			
DEMOLITION OF CONTEMPORARY BUILDINGS,TEFFONT HOUSE, TEFFONT EVIAS SP3 5RJ			
DRAWING			
EXISTING AND PROPOSED SOUTH WEST			
DRAWN: EK	Date: 19/06/2025	Scale: AS STATED @ A2	
Drawing number: 3875 - 404		Rev.	
DOLMAN			
ARCHITECTURAL DESIGNERS		BUILDING SURVEYORS	
COST CONSULTANTS		CDM PRINCIPAL DESIGNERS	
Sussex House		Tel: 01380 729456	
Bath Road		Web: www.dolmansurveyors.co.uk	
Devizes		Email: info@dolmansurveyors.co.uk	
Wiltshire SN10 2AF			