

* COPYRIGHT.
DO NOT SCALE EXCEPT FOR PLANNING PURPOSES.
CHECK ALL DIMENSIONS ON SITE.
THIS DRAWING IS ONLY TO BE USED ON THE SITE
FOR WHICH DESIGNED.

1:50

1m2m3m

3m

1:100

1m2m3m4m5m6m

6m

1:20

200mm4600mm81000mm12

12

1:1

10mm2030mm4050mm60

60

EXISTING MATERIALS

WALLS

Ashlar dressed natural stone

ROOF

Blumen felt flat roof cover

WINDOWS

Grey aluminium framed fanlight casement windows

Composite black infill above & below

DOORS

Grey aluminium framed glazed doors

GUTTERS & DOWNPIPES


White and black painted cast iron and UPVC

SCOFFITS & FASCIAS


Ashlar copings

HEADS / CILLS


N/A

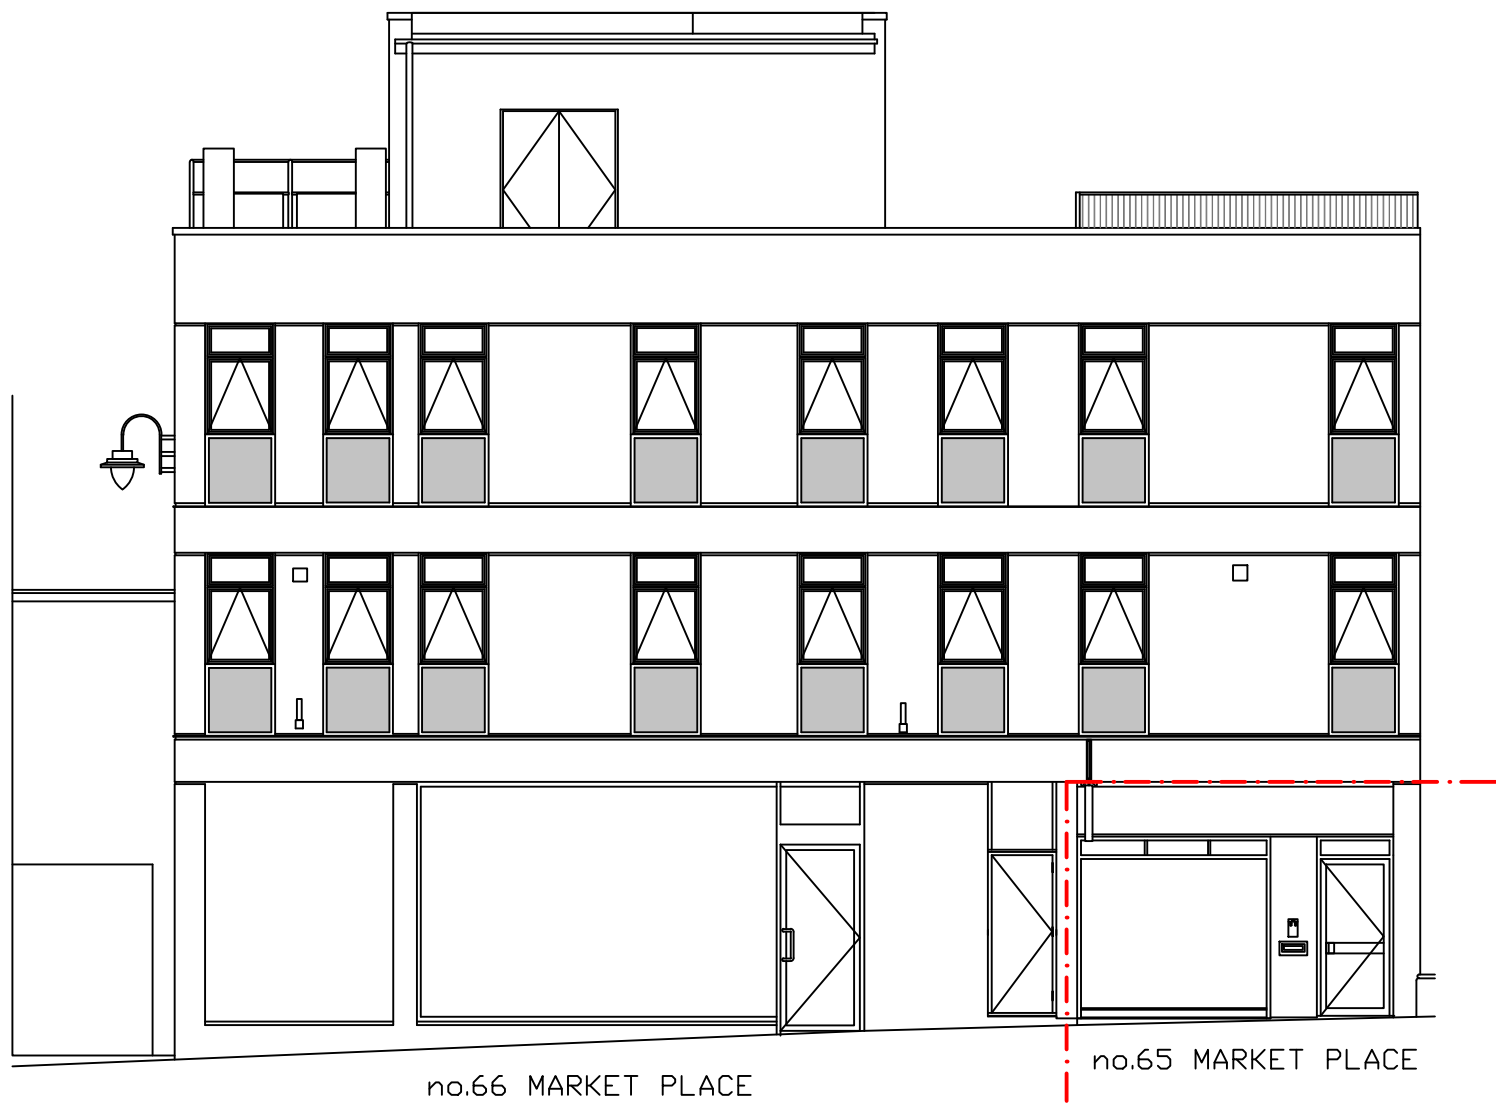


EXISTING SOUTH WEST ELEVATION
@1:100 SCALE

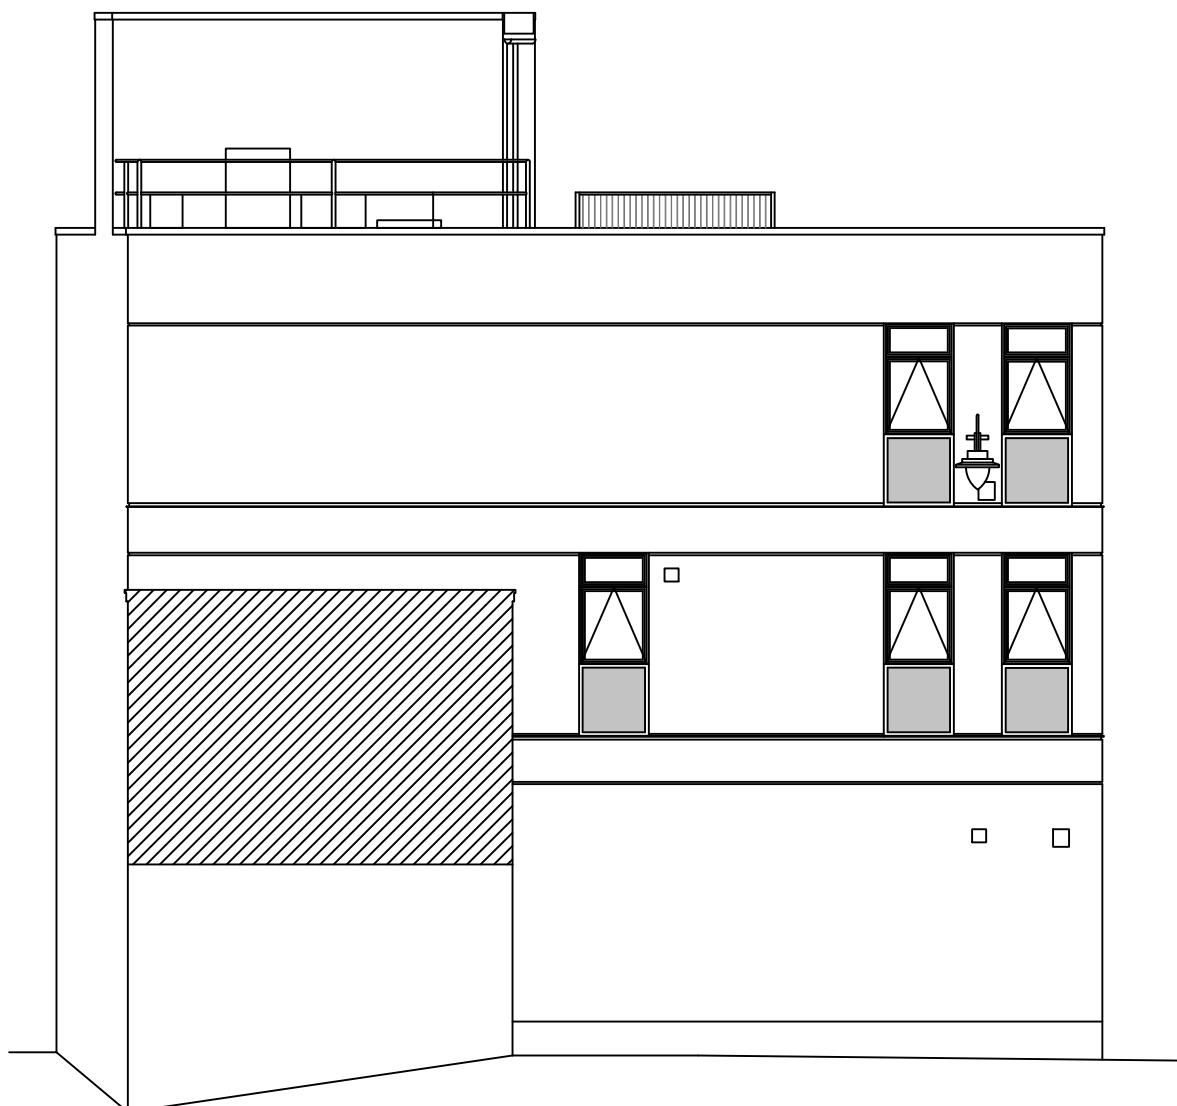


EXISTING NORTH WEST ELEVATION
@1:100 SCALE

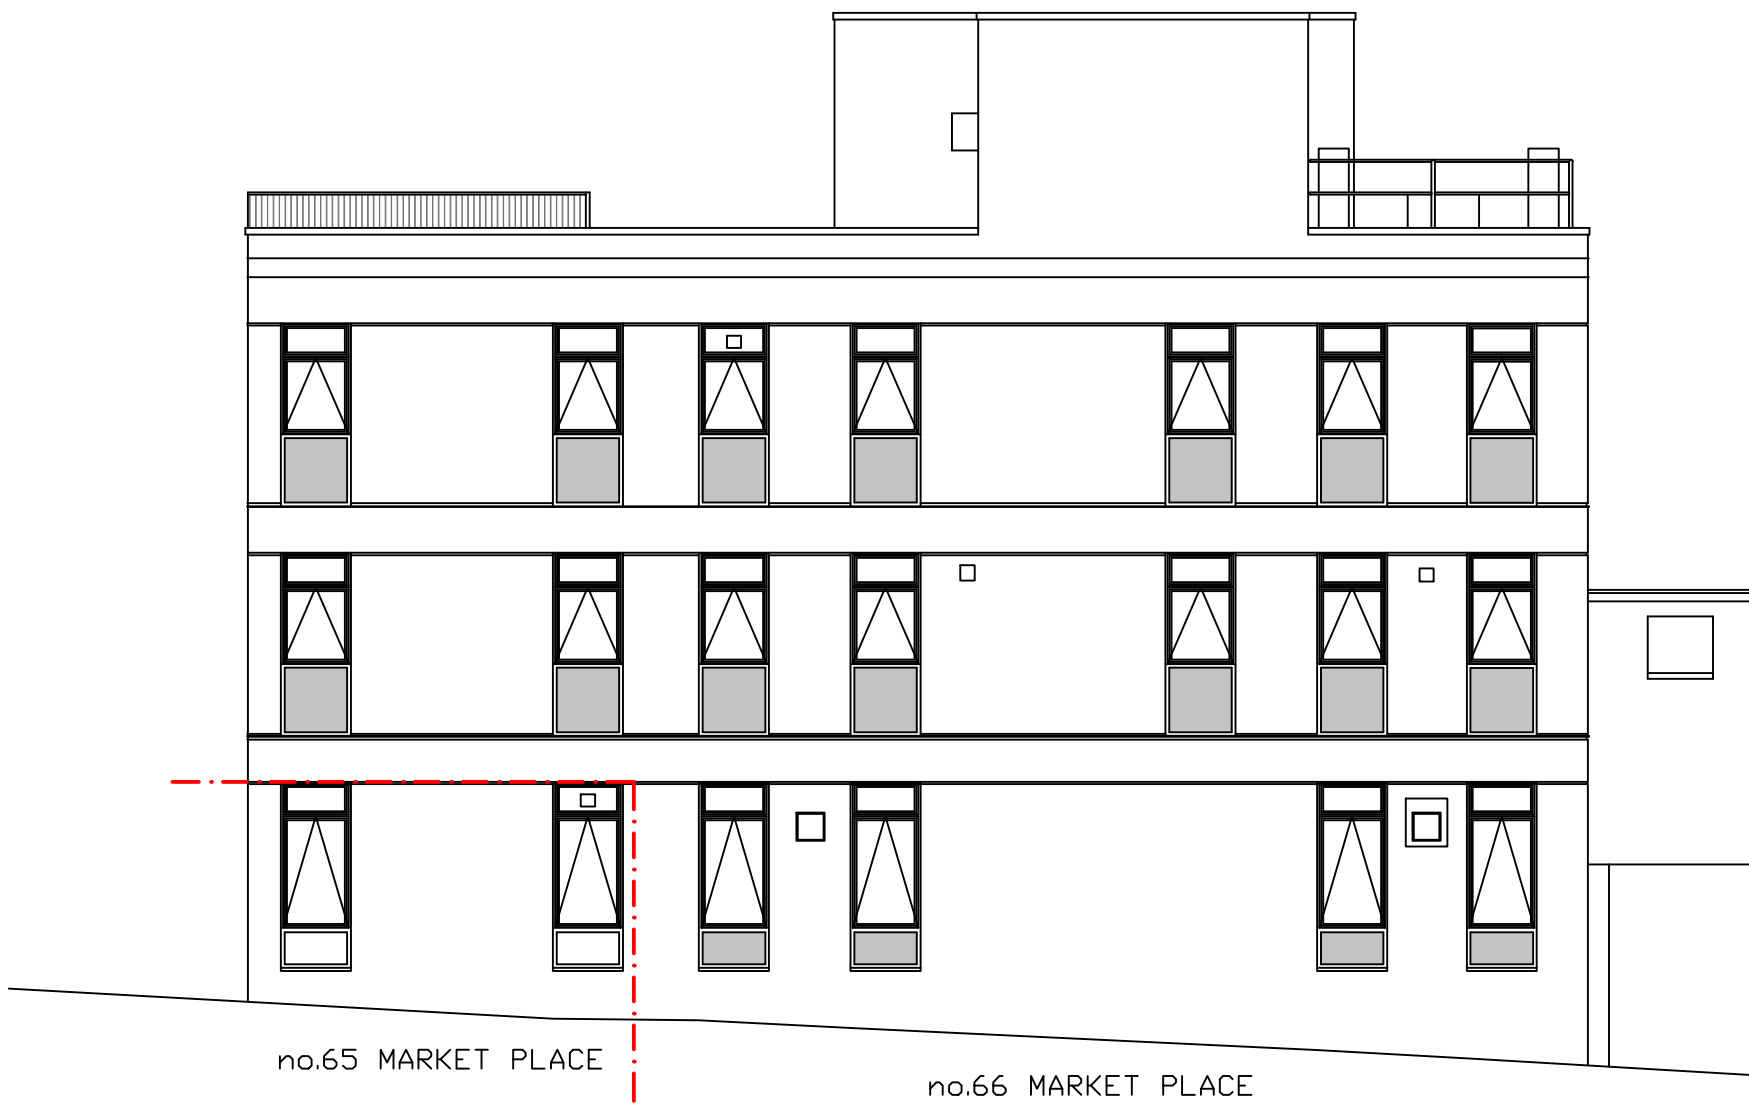


EXISTING NORTH EAST ELEVATION
@1:100 SCALE

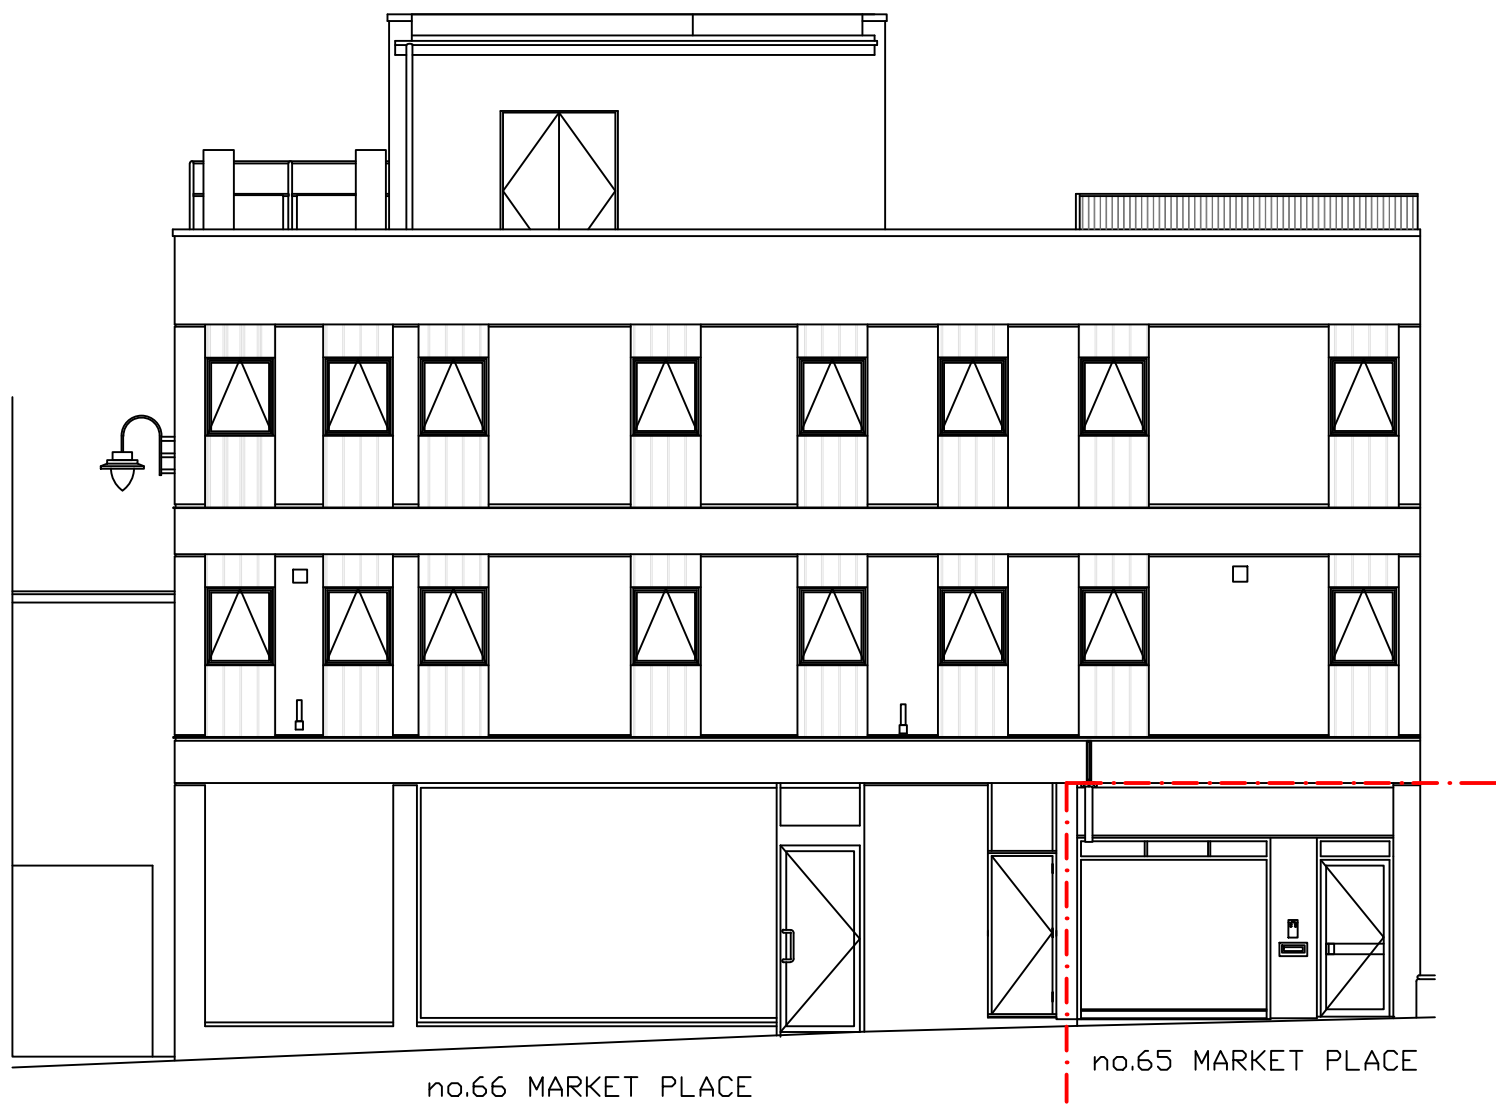

PROPOSED SOUTH WEST ELEVATION
@1:100 SCALE

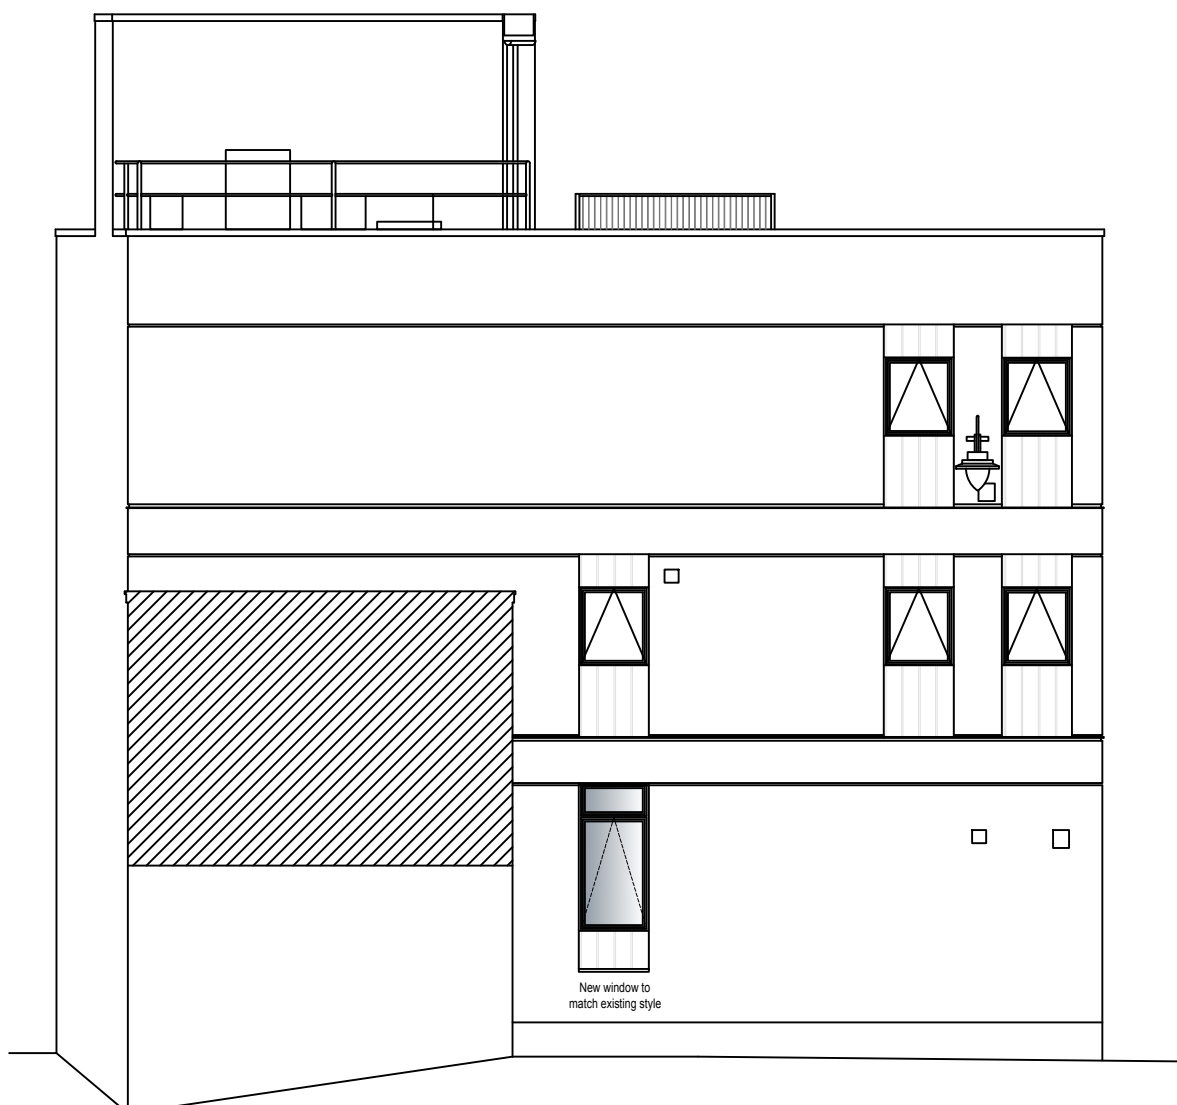

PROPOSED NORTH WEST ELEVATION
@1:100 SCALE

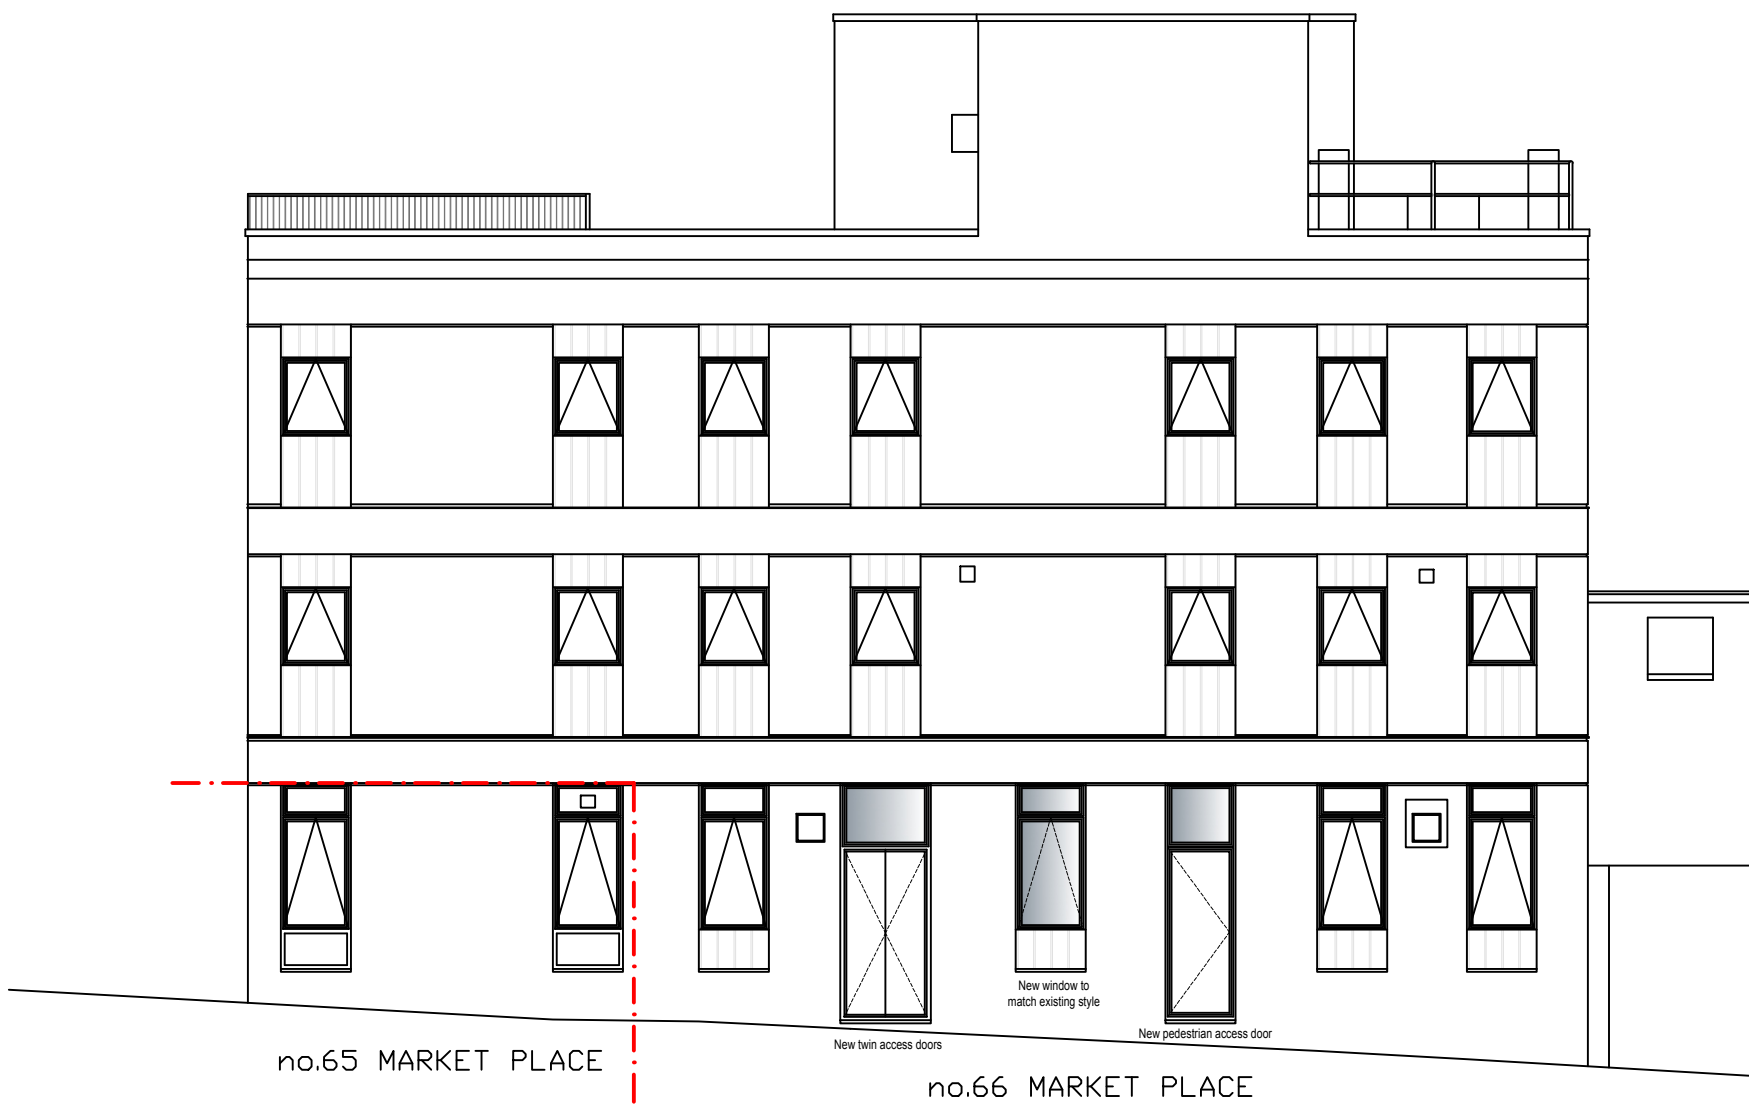

PROPOSED NORTH EAST ELEVATION
@1:100 SCALE

PROPOSED MATERIALS

WALLS

Ashlar dressed natural stone

ROOF

Fibre glass flat roof cover

WINDOWS

Dark grey aluminium framed fanlight casement windows

Standing seam cladding above & below

DOORS

Dark grey aluminium framed glazed doors

GUTTERS & DOWNPIPES

Black UPVC

SCOFFITS & FASCIAS

Ashlar copings

HEADS / CILLS

N/A

REVISIONS		DATE
CLIENT:	MP66	
PROJECT:	WORKS TO: 66 MARKET PLACE, CHIPPENHAM, WILTSHIRE.	
TITLE:	EXISTING ELEVATIONS PROPOSED ELEVATIONS	
DRAWN: RJ	SCALES @ A1:	
CHECKED: JA	1:100	
DATE: OCT 25		
DWG No: AA/25/30/21	REV: -	

Armstrong

architecture

THE OLD BAKEHOUSE, 21 TIMBER STREET,
CHIPPENHAM, WILTSHIRE, SN15 3BS
01245 494 004 info@armstrongarchitecture.co.uk