






Roof Plan 1:100

 

Proposed First Floor 1:50

 

Oak framed single storey extension

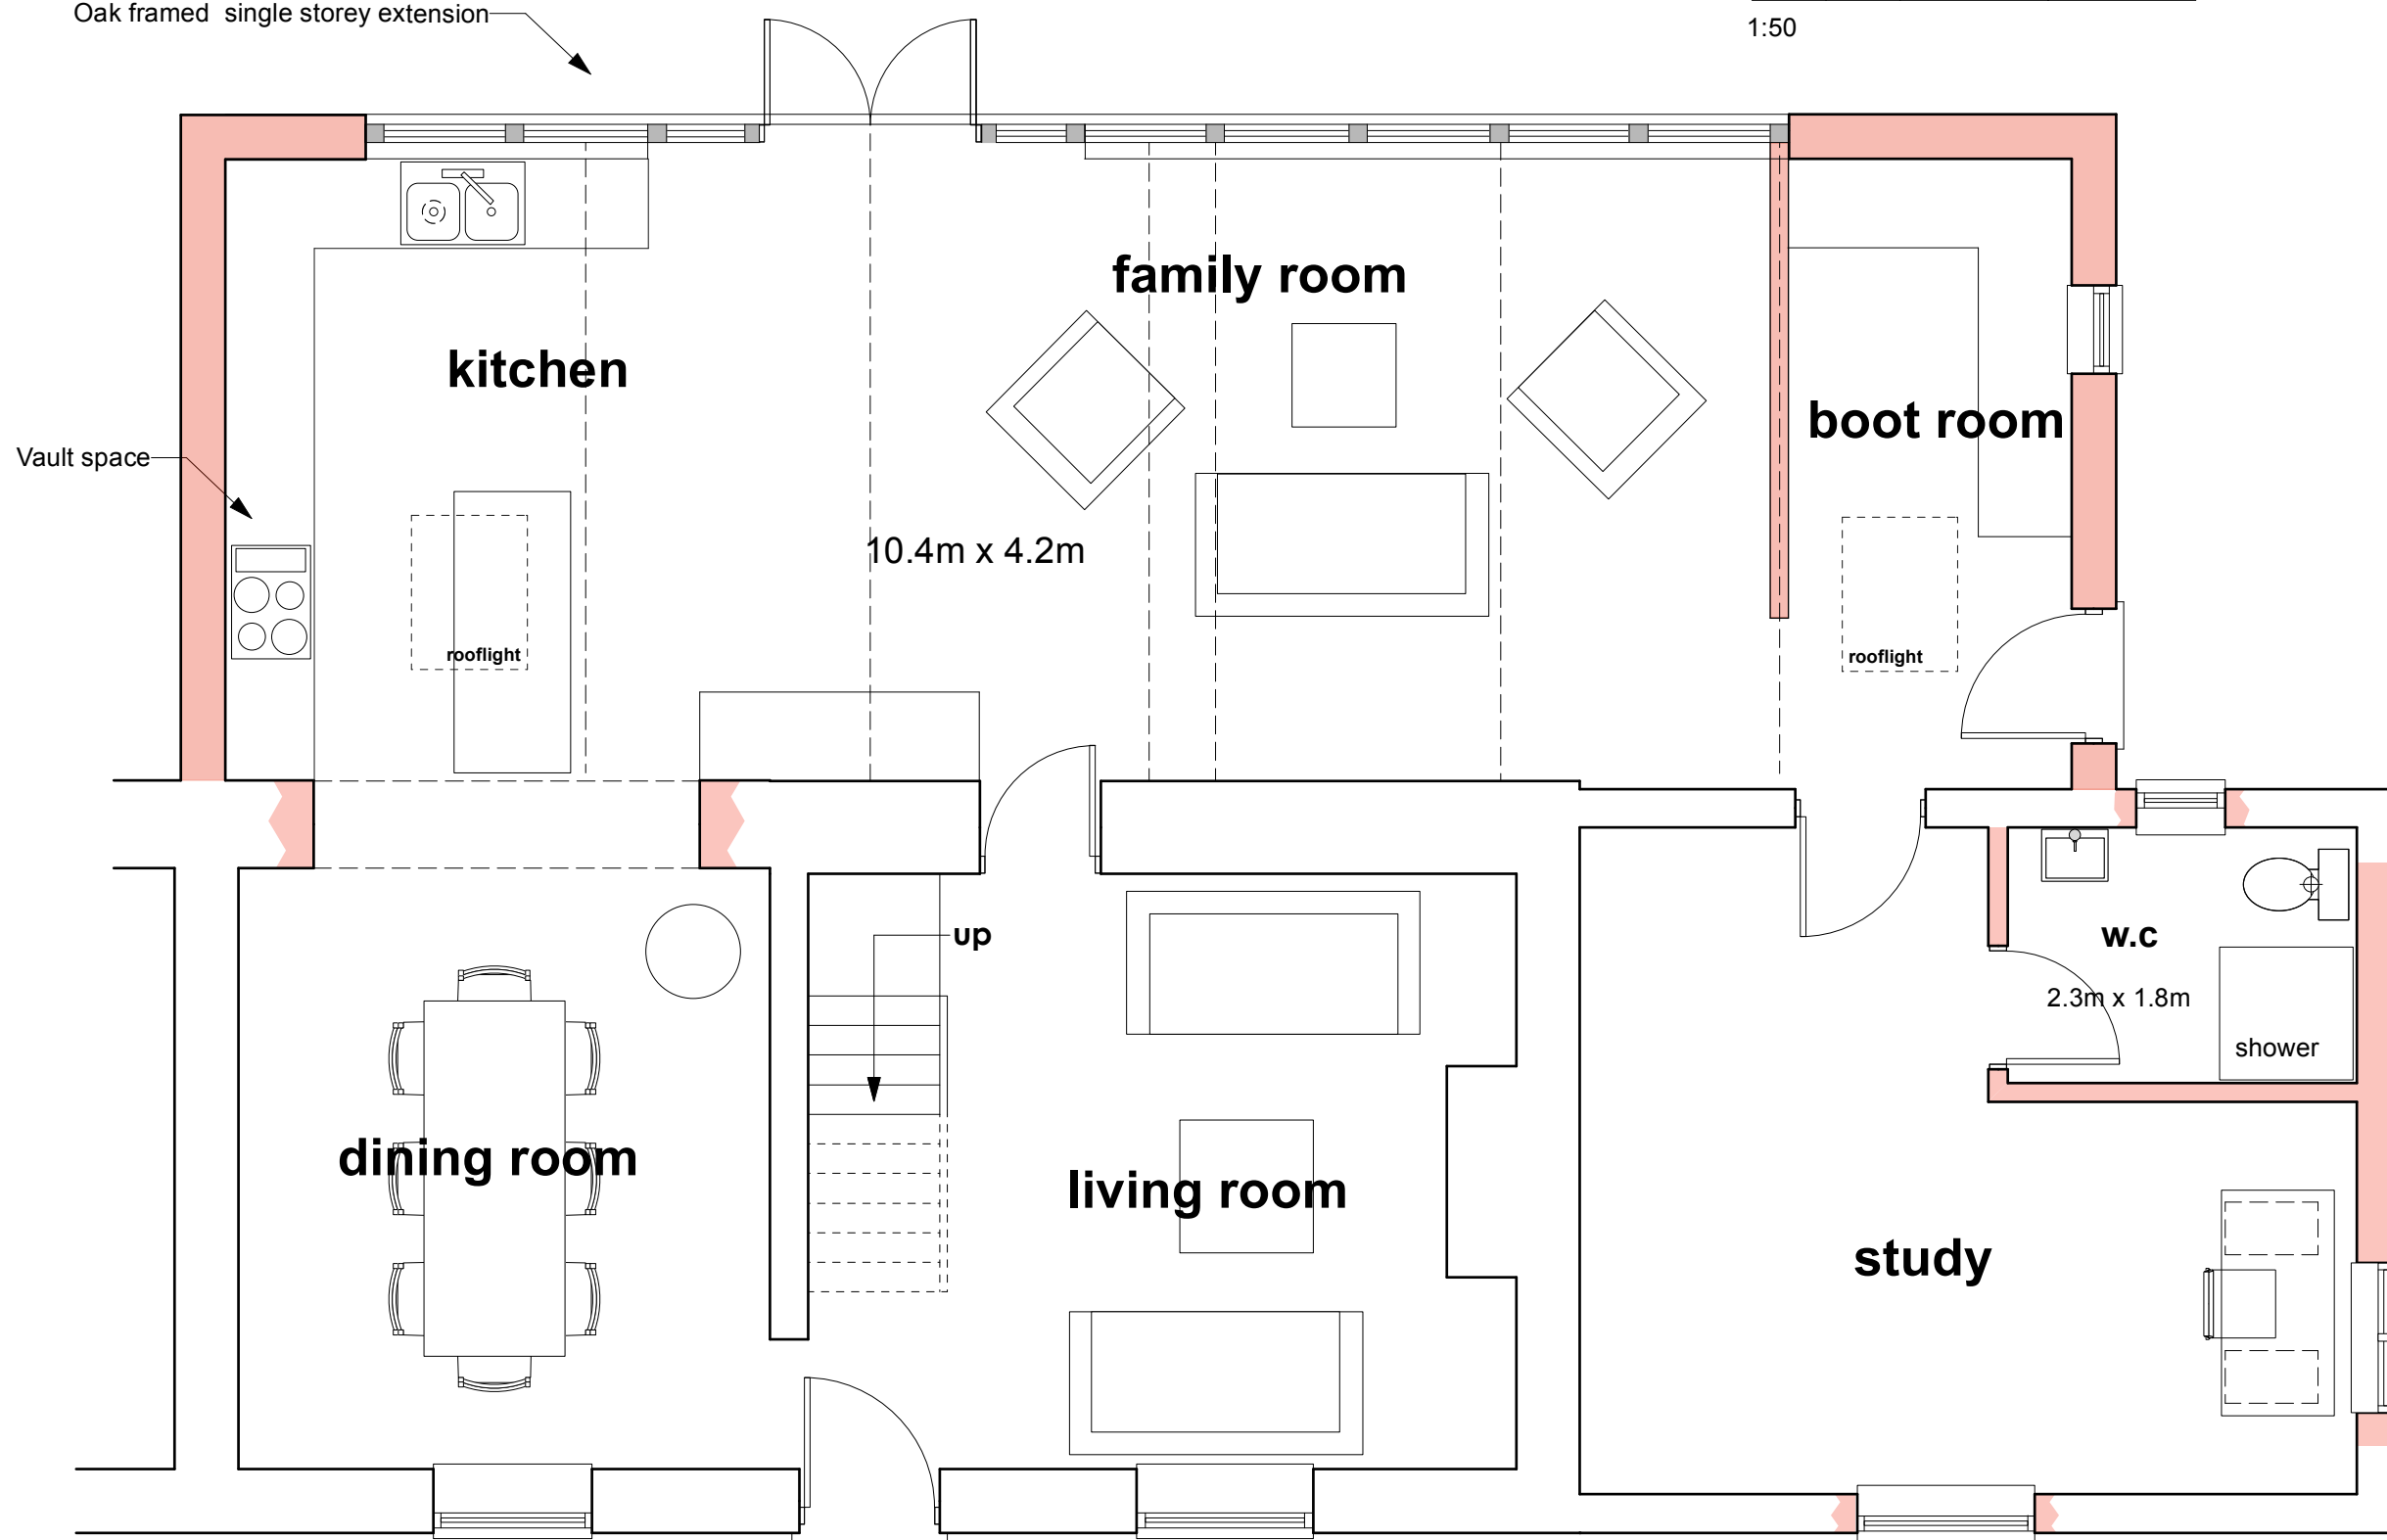

Proposed Ground Floor 1:50

Rev. A 7-7-26 Revised floor plan and elevations to single storey element

Job Title

Proposed Extension and Alterations to Well Cottage 166A Short Street Chapmanslade

Drawing Title

Proposed Floor plans and Roof Plan

Peter Withey

Architectural Designer

123 Clay Street Crockerton

Warminster Wiltshire BA12 8AG

Tele 01985 841111 e-mail witheydesign@btconnect.com

Scale 1:50 1:100@A2 Date February 2026

Drawing No 1193/2A