



South Elevation




East Elevation




North Elevation




West Elevation

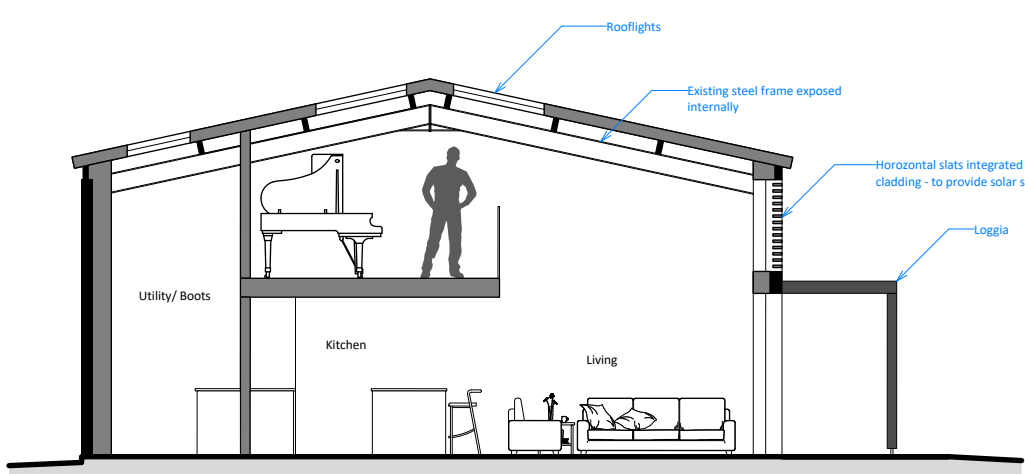


Section AA

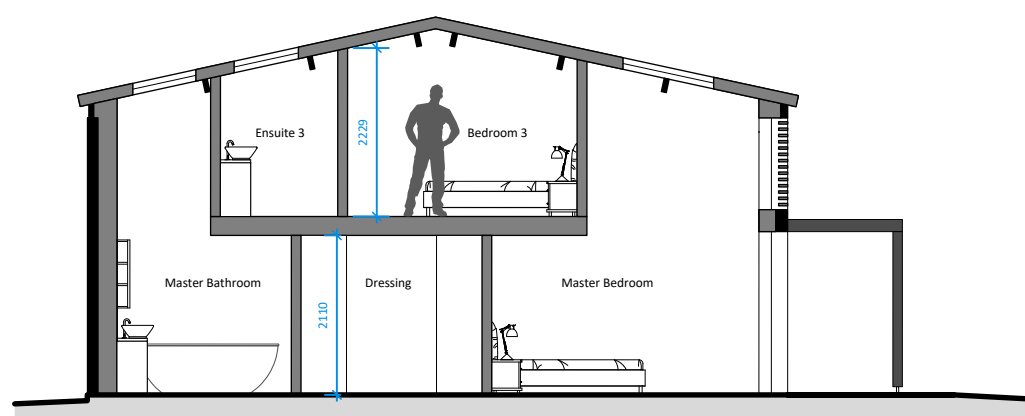


Section BB

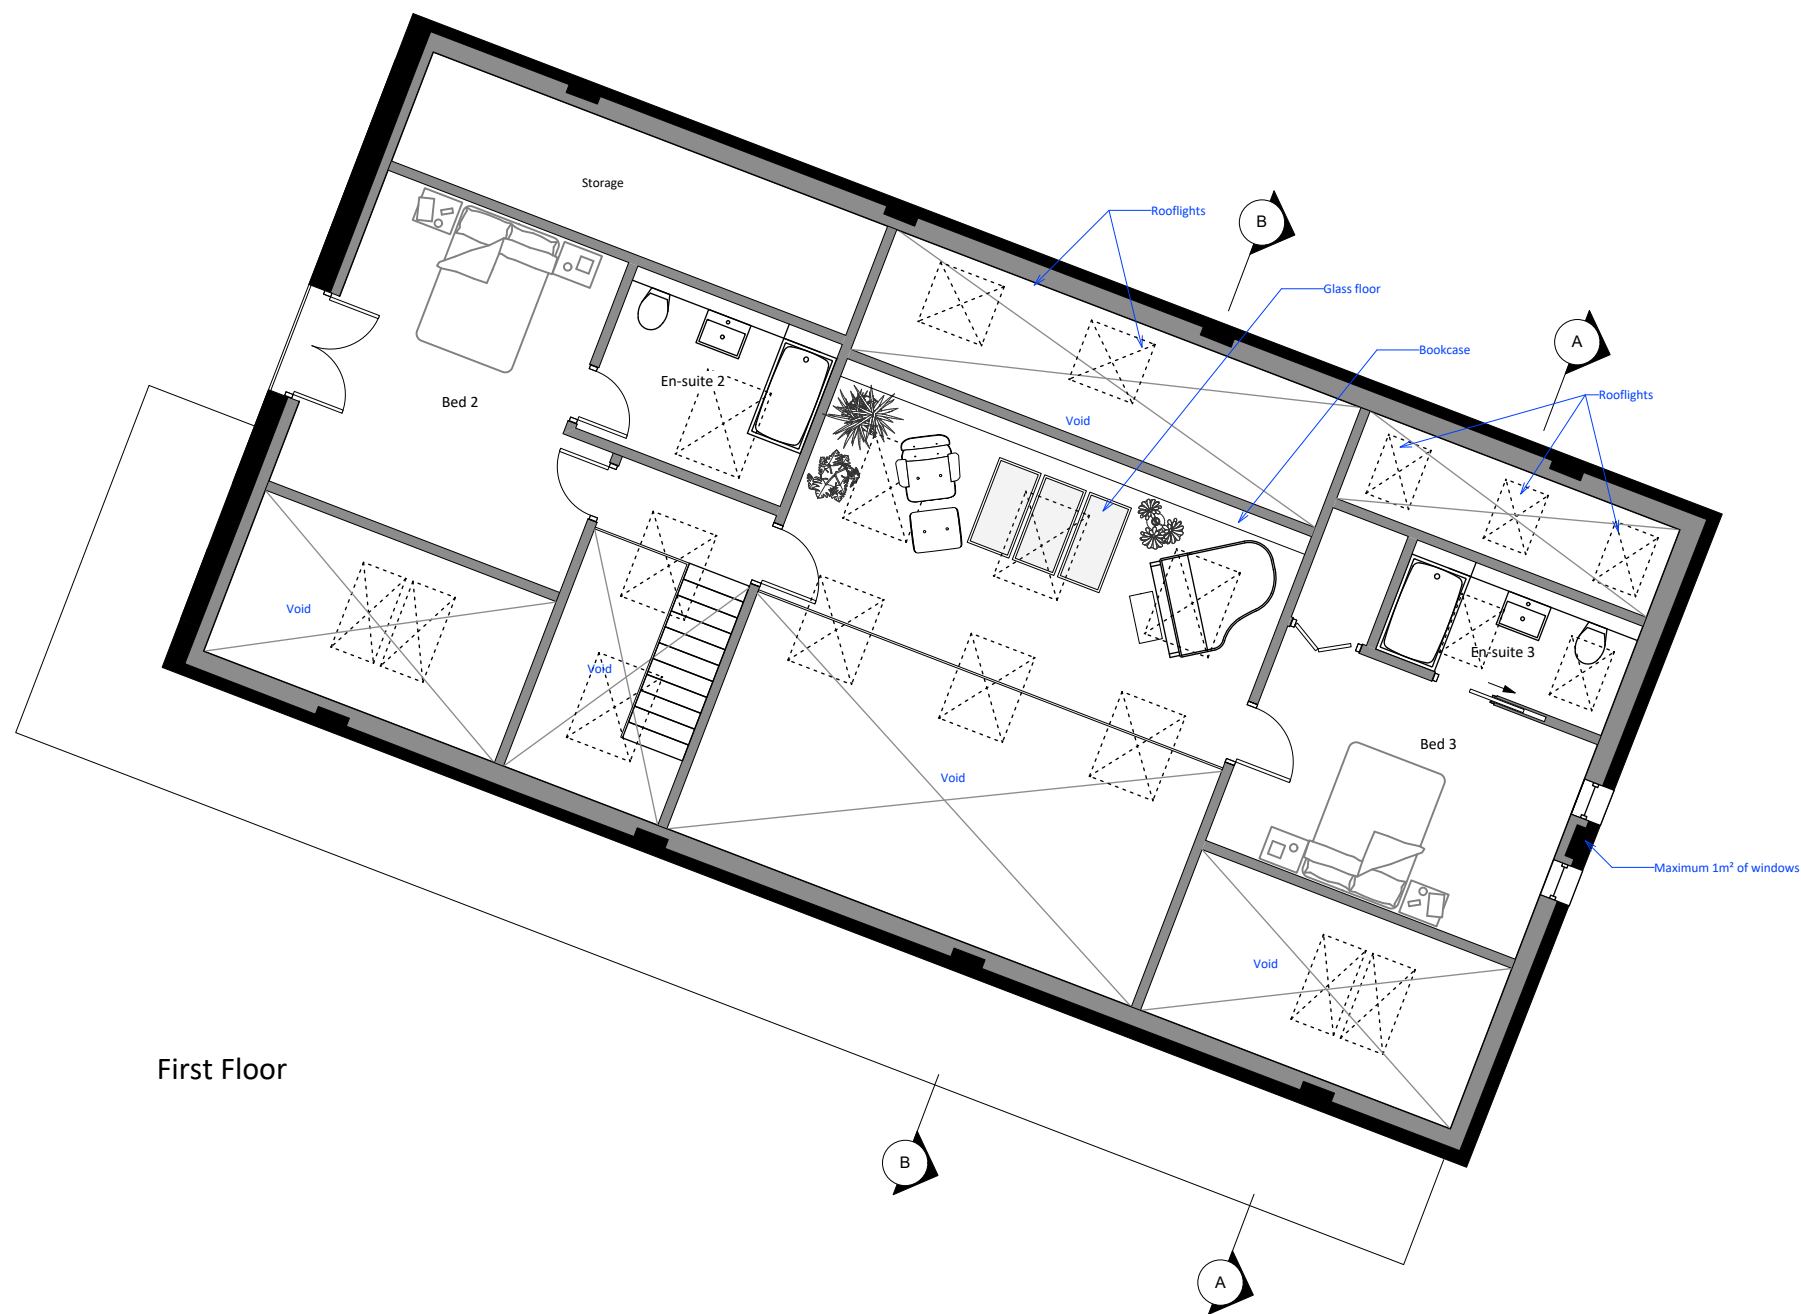



First Floor

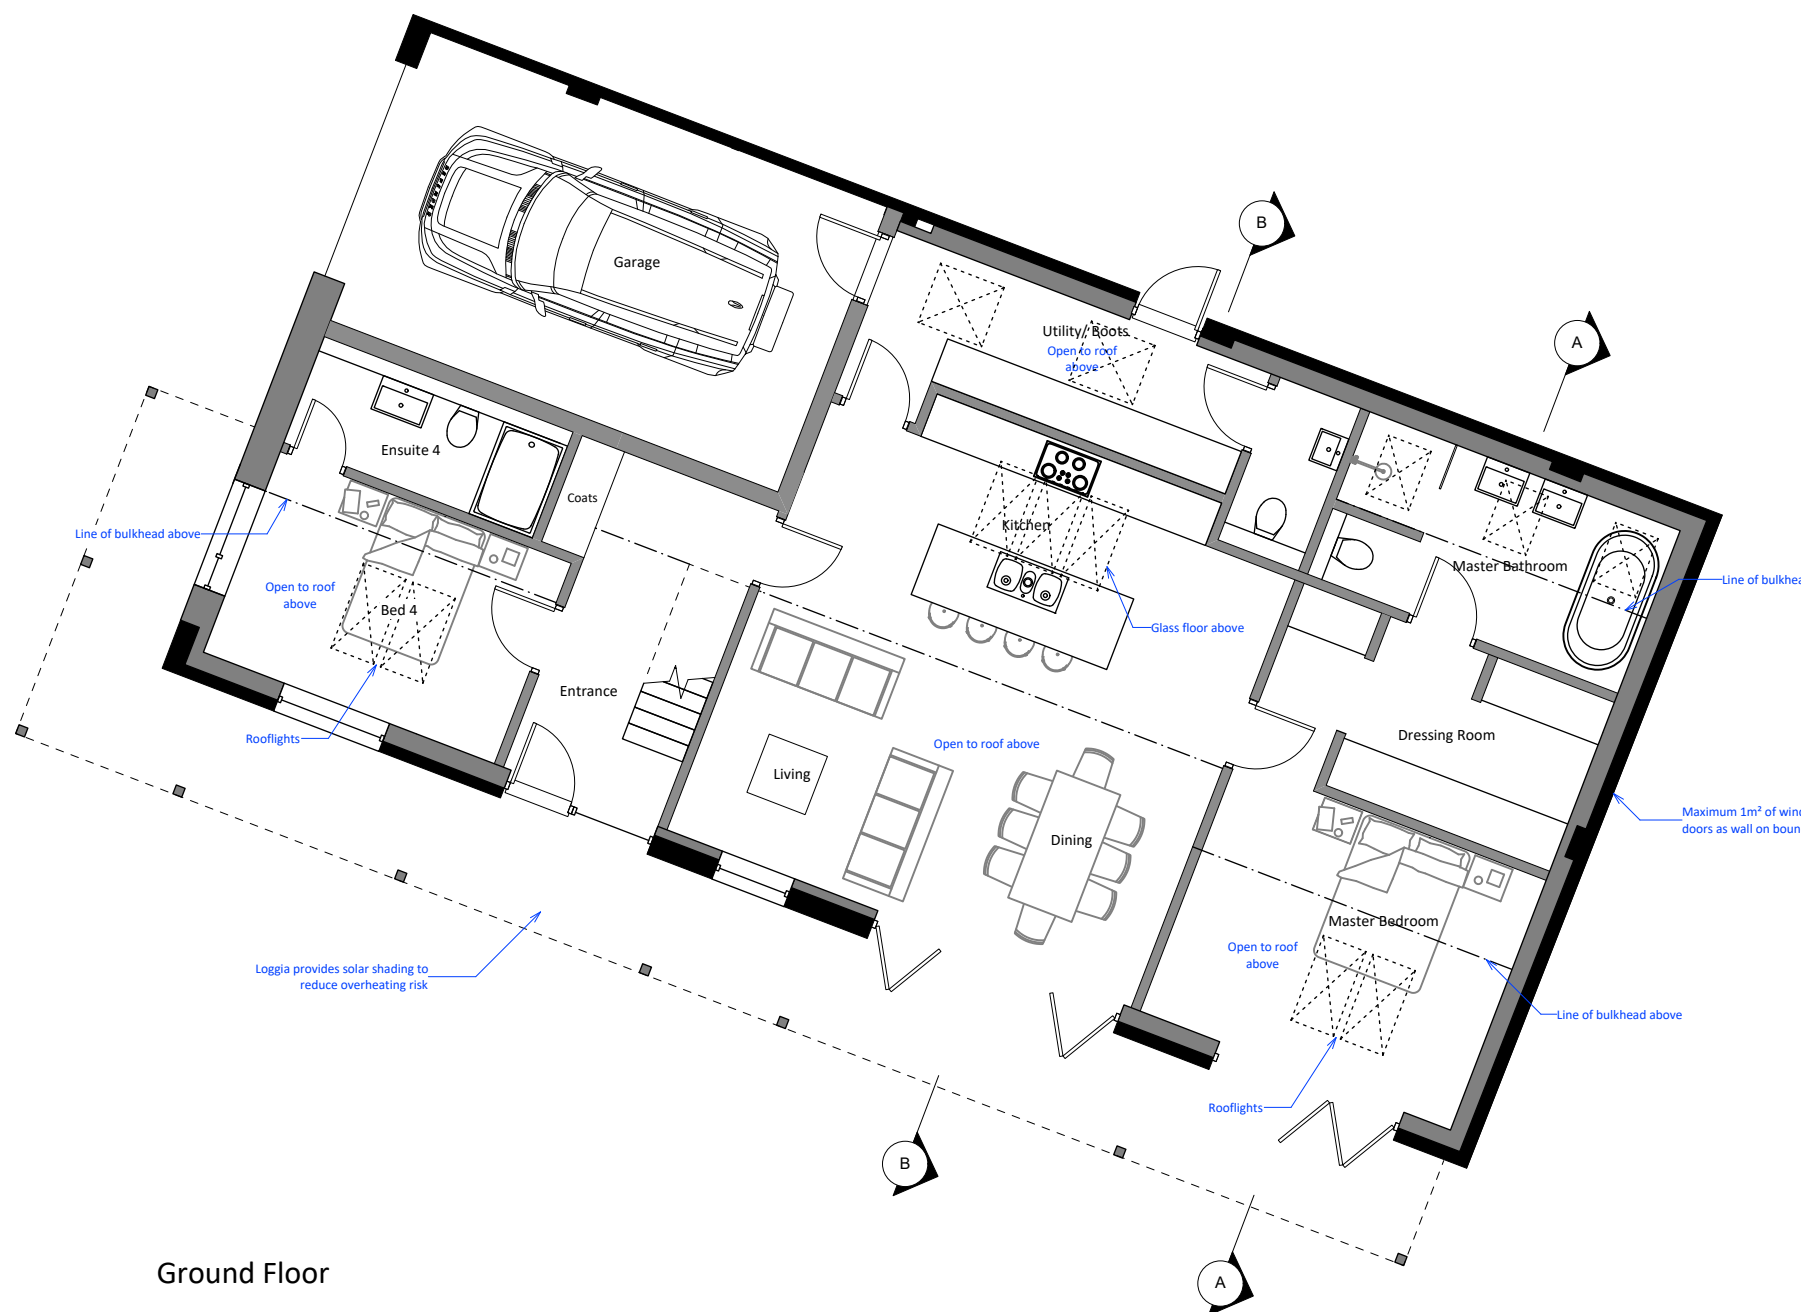

Ground Floor

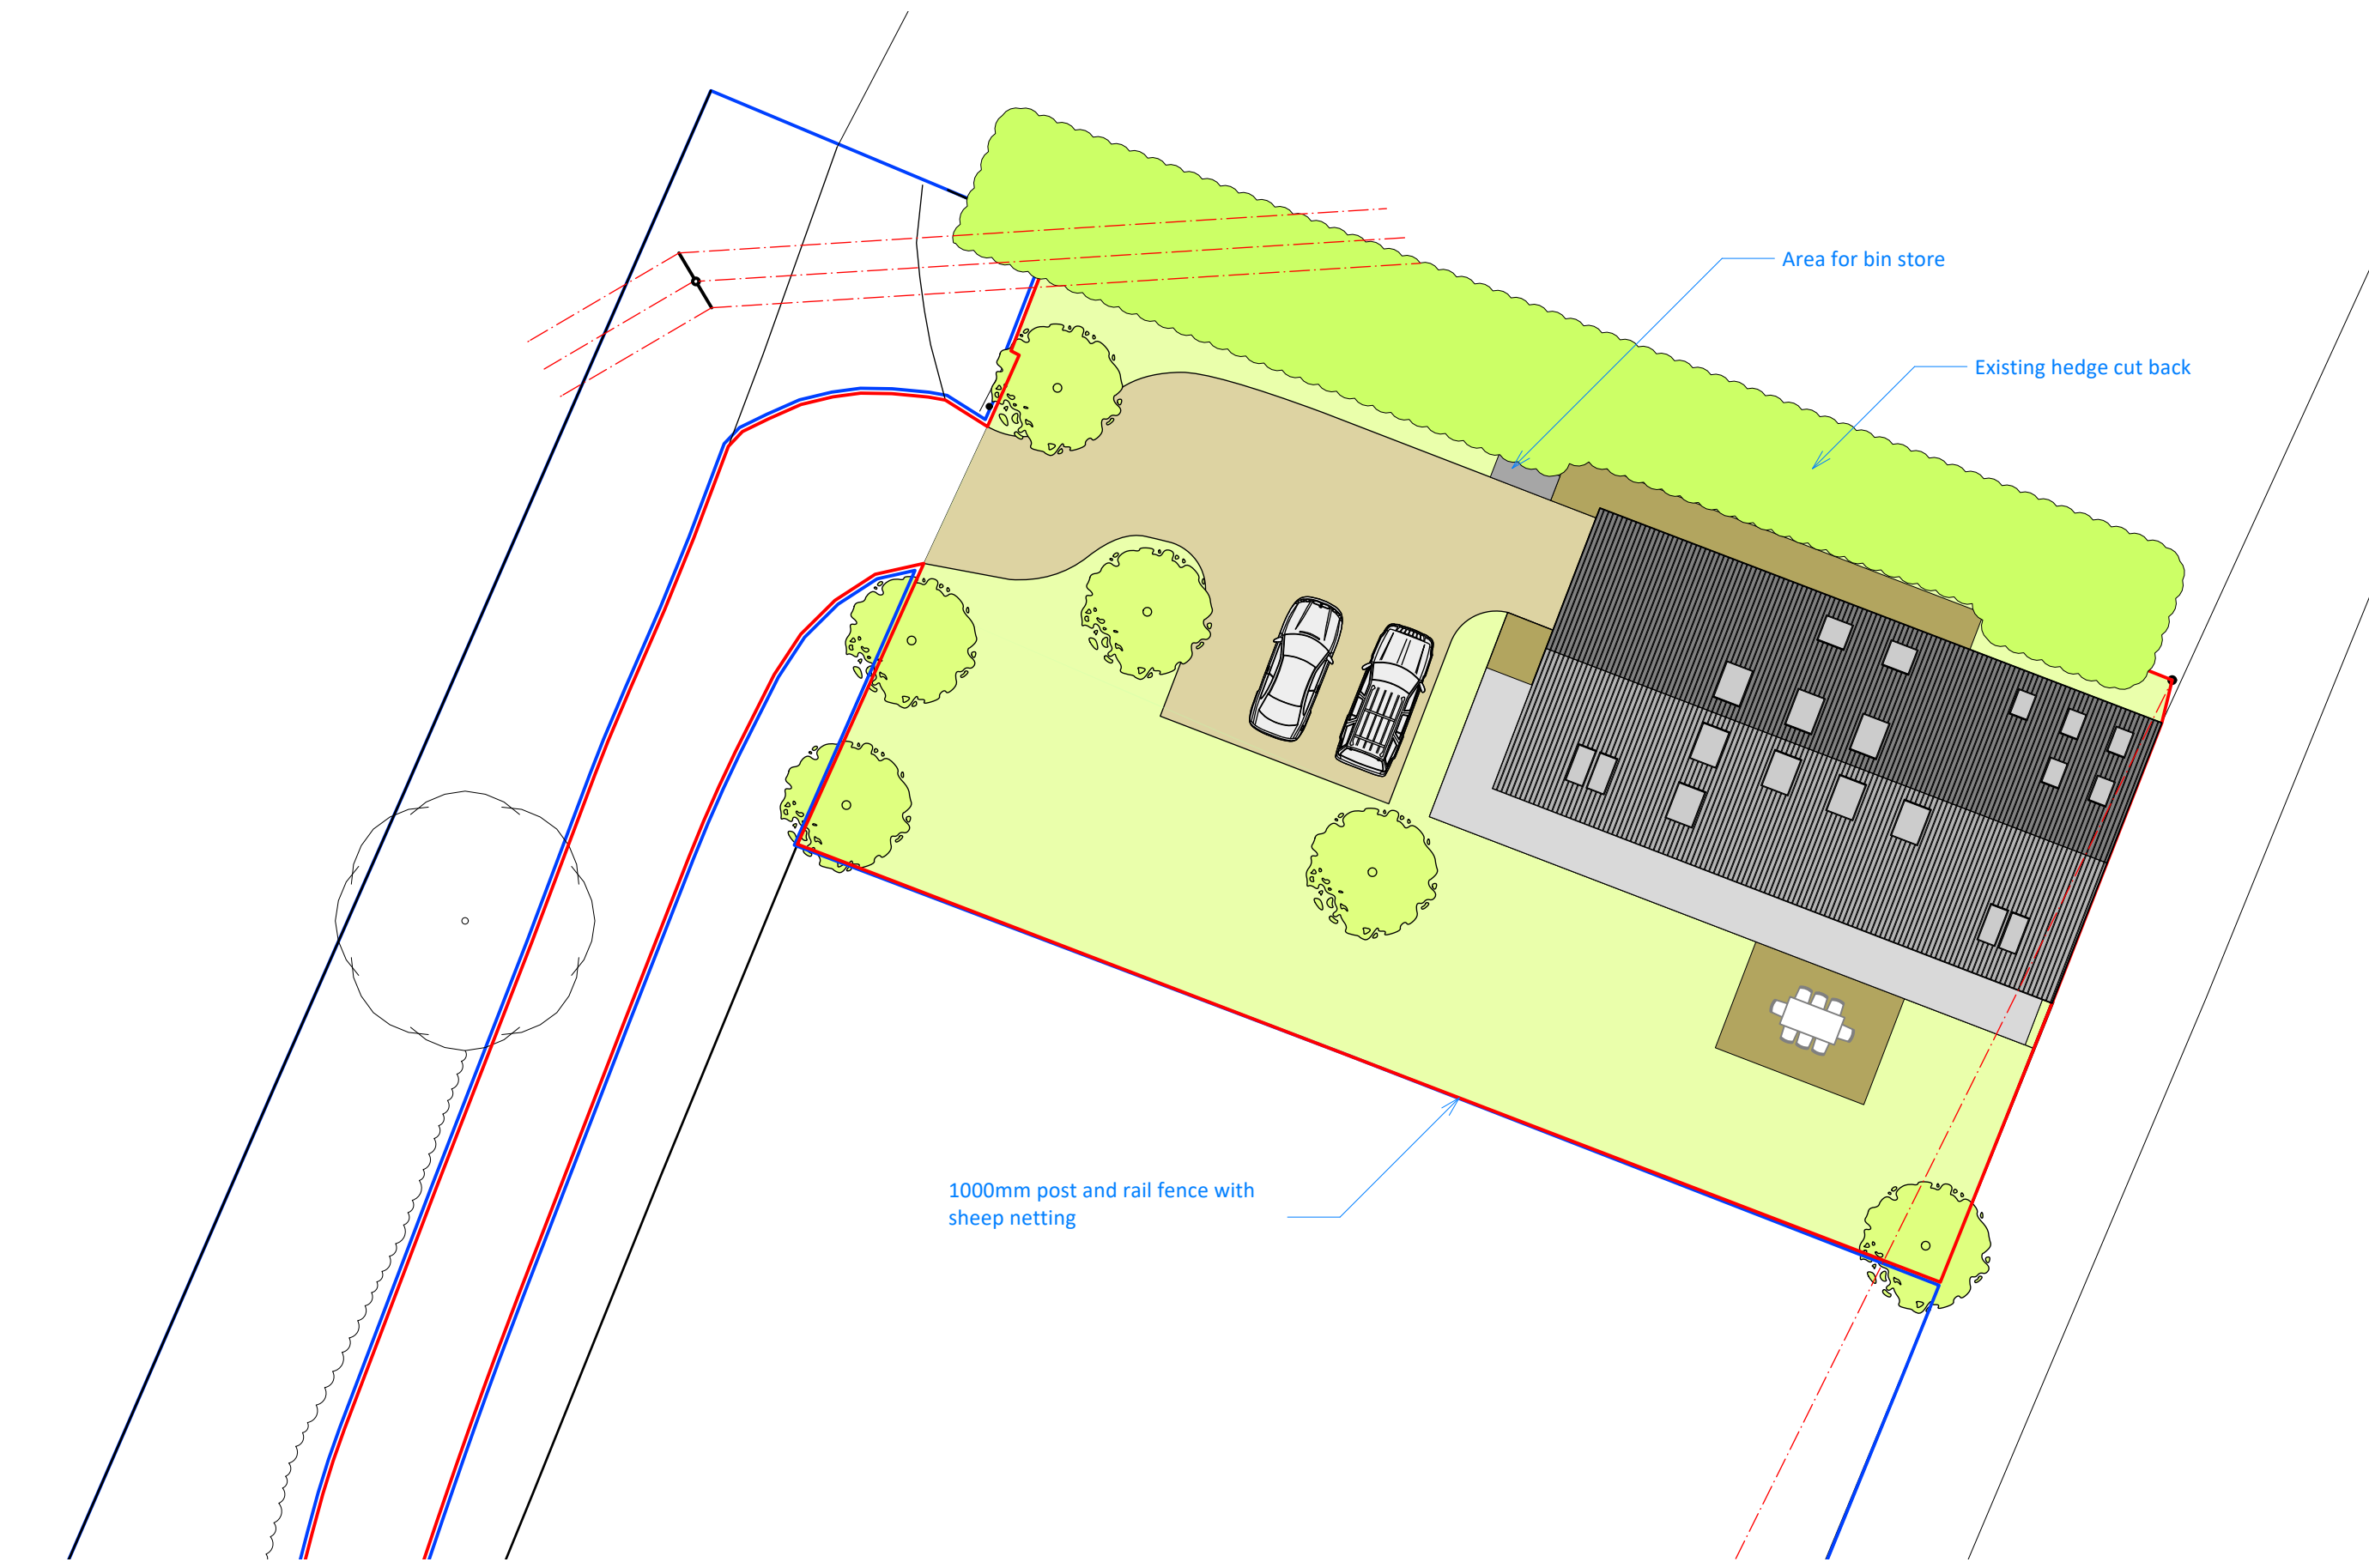

Site Plan 1:200

  

This drawing is the copyright of PKA Architects Ltd.
Registered in England and Wales No 8605083.
Do not rely on Scaled Dimensions - work to figured
dimensions only. If in doubt - ASK.
All dimensions to be checked on site by contractor
Work to existing building features where appropriate
Any OS copyright data on this drawing is reproduced
under license

Date	No.	Revision Notes
------	-----	----------------

09/07/2026	A	Bin store added
------------	---	-----------------



PKA Architects Ltd
Fountainbrook, Whitley Road, Potterne, Devizes, Wiltshire. SN10 3TD
tel 01380 725688 tom@pka-architects.com www.pka-architects.com

RIBA CHARTERED PRACTICE
PKA Architects Ltd
Fountainbrook, Whitley Road, Potterne, Devizes, Wiltshire. SN10 3TD
tel 01380 725688 tom@pka-architects.com www.pka-architects.com

Project Title
Barn Conversion

Address
**Barn North of 123 New Road,
Bromham, Chippenham, SN15 2JA**

Client
Mr and Mrs Alexander

Sheet Title
Proposed Design

Scale 1:100/200@A1	Drawn By tk	Date 13/04/2026
------------------------------	-----------------------	---------------------------

Project ID 2172	Stage PL-001	Revision A
---------------------------	------------------------	----------------------

Status PLANNING ISSUE	Stage Key EX - Existing SK - Sketch PL - Planning WD - Working DR - Drawings BB - Building Regulations TN - Tender CN - Construction AB - As Built
---------------------------------	--

File Name
2172-DESIGN.vwx