

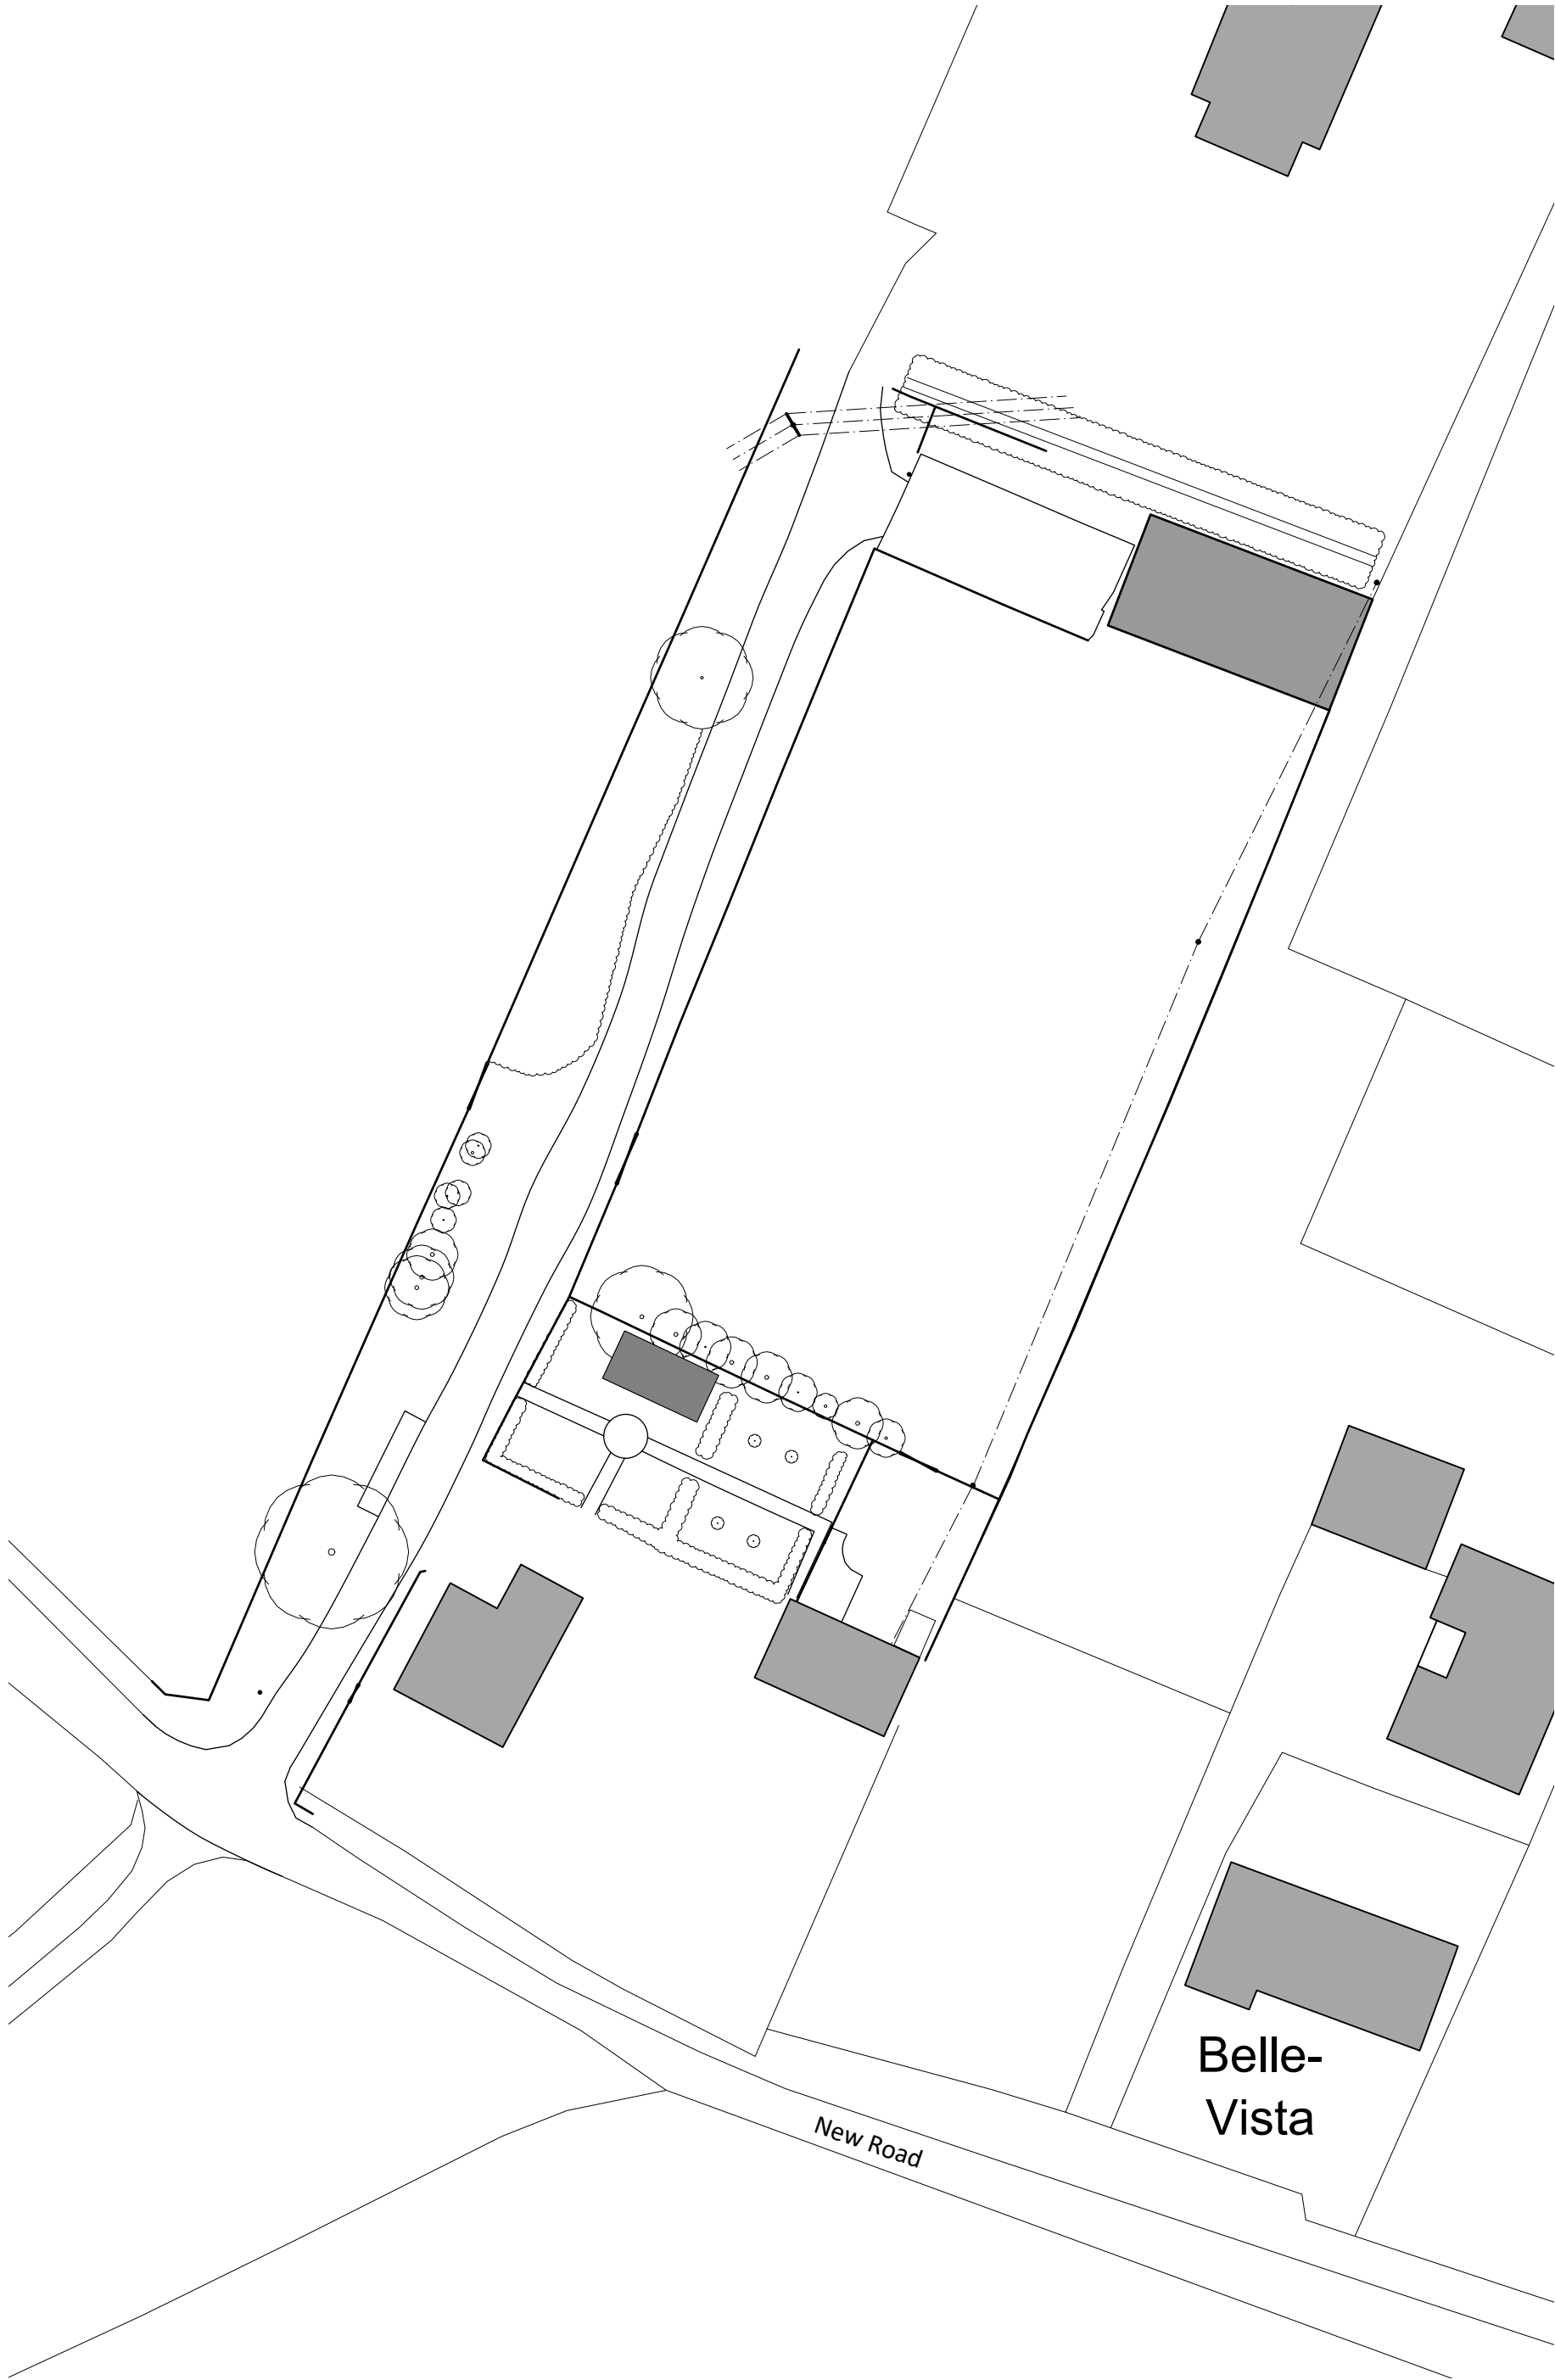


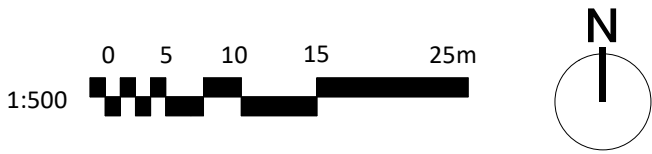

Existing Site Plan 1:500

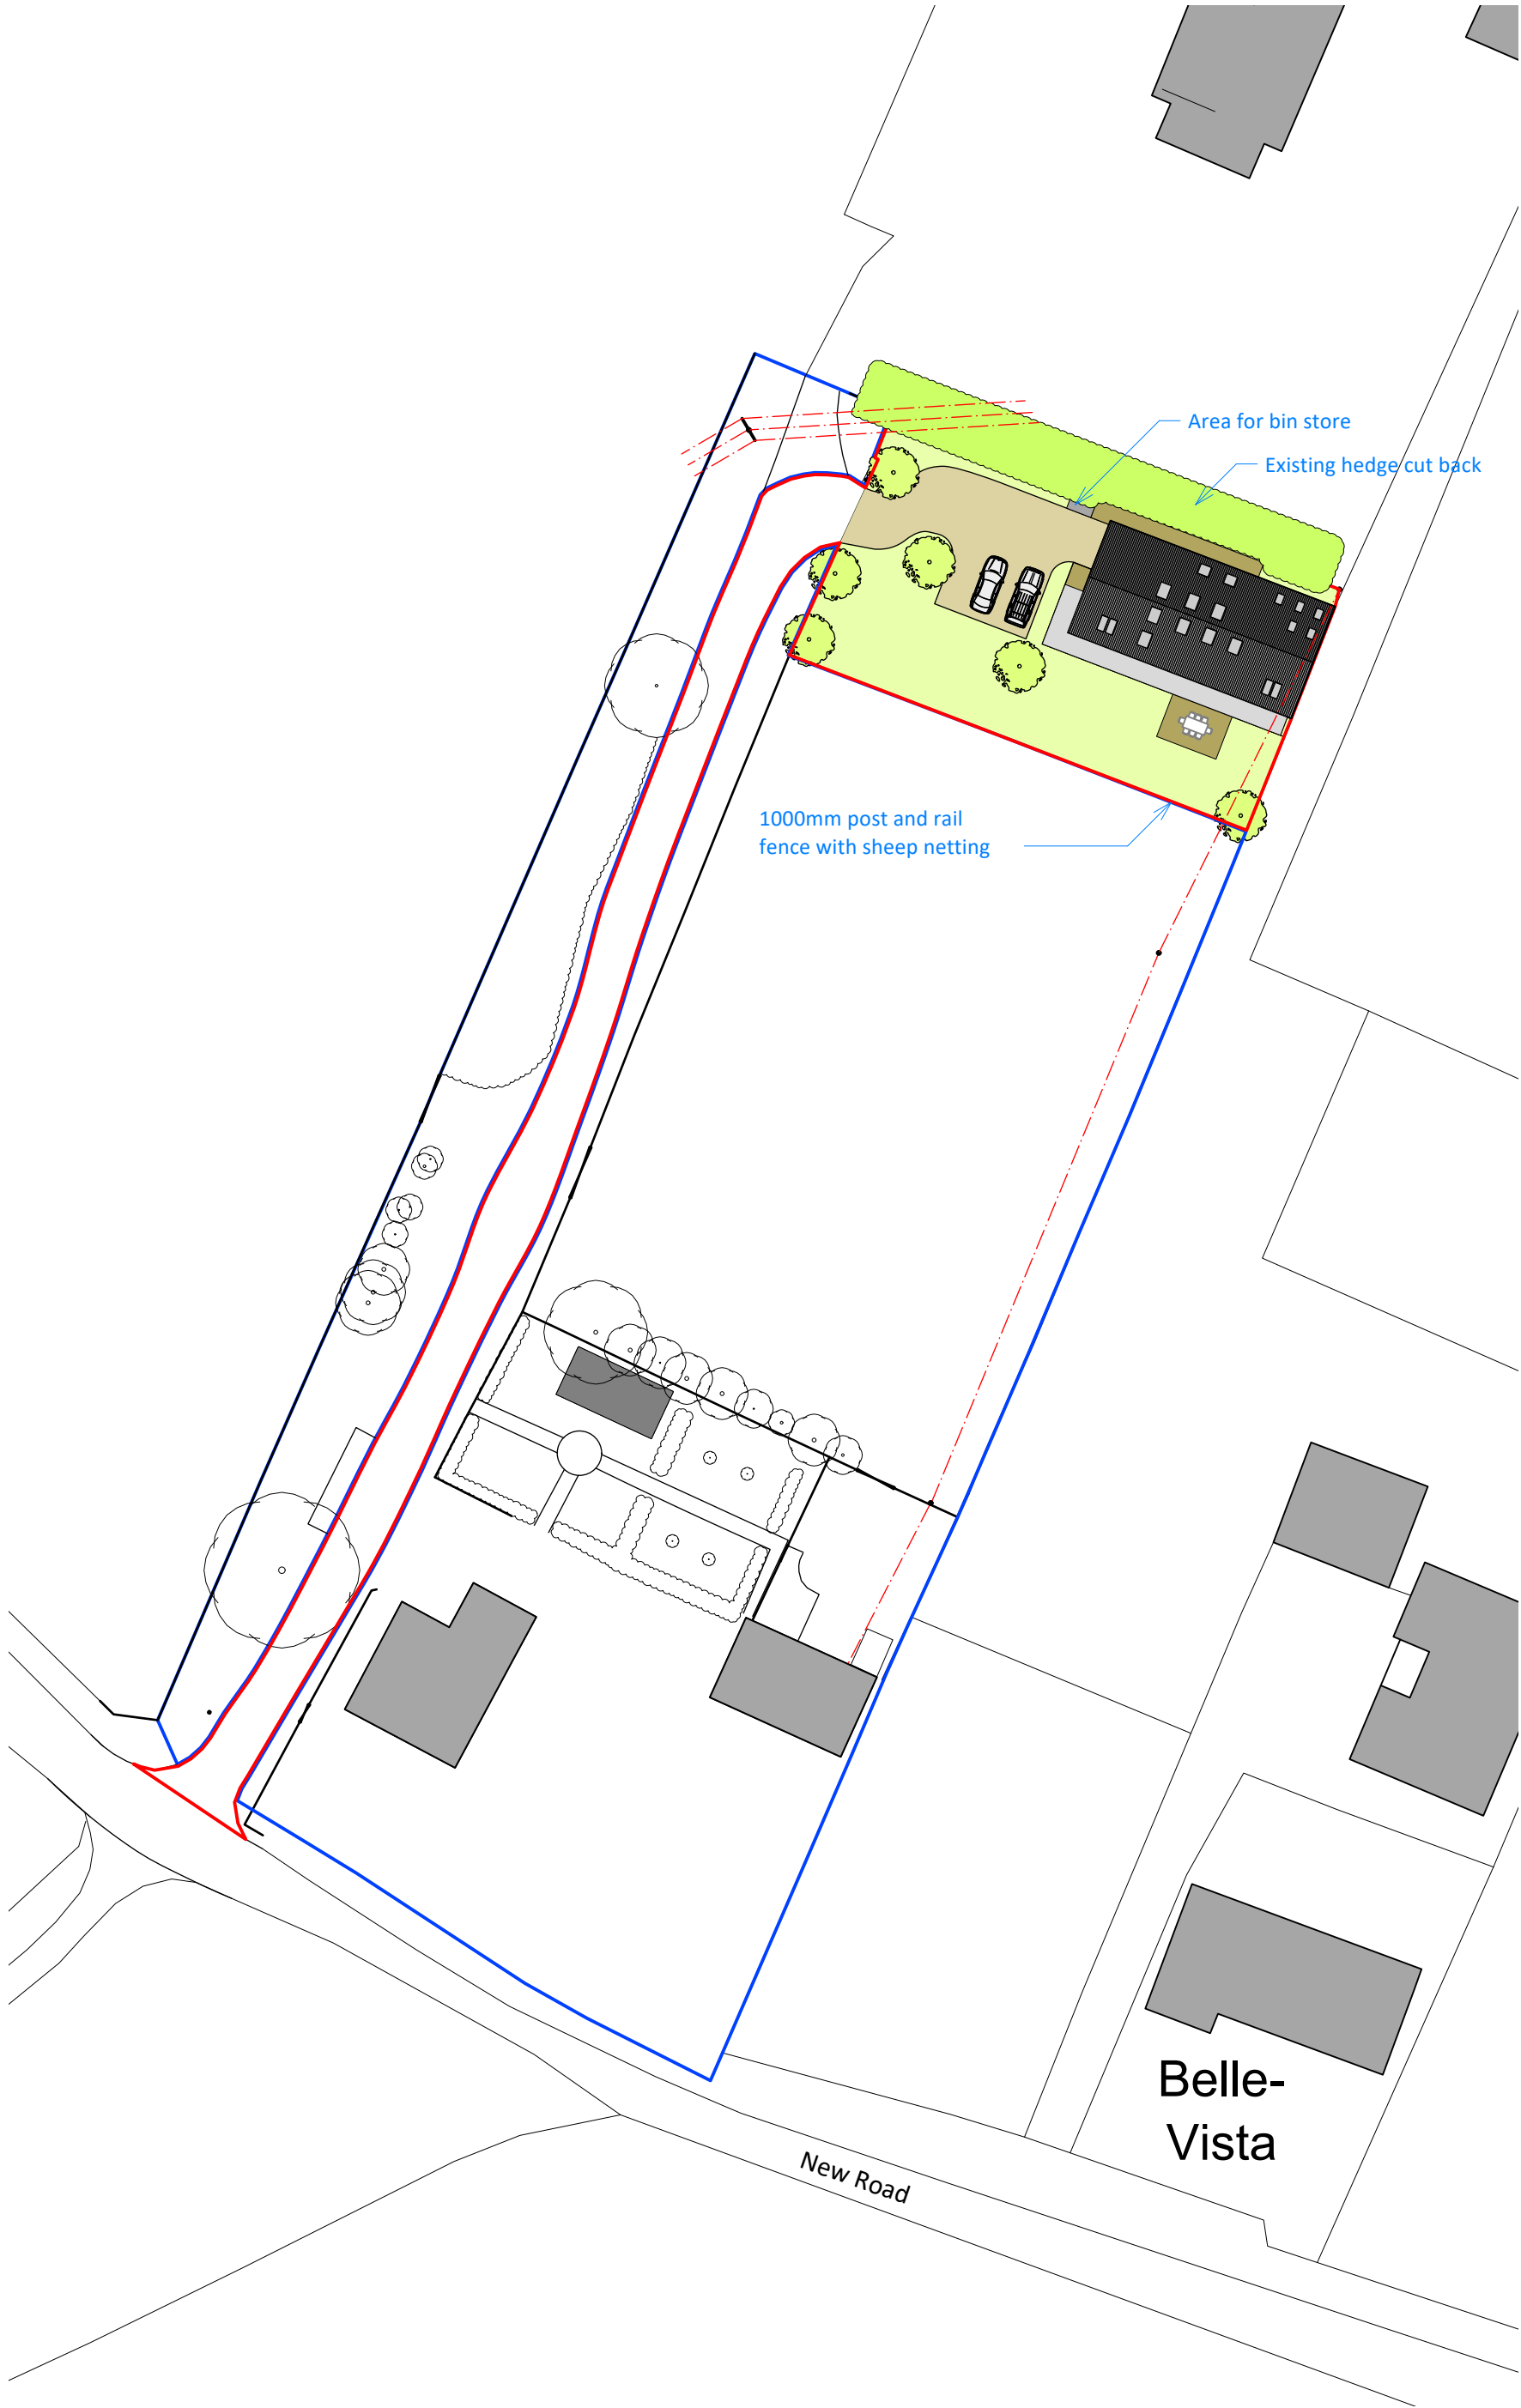

Proposed Site Plan 1:500

This drawing is the copyright of PKA Architects Ltd.
Registered in England and Wales No 8605083.
Do not rely on Scaled Dimensions - work to figured dimensions only. If in doubt - ASK.
All dimensions to be checked on site by contractor
Work to existing building features where appropriate
Any OS copyright data on this drawing is reproduced under license

Date	No.	Revision	Notes

PKA ARCHITECTS

PKA Architects Ltd
Featherbrook, Whistley Road, Potterne, Devizes, Wiltshire. SN10 5TD
tel 01380-725688 tom@pka-architects.com www.pka-architects.com

RIBA CHARTERED PRACTICE

PKA Architects Ltd
Featherbrook, Whistley Road, Potterne, Devizes, Wiltshire. SN10 5TD
tel 01380-725688 tom@pka-architects.com www.pka-architects.com

Project Title

Barn Conversion

Address

Barn North of 123 New Road,
Bromham, Chippenham, SN15 2JA

Client

Mr and Mrs Alexander

Sheet Title

Existing & Proposed Site Plans

Scale	Drawn By	Date
1:500 @ A2	tk	09/07/2026

Project ID.	Stage.	Sheet No.	Revision.
2172	-	PL-002	-

Status	Stage Key.
PRELIMINARY	EX - Existing SK - Sketch PL - Planning WD - Working Drawings BR - Building Regulations TN - Tender CN - Construction AB - As Built

File Name
2172-DESIGN.vwx