

EXISTING SURVEY: CROSSTREES, PLOUGH LANE, KINGTON LANGLEY, WILTS. FOR MR & MRS K. CAIRNS.






South West Elevation 1:100

South East Elevation 1:100


North East Elevation 1:100




Ground Floor Plan 1:100

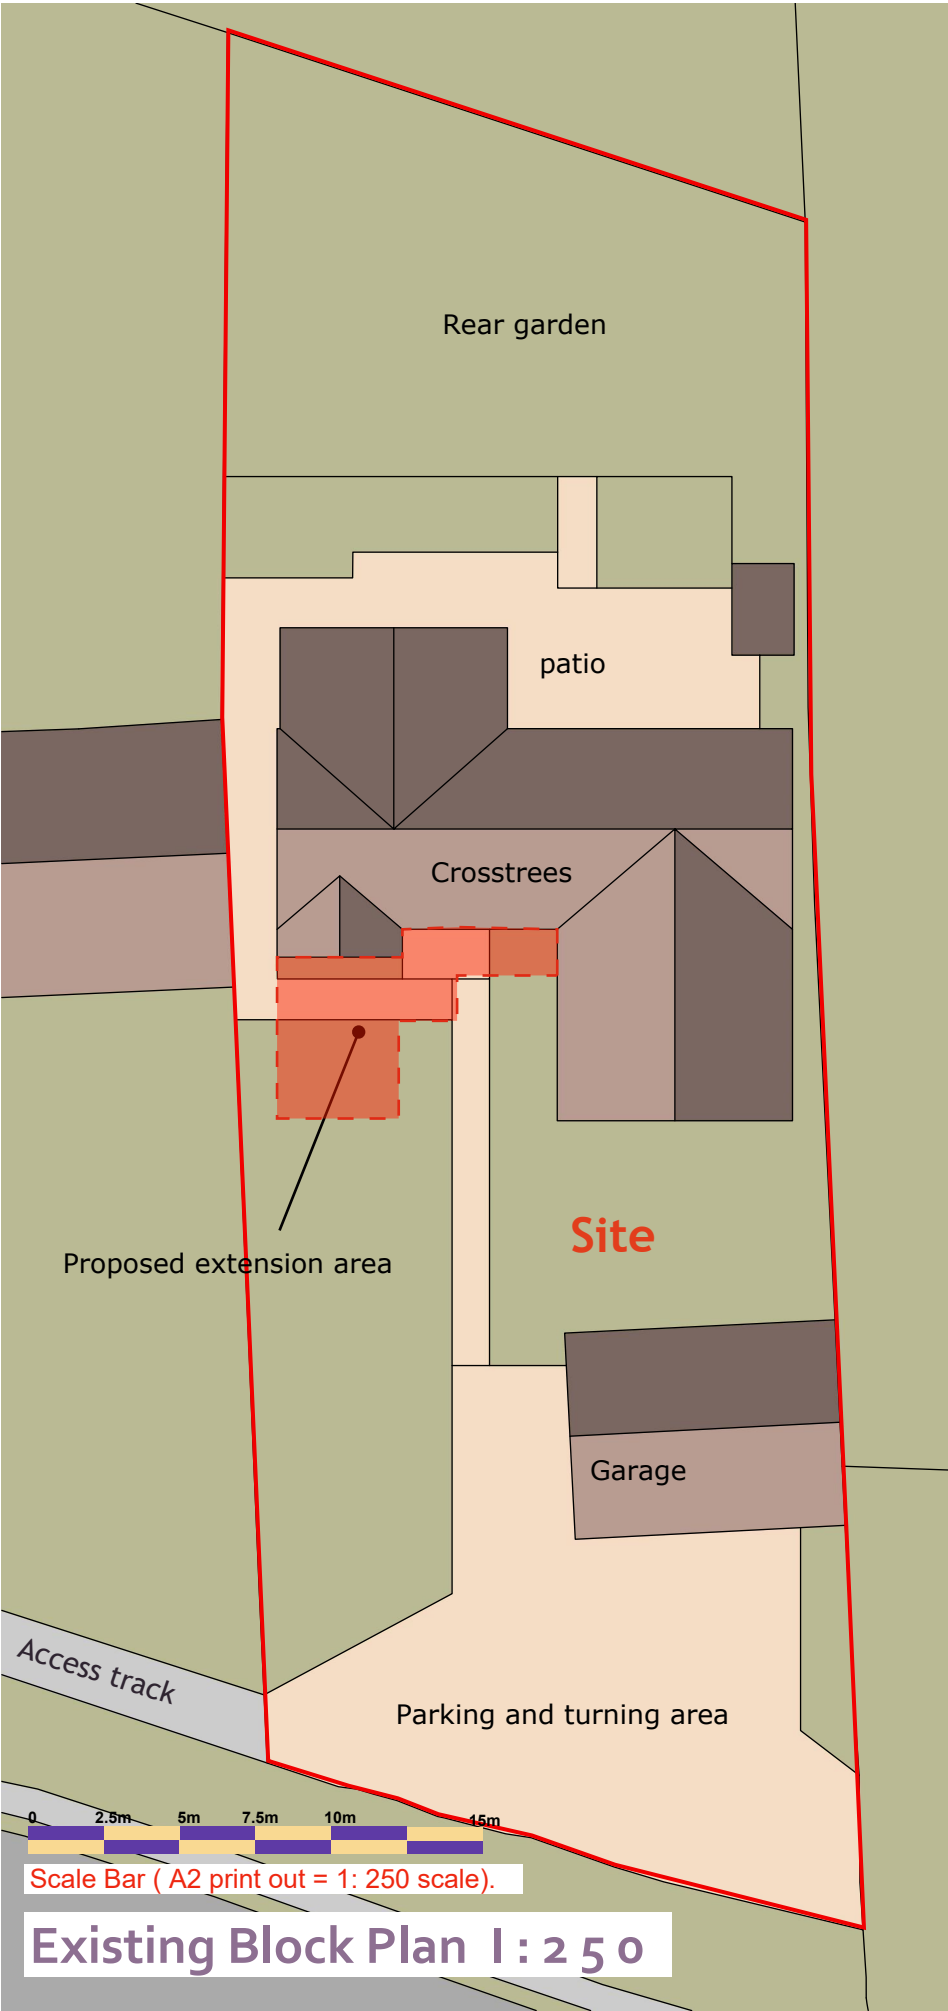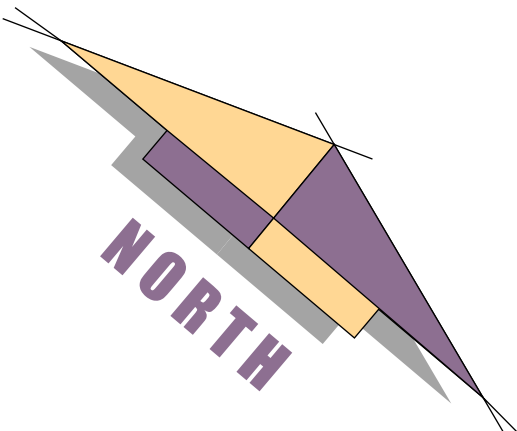 

Existing Block Plan 1:250

 

Location Plan: 1:1250

 

EXISTING SURVEY

ROBERT MANNING
ARCHITECTURAL & PLANNING CONSULTANT
OFFICE 129, 8 THE BRIDGE, CHIPPENHAM, WILTS SN15 1EX
TEL: 01249 652218 mob: 07909228419 email: robmanning2000@hotmail.com

DRAWING No:- 400 / RJM/2025 / 1
DATE :- July 2026 REV: A
SCALES :- ELEV'S & F.PLANS 1:100

PROJECT: SURVEY PLAN & ELEVATIONS OF CROSSTREES, PLOUGH LANE, KINGTON LANGLEY, FOR MR & MRS K. CAIRNS

ROBERT MANNING, this drawing/design is COPYRIGHT and cannot be copied or used in anyway for the above project or similar ventures, by any means without the express permission of Robert Manning. Always use written measurements in preference to scaling, if in doubt ask report any discrepancies & always use the latest approved plans by Local Authority. Consult on any design changes to the project, so amendments can be made.