



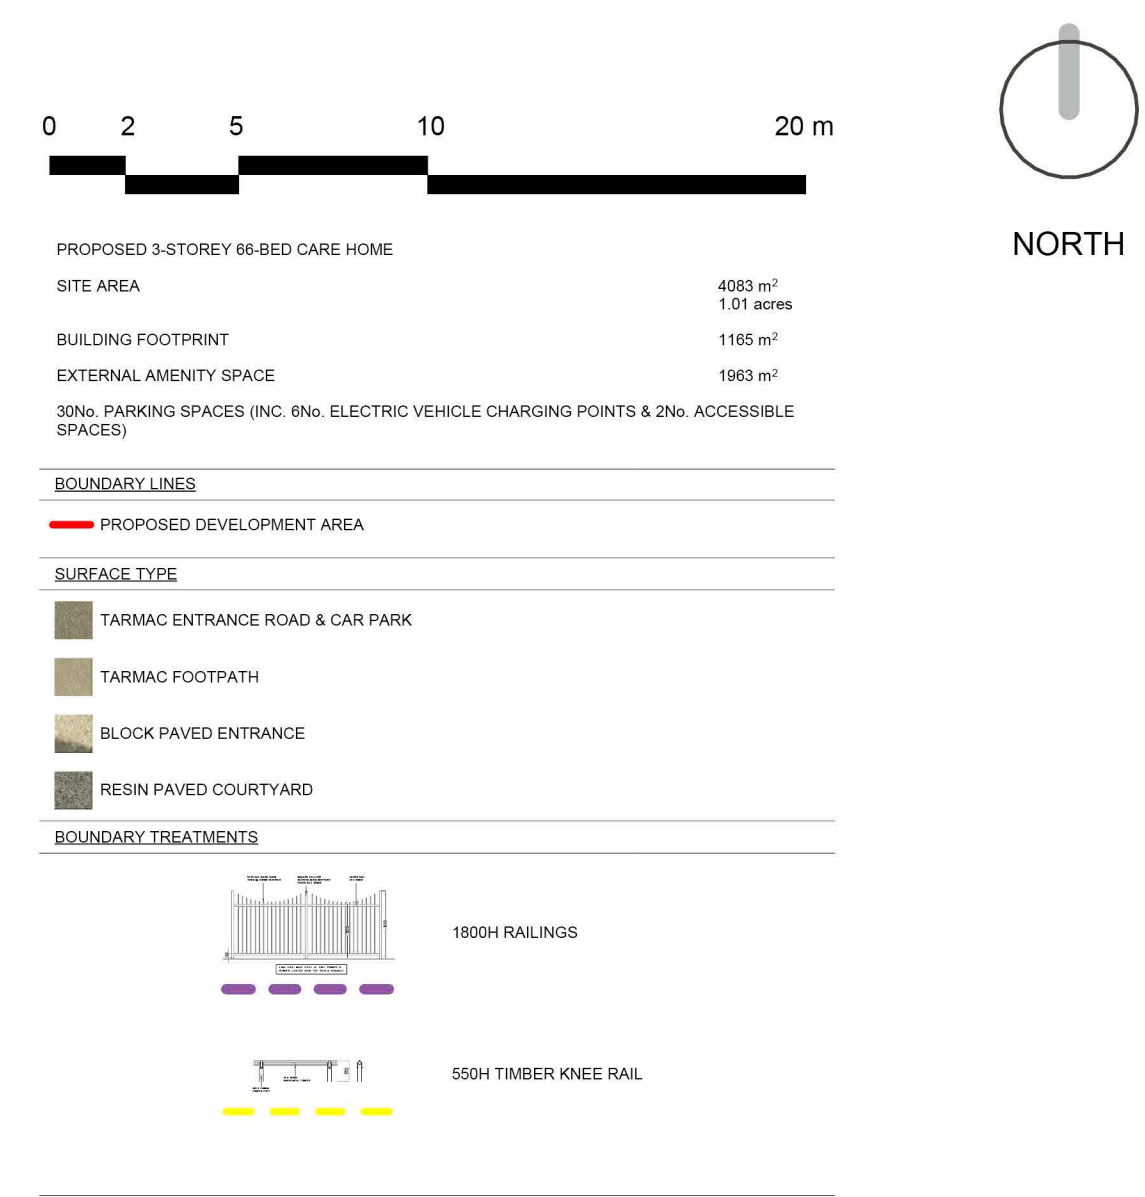

**All proposed levels shown are indicative and subject to variation of up to 1500mm during detailed design and construction.
All landscaping shown on this drawing is indicative only. For accurate and up-to-date landscaping design, refer to the most recent revision of the approved landscaping scheme or drawings prepared by the appointed landscape architect.

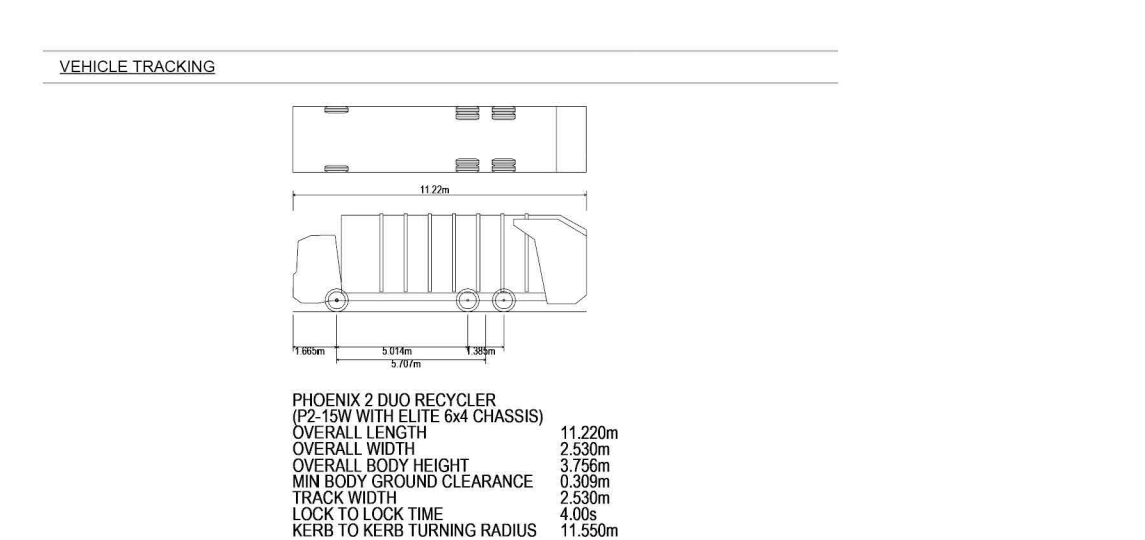

ANALYSIS CARRIED OUT AT 15km/h FORWARD SPEED AND 2.5km/h REVERSING SPEED

 VEHICLE BODY SWEEPED PATH
 VEHICLE BODY TRACKING
 VEHICLE WHEEL-BASE TRACKING

REVISIONS LNT Construction Unit 2, Helios 47, Isabella Road, Garforth, Leeds, LS25 2DY Tel: 0113 385 3850			
PROJECT LAND OFF TOWCESTER ROAD TROWBRIDGE BA14 0FY			
TITLE PROPOSED SITE PLAN			
SCALE 1 : 200 @ A0	DATE 18/06/2026 10:07:44		
DWG NUMBER BA14 0FY - A-03	DRAWN AOA	REVIEWED L-JL	
STATUS		REVISION	