



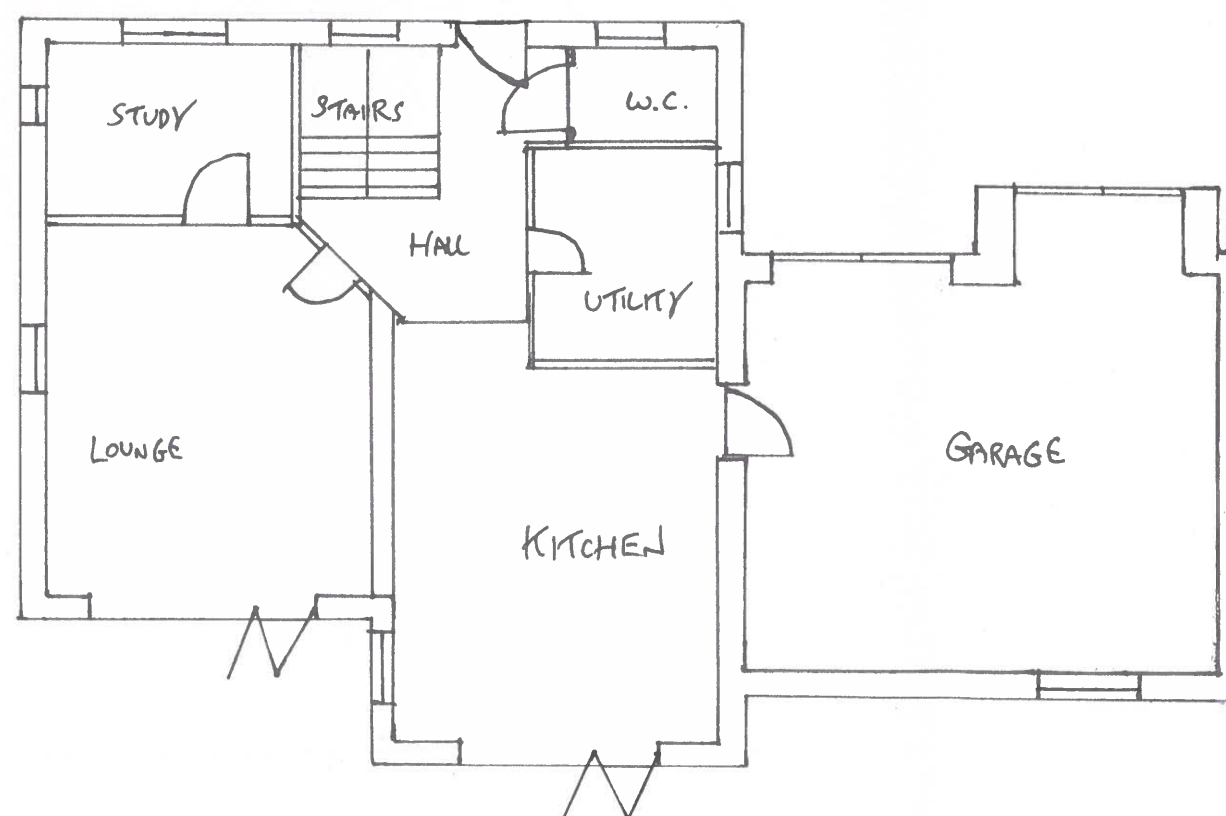

EXISTING FLOOR
PLAN AND REAR
ELEVATION

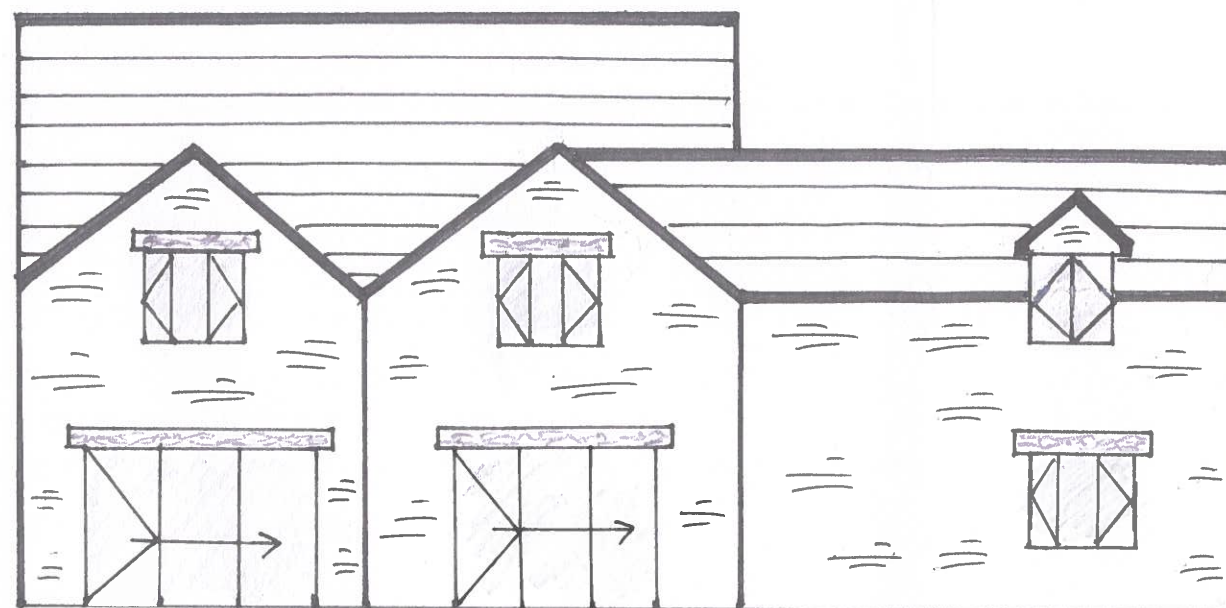

NOTES

External Materials:

WALLS: NATURAL COTSWOLD
STONE, BRICK QUOINS
AND OAK HEAD LINTELS.

ROOF: FLAT EPDM ROOF WITH
FLAT GLASS LANTERN

WINDOWS & DOOR: REUSE EXISTING
BIFOLD DOOR TO FRONT ELEVATION
REST ANTHRACITE GREYOUT UPVC.

Leekes
You're home

Mwyndy Business Park, Pontyclun,
Rhondda Cynon Taff, CF72 8PN.

T: 07969536116

T: 01443 667684

Client: MR GOKK

Job Title ALTER WINDOW TO DOOR
IN GARAGE.

Proposed: ORANGERY TO REAR
ELEVATION

For:

TENON HOUSE
HARPERS LANE
MALMESBURY SN160BY

Drawing Title

ERECT AN ORANGERY EXTENSION
TO REAR OF PROPERTY, ALTER
WINDOW TO DOOR IN GARAGE

Scale 1:100

Date

03/06/2026

Drawn by

J NORAS

Drg No. (Office use) 1400016