



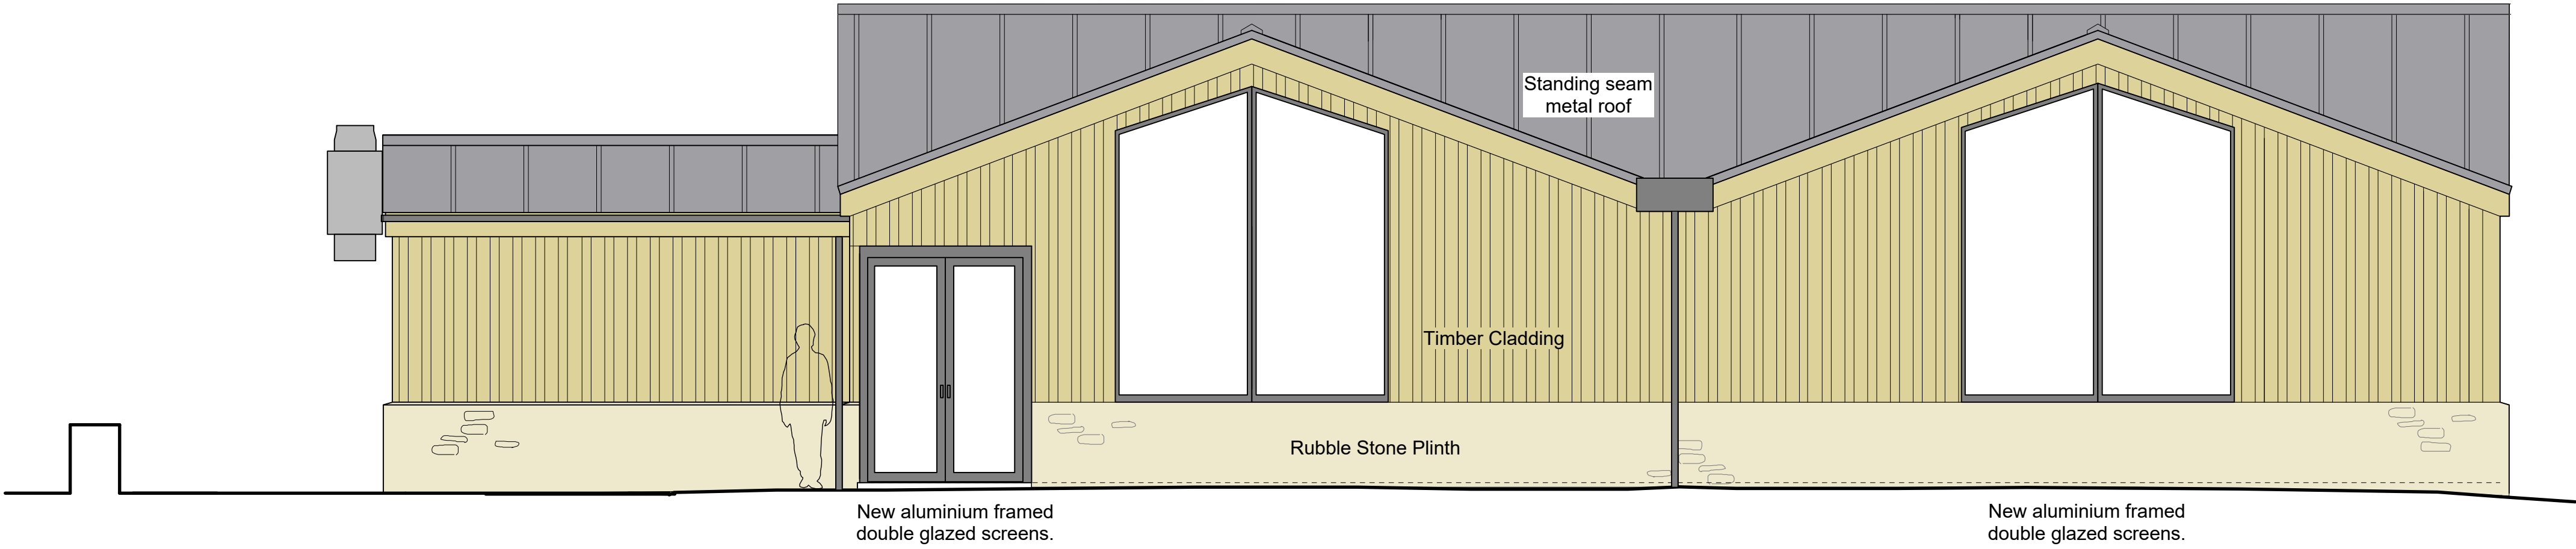

West Elevation

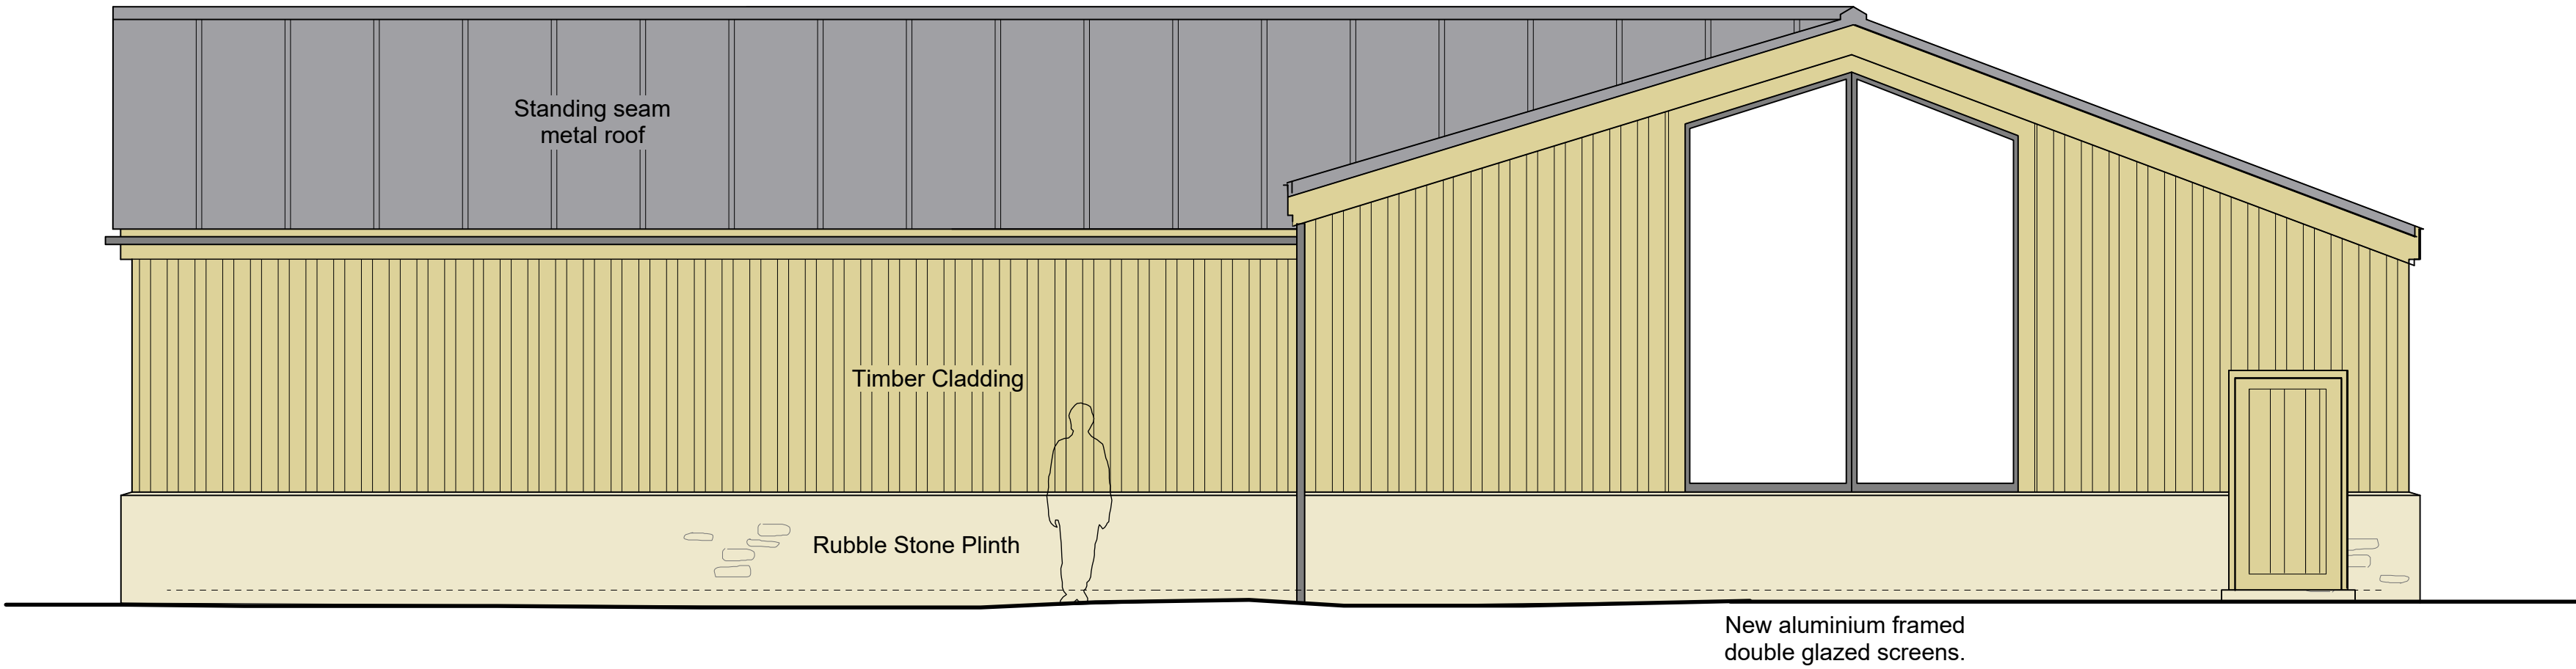

South Elevation

- PLANNING NOTES
-
- DEMOLITION NOTES
-
- CONSTRUCTION NOTES
- All dimensions must be checked on site and not scaled from this drawing
- MAINTENANCE NOTES
-

Revisions		
A	14-04-26	Scale bar revised.
B	19-06-26	Building reduced in size.

VERITY & BEVERLEY

ARCHITECTS DESIGNERS

The Coach House | 4 The Chipping | Tetbury | Glos. | GL8 8ET
Telephone 01666 503516 | www.verity-beverley.co.uk

HOLFORD ARMS,
KNOCKDOWN

ALTERATIONS

FUNCTION ROOM ELEVATIONS
AS PROPOSED 1/2

012345 M

SCALE MEASUREMENTS SHOWN IN METRES.
ACCURACY OF SCALE CAN ONLY BE ASSURED ON
PROPERLY CALIBRATED MACHINERY

© Copyright

Scale: 1:50	25.1598/34	
Date: Nov 2025		
Drawn: DLS		
Size: A1		
Revision	A	B