 


Mr and Mrs S Bloomfield
145A Westbury Leigh
Westbury
Wiltshire
BA13 3SU


Proposed side elevations

Scale 1:100 


Sheet 5 of 8

Paper size A4

PL/2026/03365

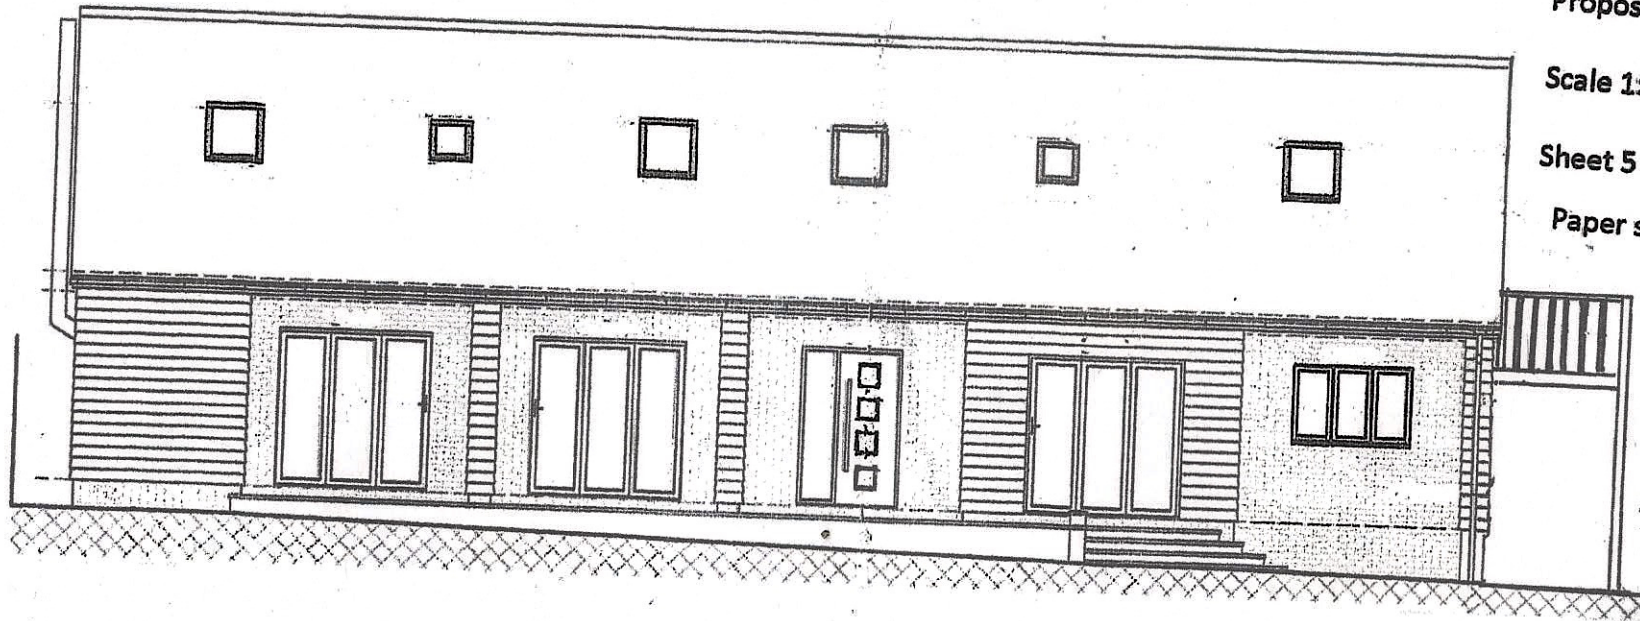

West Elevation

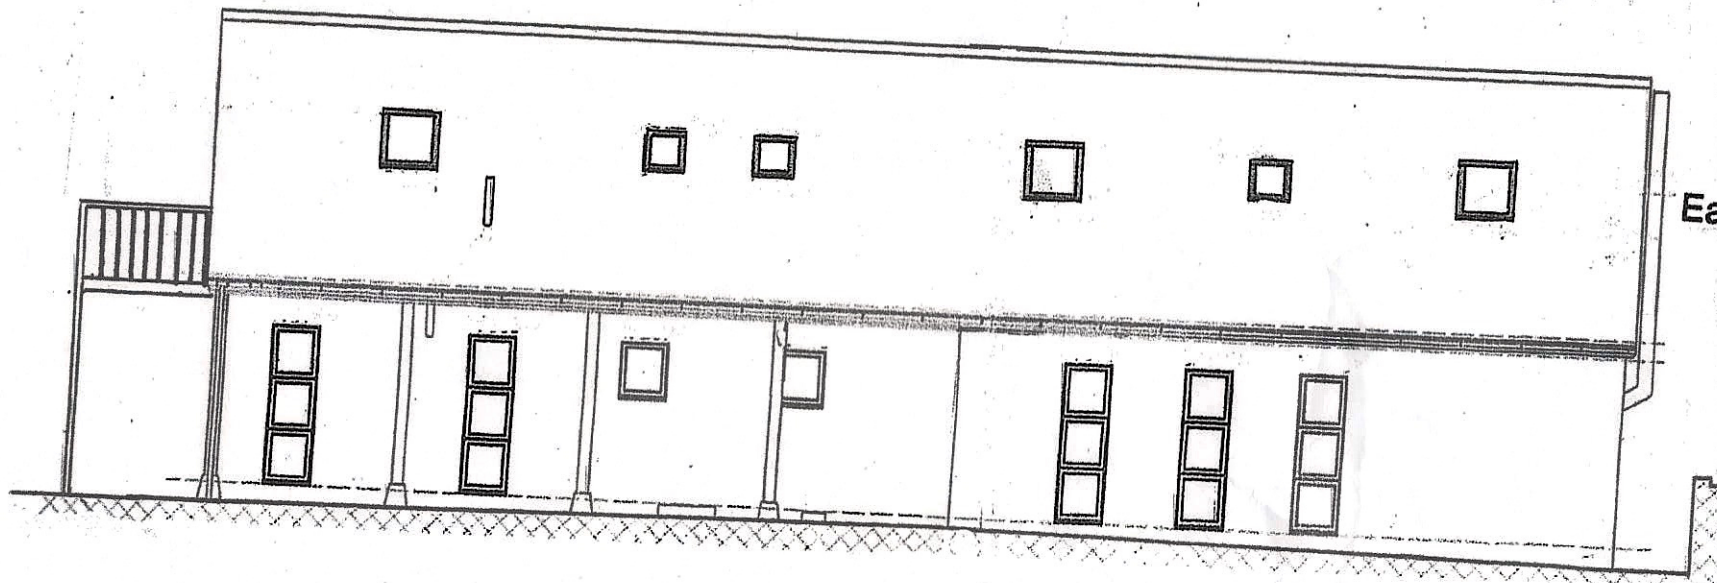

East Elevation