




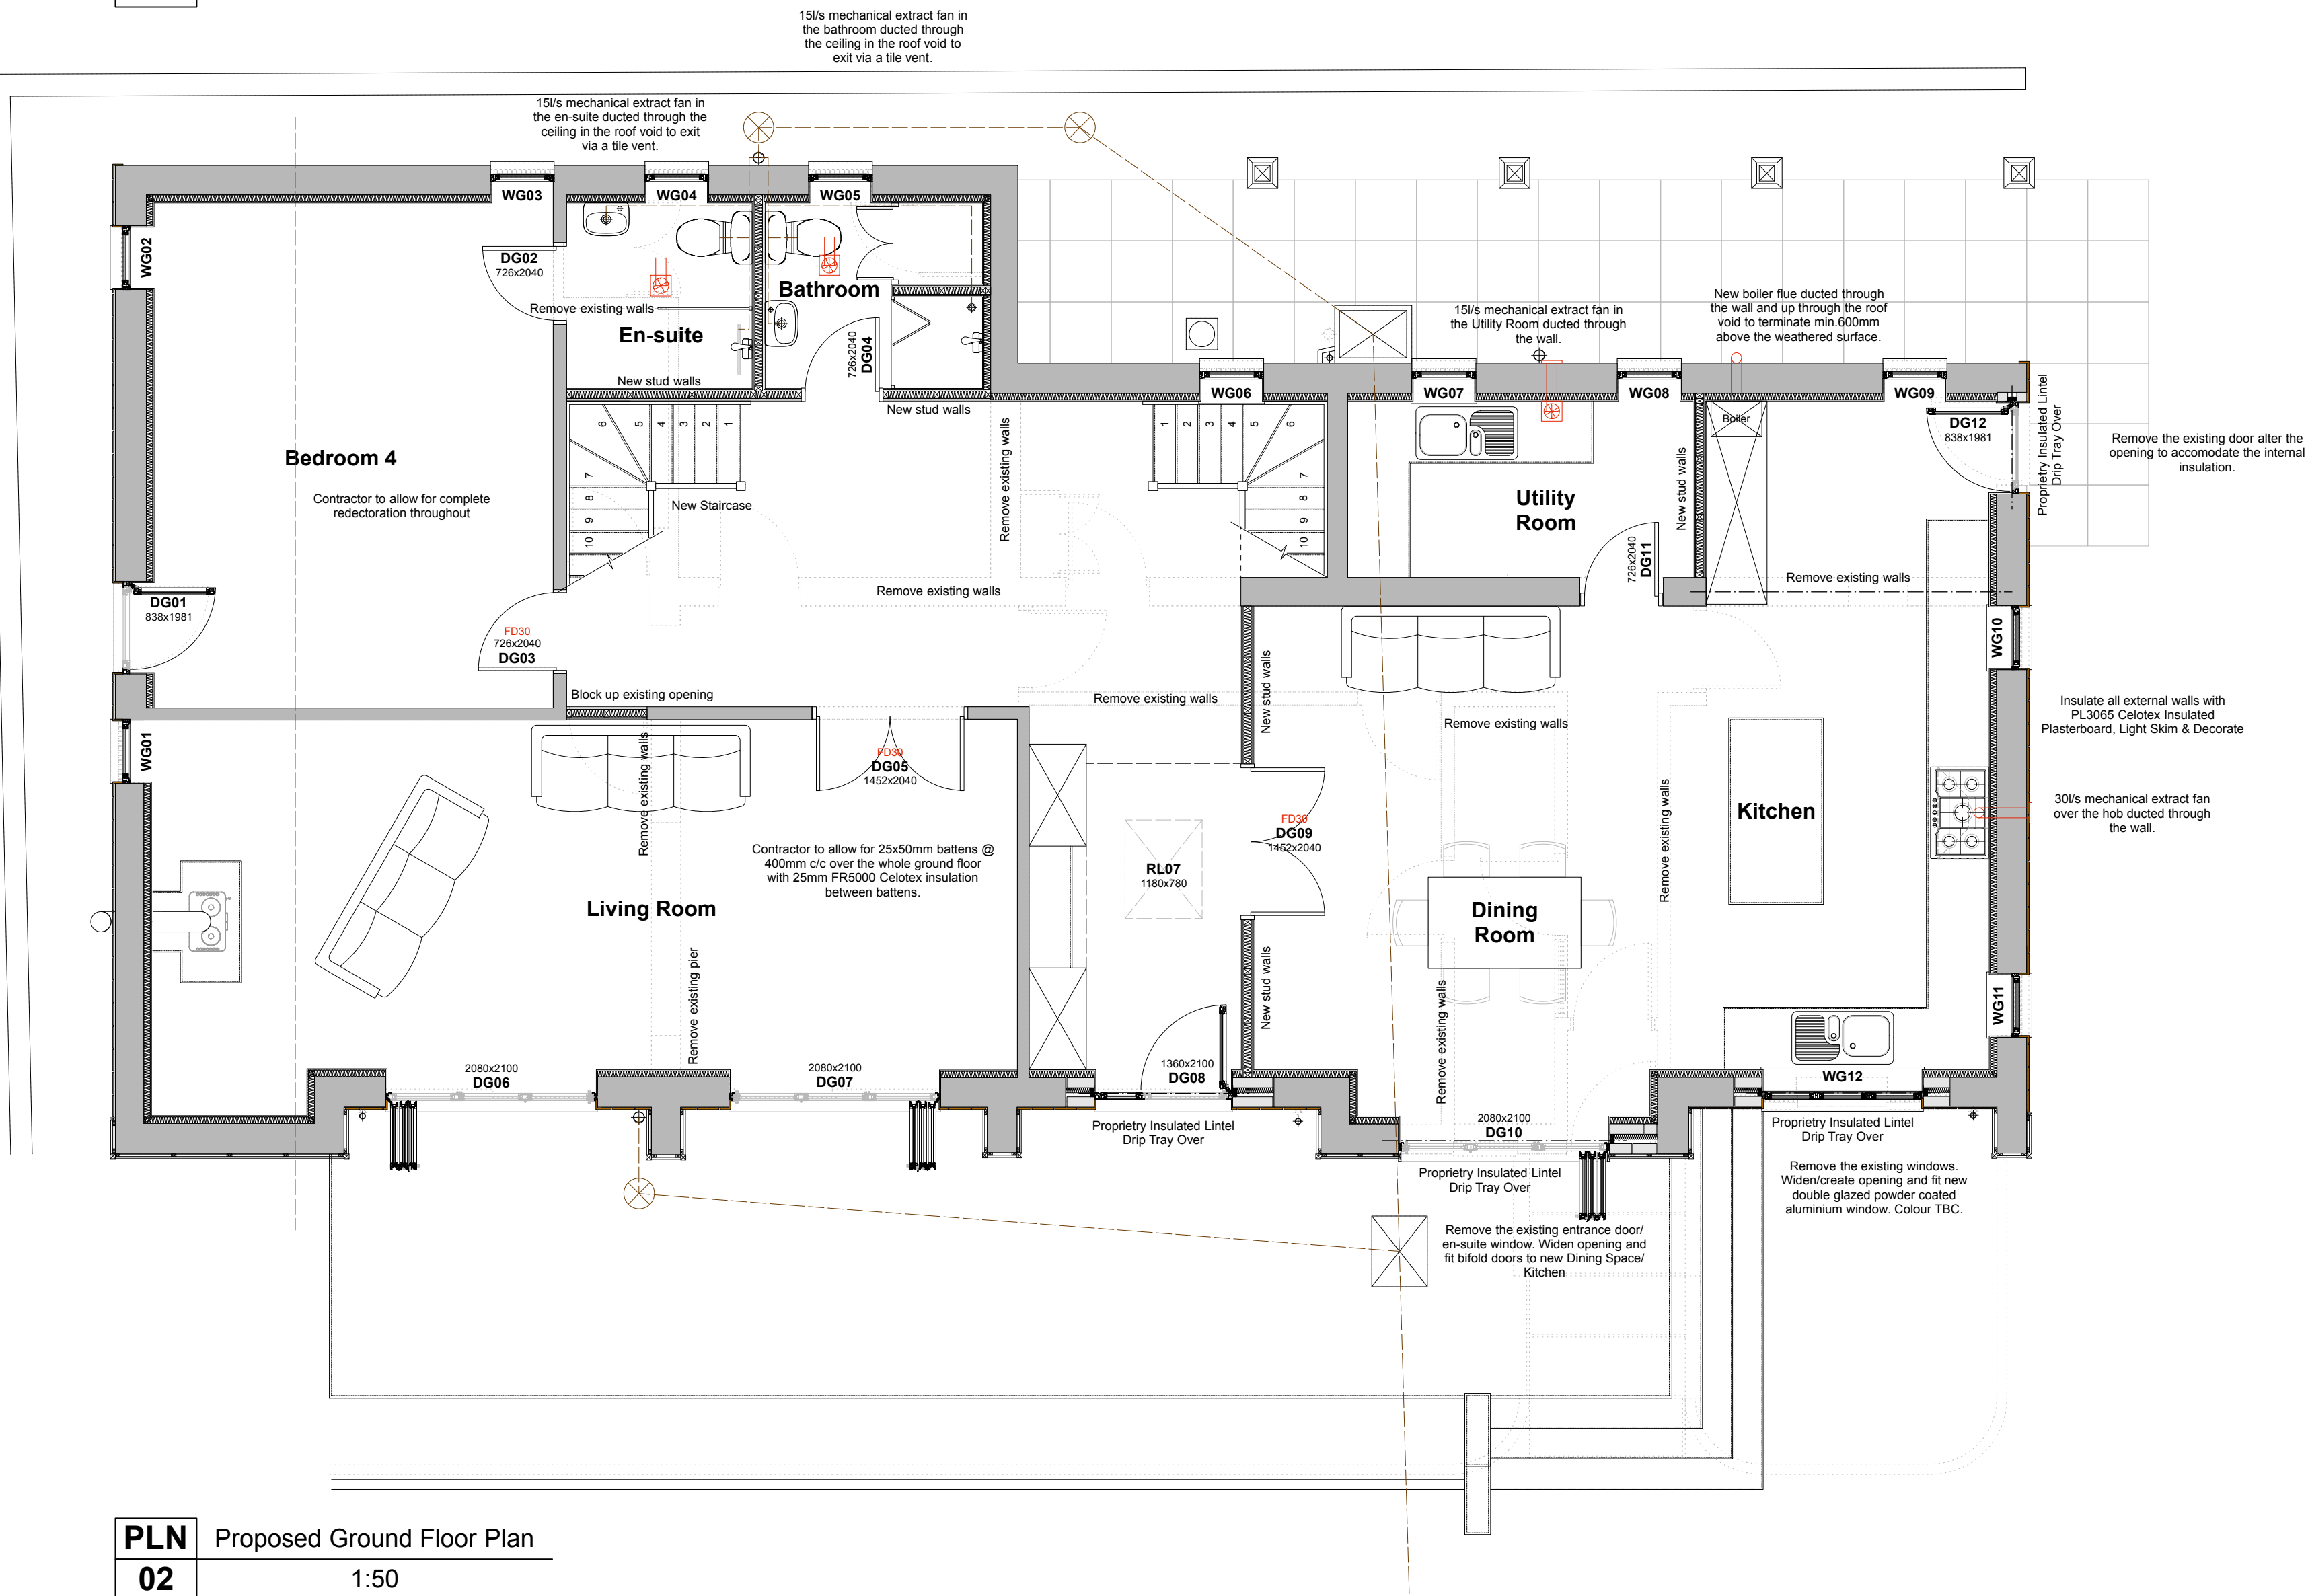


PLN 01 Proposed First Floor Plan
1:50

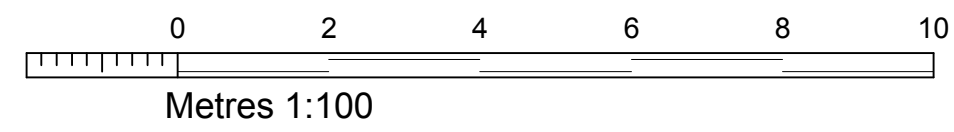


PLN 02 Proposed Ground Floor Plan
1:50

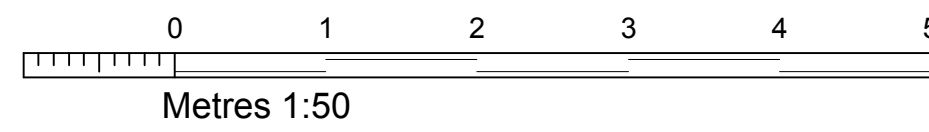


DO NOT SCALE FROM THIS DRAWING. ALL DIMENSIONS TO BE CHECKED ON SITE PRIOR TO COMMENCEMENT. ANY DISCREPANCIES TO BE REPORTED IMMEDIATELY TO THE ARCHITECT.

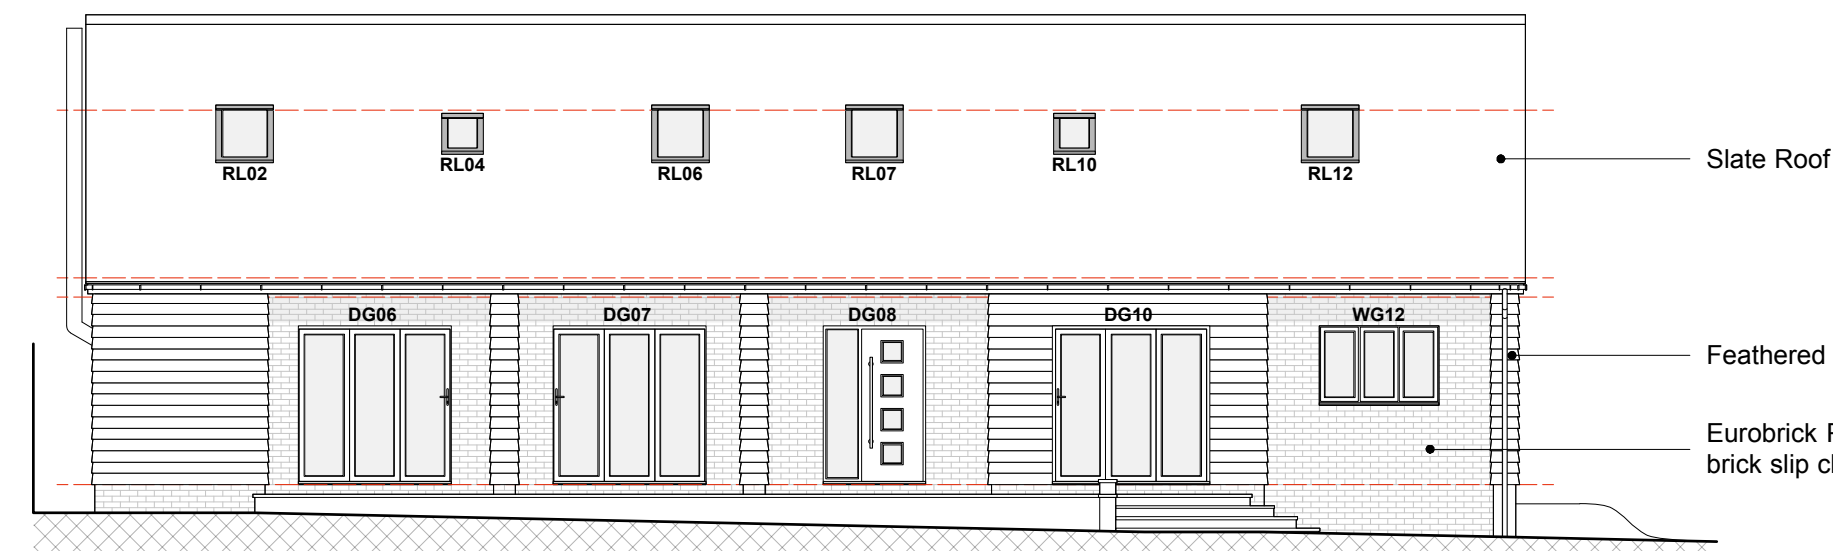


ELV 01 Proposed West Elevation
1:100

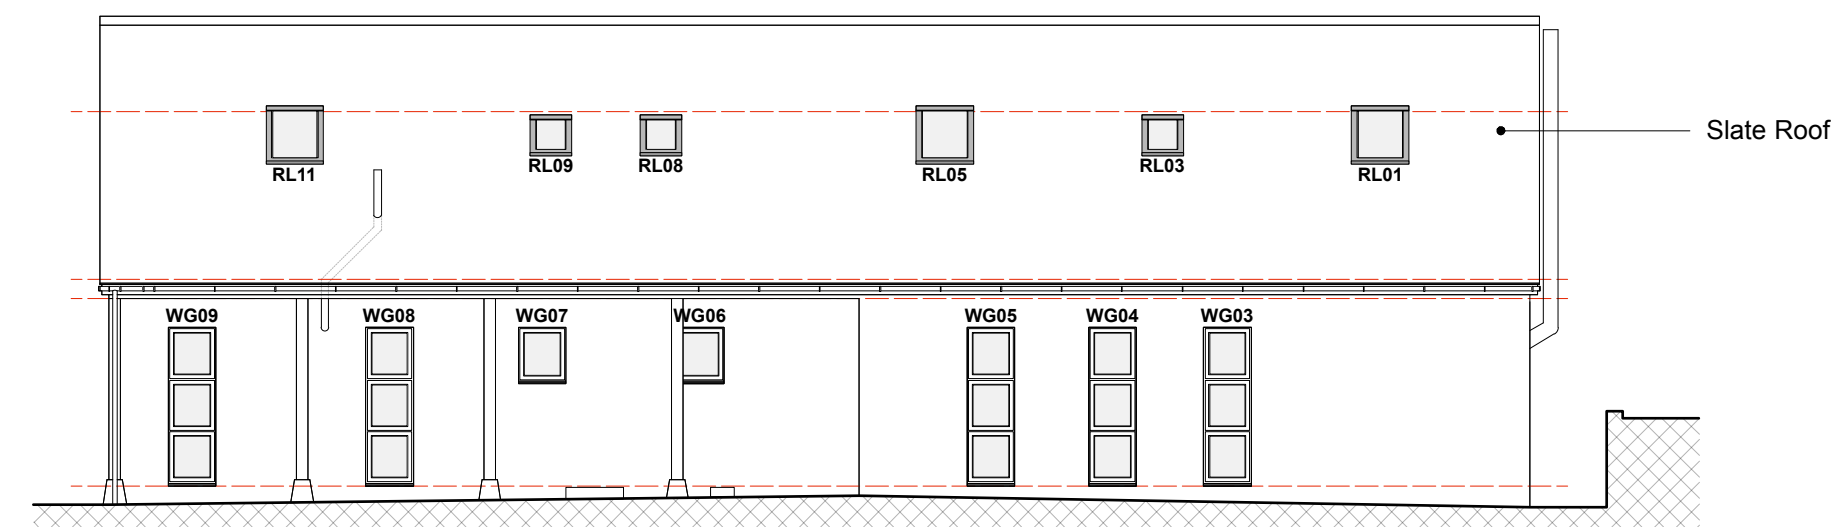

ELV 02 Proposed East Elevation
1:100

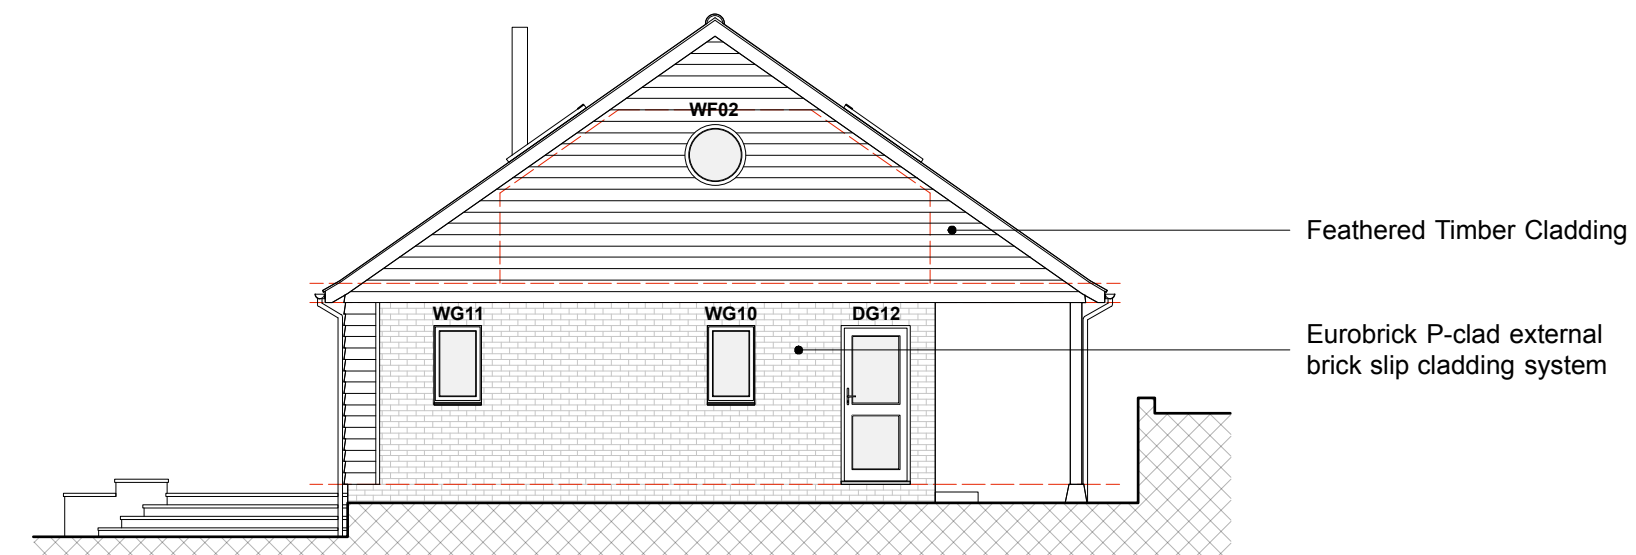

ELV 03 Proposed South Elevation
1:100

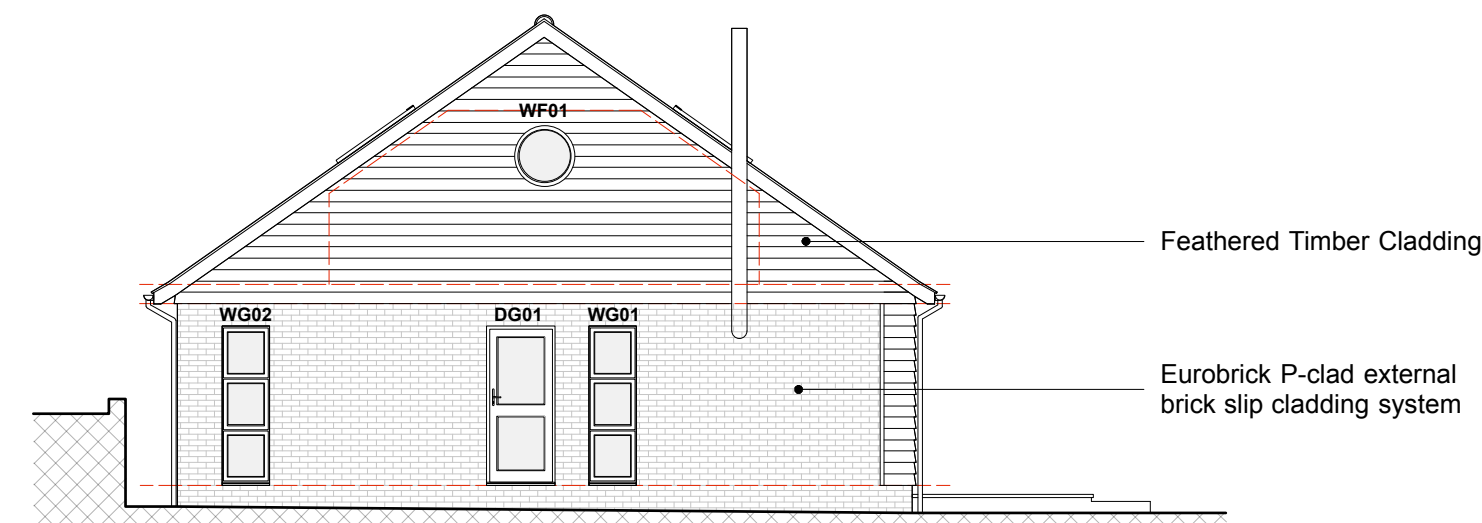

ELV 04 Proposed North Elevation
1:100

Rev A: 31/01/2019: Fire doors to means of escape.



PAUL STEVENS ARCHITECTURE
108a FISHERTON STREET, SALISBURY,
WILTSHIRE
SP2 7QY

Tel No: 01722 349384
Fax: 01722 331578

THIS DRAWING IS COPYRIGHT. IT MUST NOT BE COPIED, USED OR DISCLOSED TO THIRD PARTIES WITHOUT PRIOR PERMISSION.

PROJECT:
145A Westbury Leigh
Westbury
Wiltshire
BA13 3SU

DRAWING:
Building Regs
Plans & Elevations

SCALE: 1:50 & 1:100 @ A1
DATE: 11 2018

DESIGN: ☐ PLANNING: ☒ BLDG REGS: ☐
TENDER: ☐ CONSTRUCTION: ☐
DRAWN: DJH DATE: 08/11/2018
CHECKED: DATE:

JOB No: 808

DWG No: 04 REV: A

CURRENT: ☐
SUPERSEDED: ☐