



Existing Site Section B-B 1:100 at A0

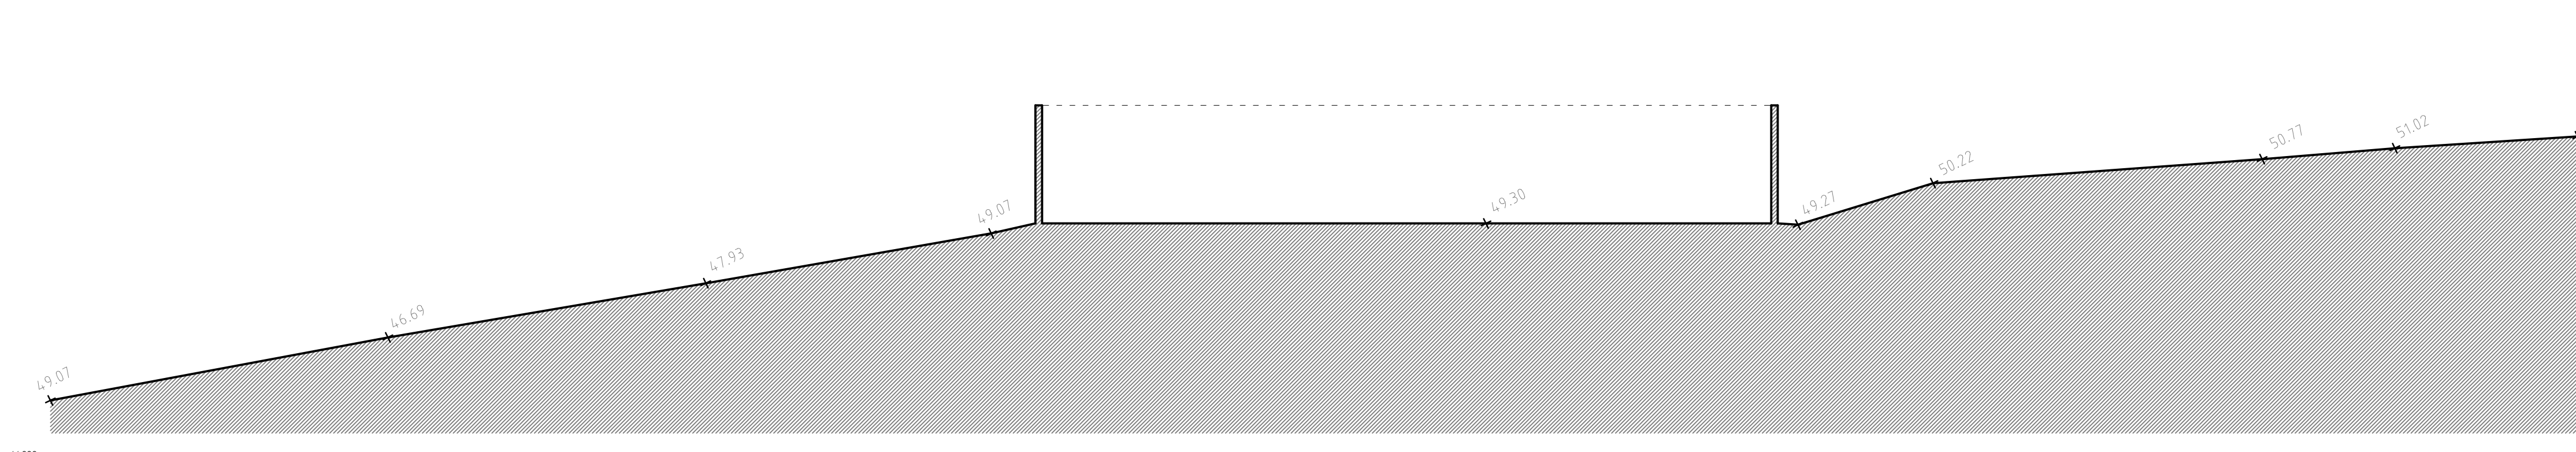

Existing Site Section A-A 1:100 at A0

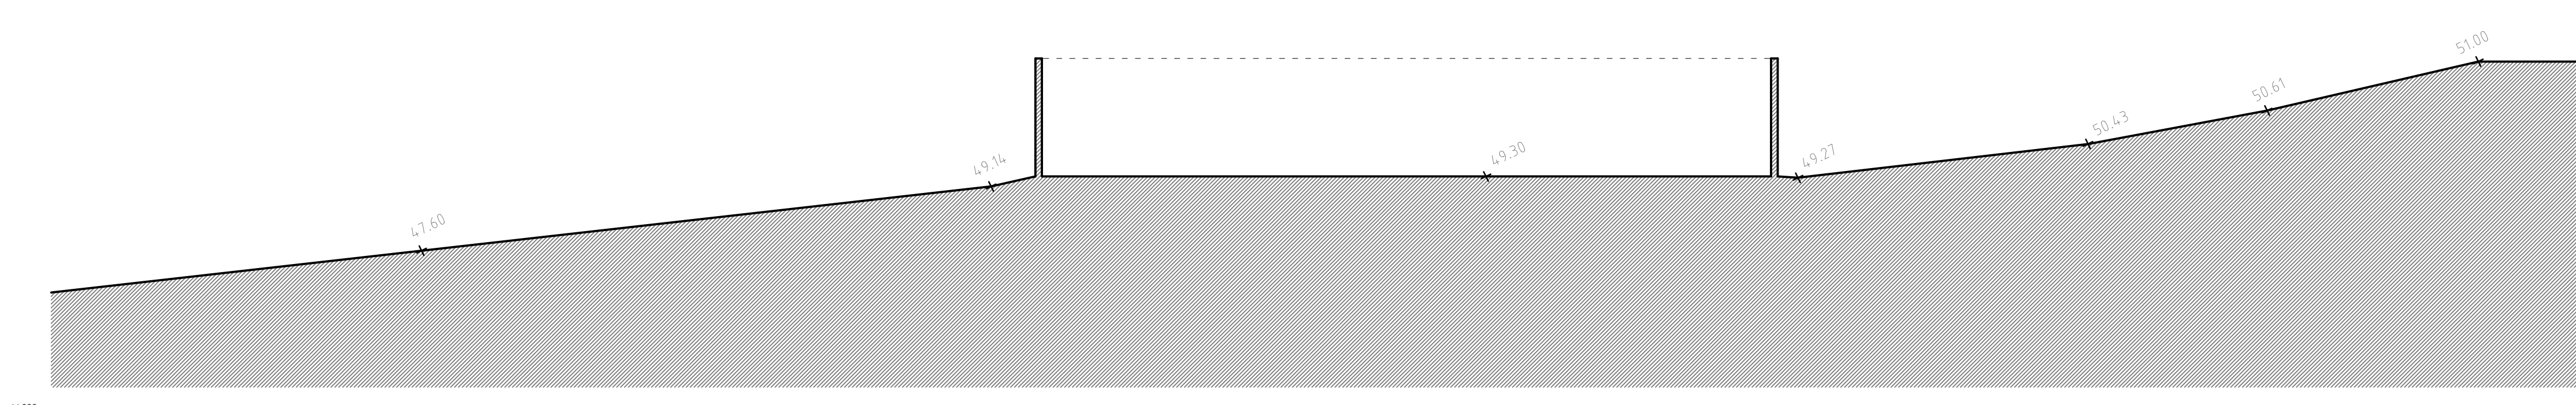

Existing Site Section C-C 1:100 at A0



Existing Part Site Plan 1:200 at A0

PROJECT: ANKARA HILL HOUSE, ANKARA, BOK, CORPUS, 5113 825.
DRAWING: Existing Topographic Survey (By Others)
THIS DRAWING AND ALL ASSOCIATED INFORMATION IS PROTECTED BY COPYRIGHT

JOB No: 26017
DWG No: 102
DATE: March 2026
SCALE: A0 @ 1:100 / 1:200

R & S CONSULTANTS LTD
SURVEYORS AND ARCHITECTURAL TECHNOLOGISTS
THE OLD COACH HOUSE, BARTON HILL, SHAFFESBURY, DORSET, SP7 8DQ.
RICHARD 07887763526 BEN 07792224875