


East Elevation

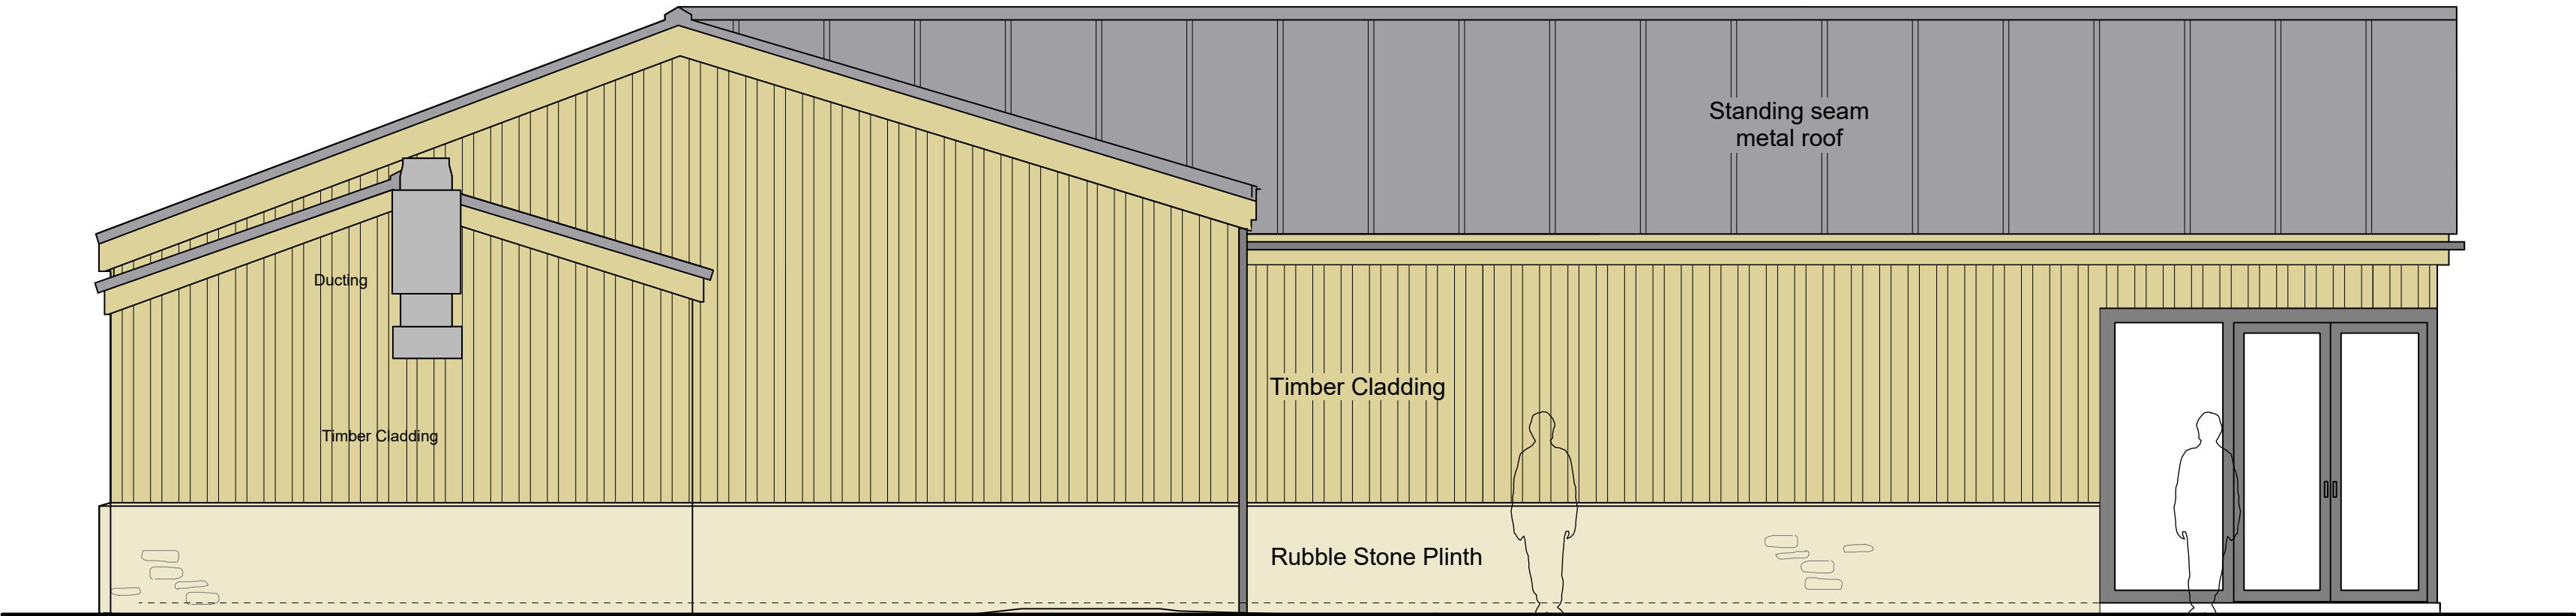

North Elevation

New aluminium framed
double glazed doors.

PLANNING NOTES
-
DEMOLITION NOTES
-
CONSTRUCTION NOTES
-All dimensions must be checked on site and
not scaled from this drawing
MAINTENANCE NOTES
-

Revisions		
A	14-04-26	Scale bar revised.
B	19-06-26	Building reduced in size.

HOLFORD ARMS,
KNOCKDOWN

ALTERATIONS

FUNCTION ROOM ELEVATIONS
AS PROPOSED 2/2

Scale: 1:50	25.1598/35	
Date: Nov 2025		
Drawn: DLS		
Size: A1		
Revision		
A	B	