



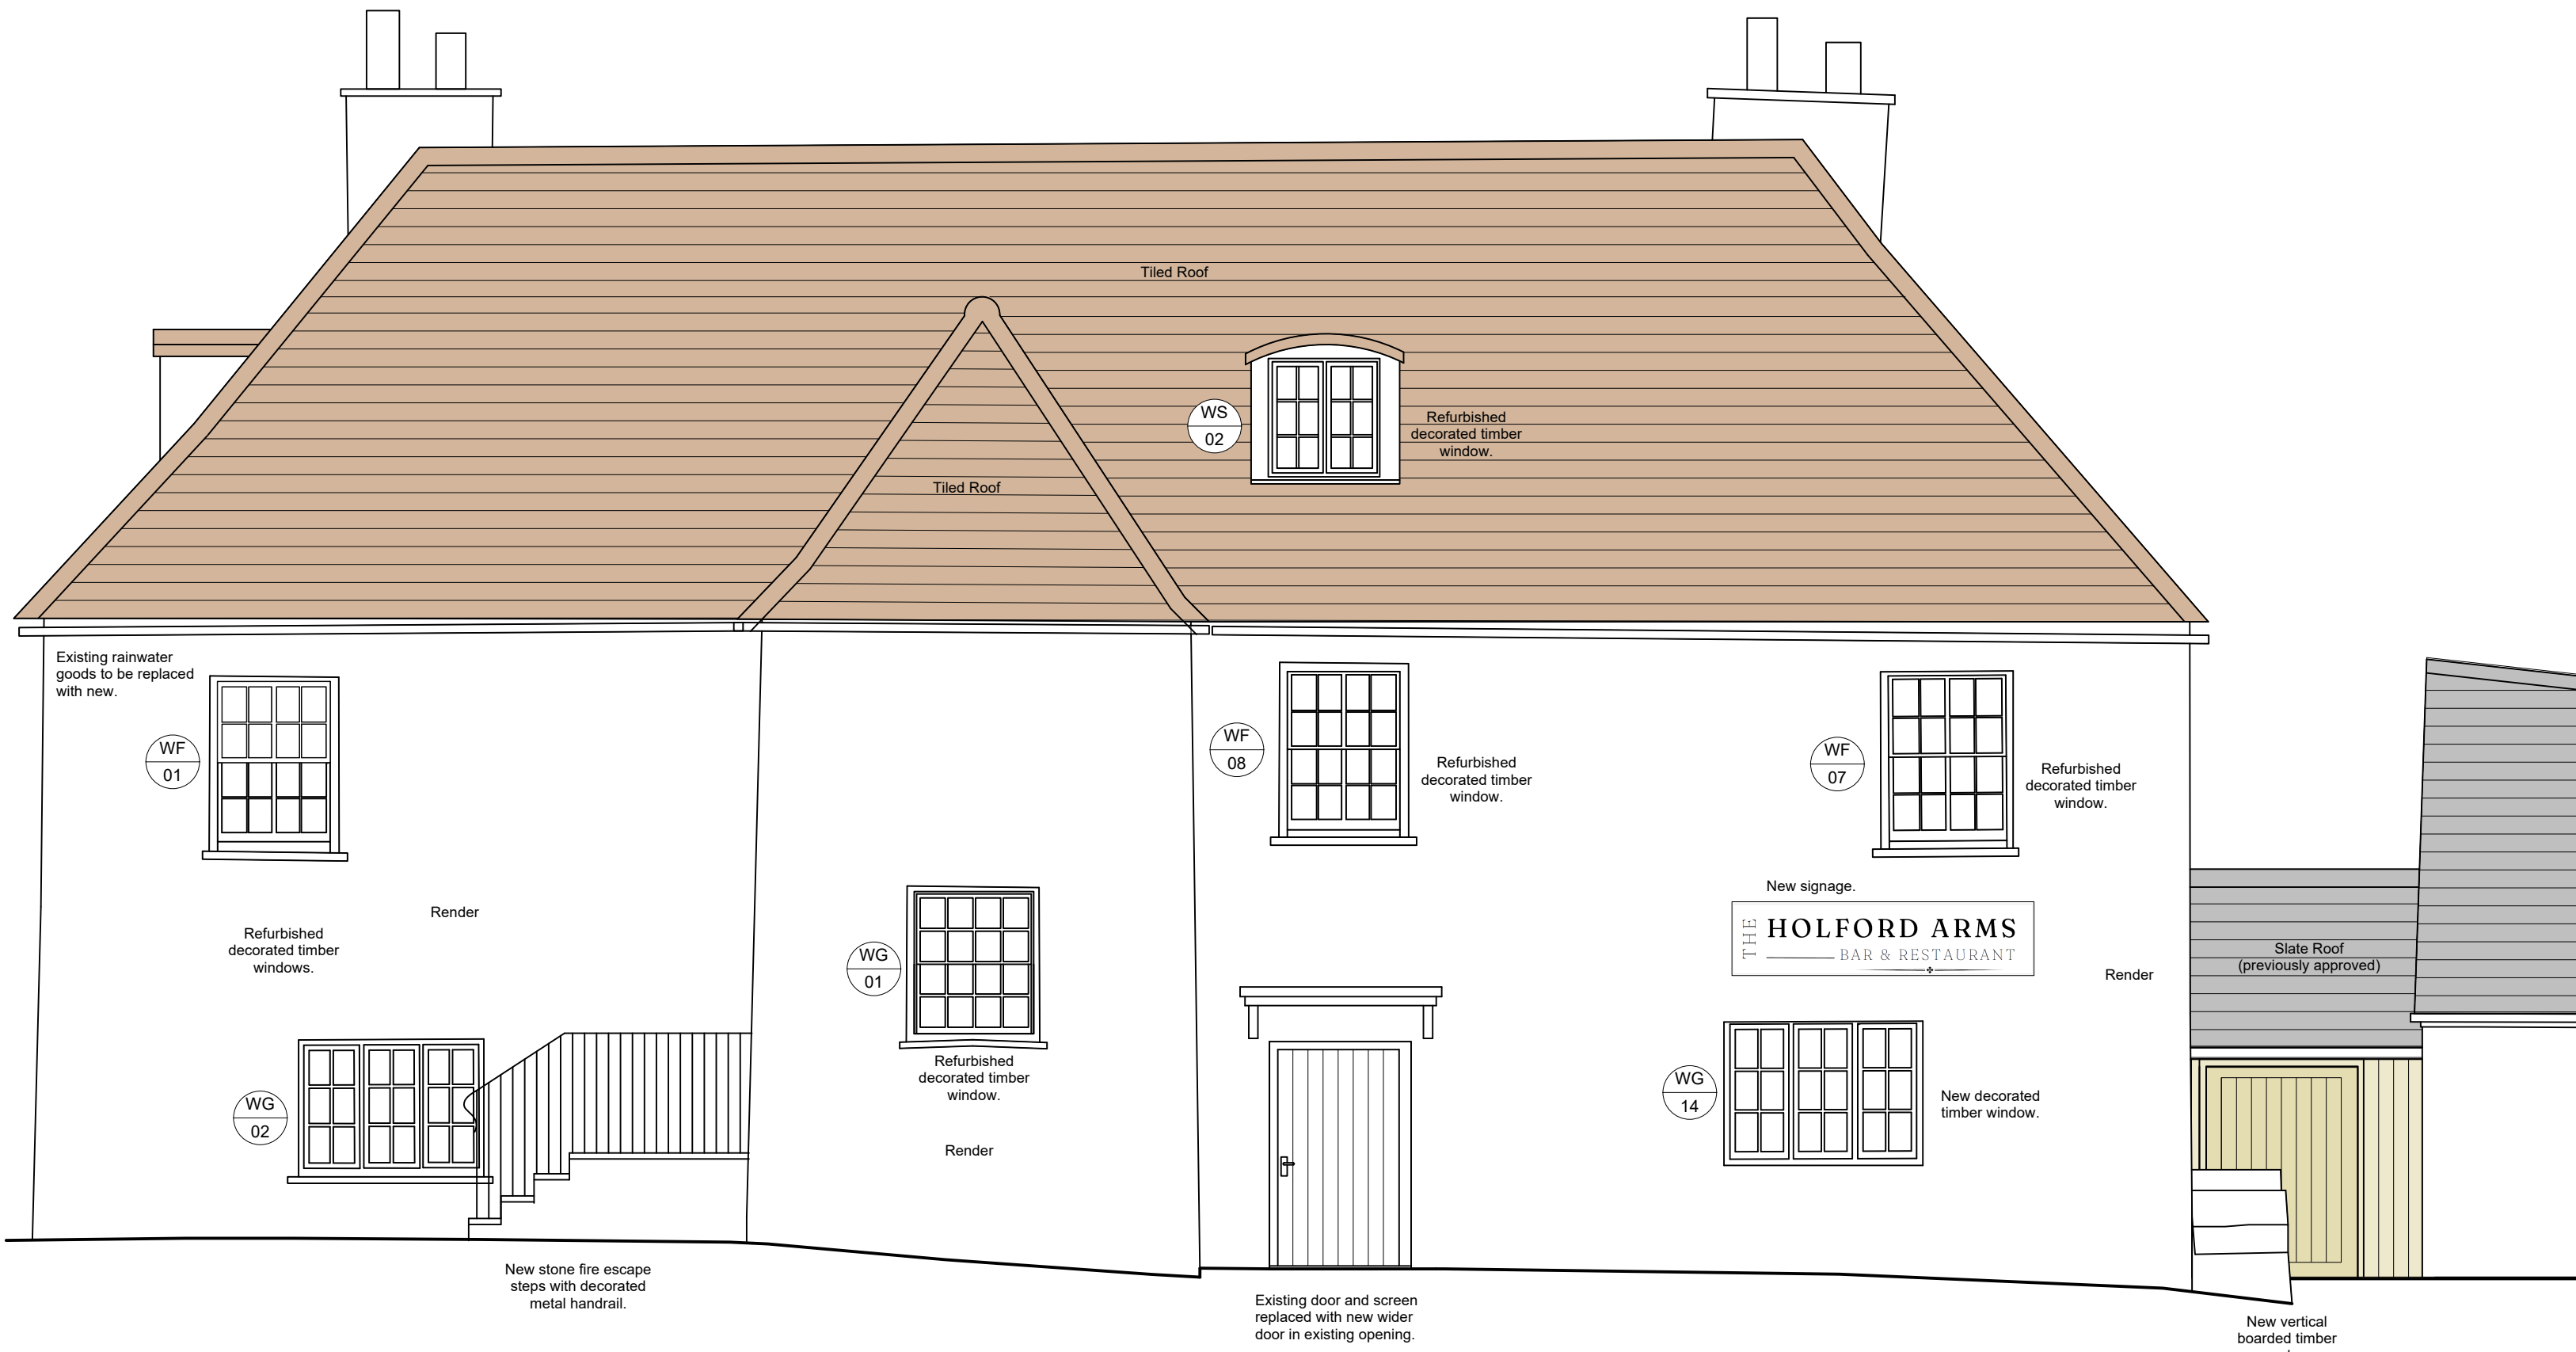

NORTH ELEVATION

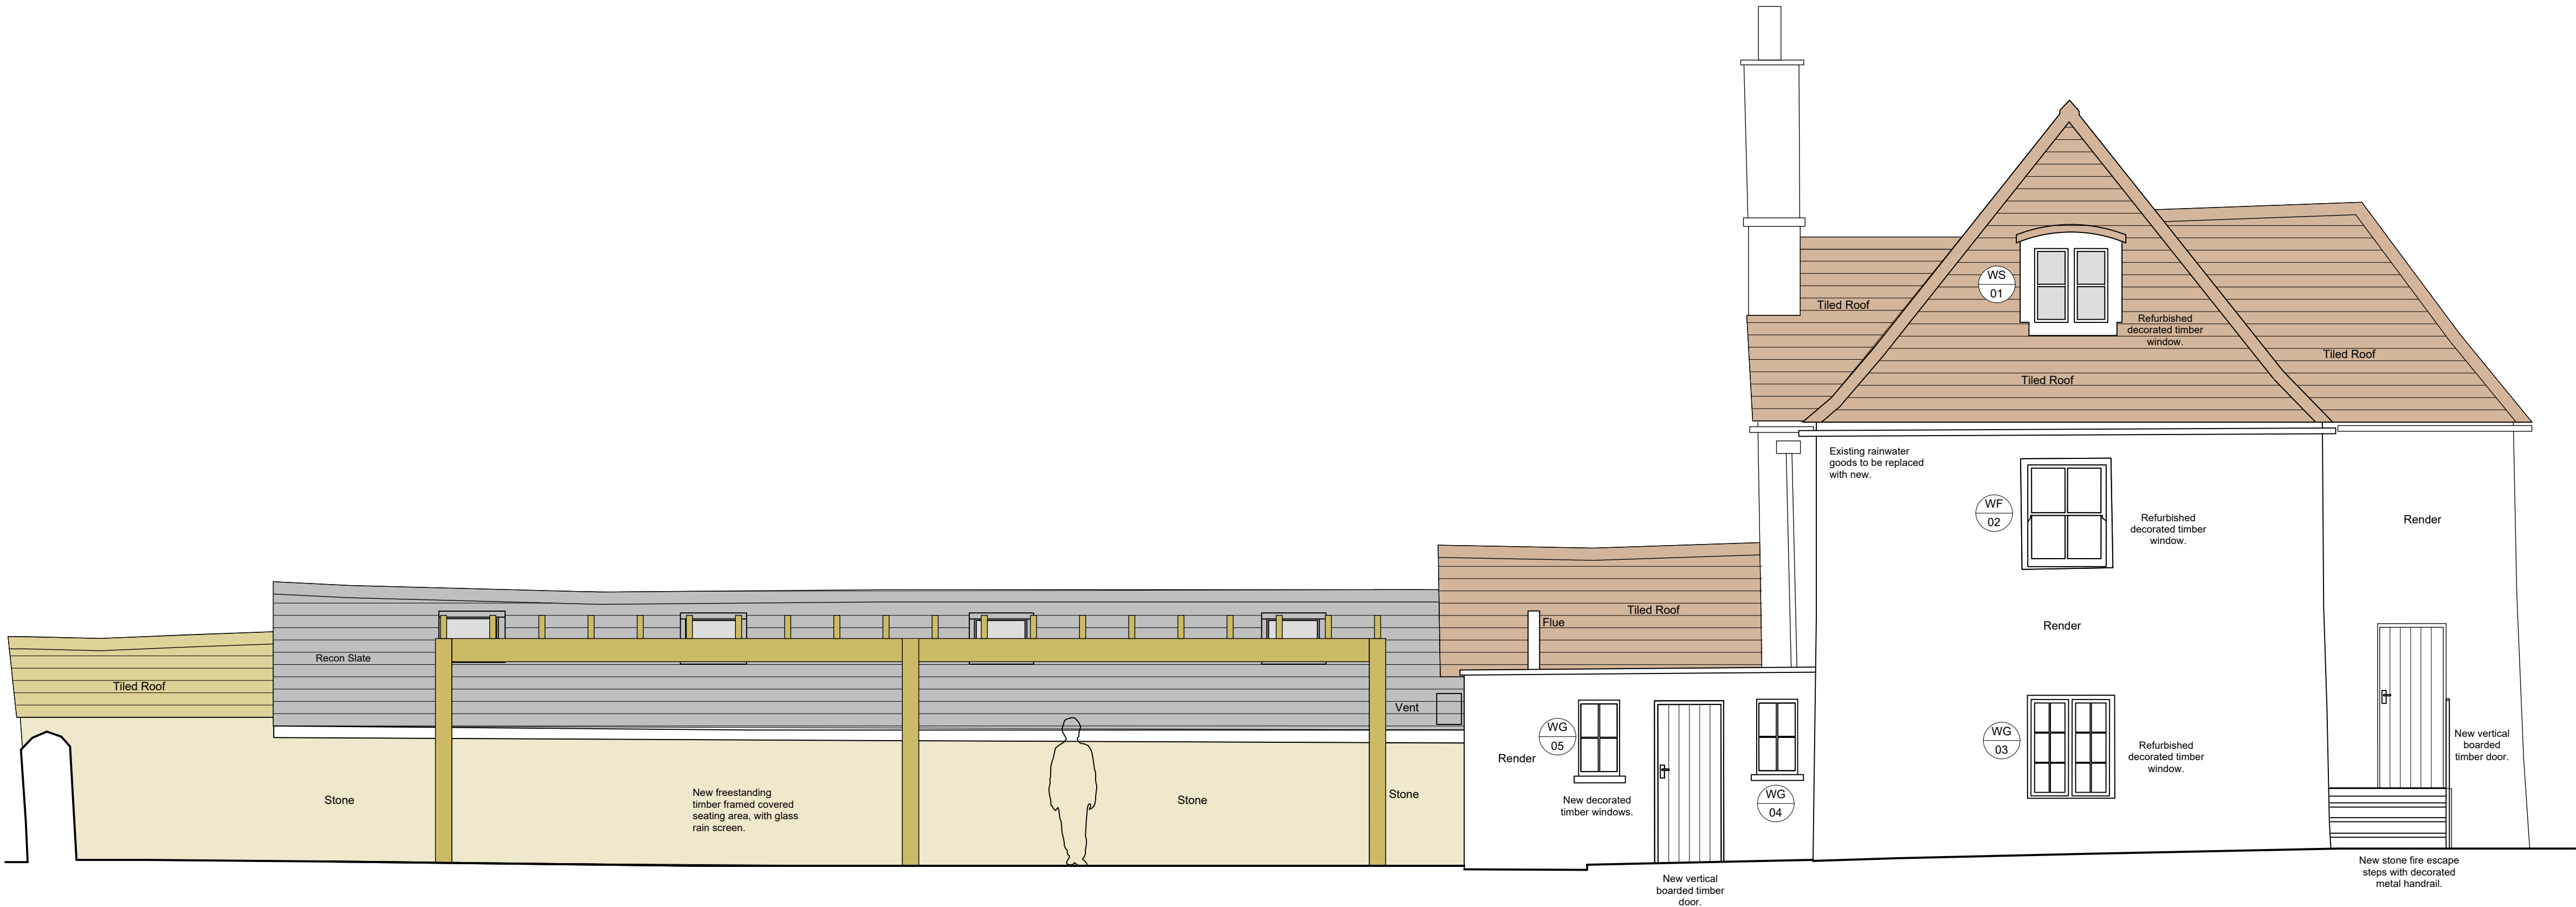

EAST ELEVATION

- PLANNING NOTES
- 
- DEMOLITION NOTES
- 
- CONSTRUCTION NOTES
- All dimensions must be checked on site and not scaled from this drawing
- MAINTENANCE NOTES
- 

| Revisions |          |                                                   |
|-----------|----------|---------------------------------------------------|
| A         | 24-06-26 | Updates following Conservation Officers comments. |

VERITY & BEVERLEY  
ARCHITECTS DESIGNERS  
The Coach House | 4 The Chipping | Tetbury | Glos. | GL8 8ET  
Telephone 01666 503516 | www.verity-beverley.co.uk

HOLFORD ARMS,  
KNOCKDOWN  
ALTERATIONS  
PUB ELEVATIONS  
AS PROPOSED 1/2



SCALE MEASUREMENTS SHOWN IN METRES.  
ACCURACY OF SCALE CAN ONLY BE ASSURED ON  
PROPERLY CALIBRATED MACHINERY

© Copyright

|                |            |
|----------------|------------|
| Scale: 1:50    | 25.1598/18 |
| Date: Oct 2025 |            |
| Drawn: DLS     | Revision   |
| Size: A1       | A          |