



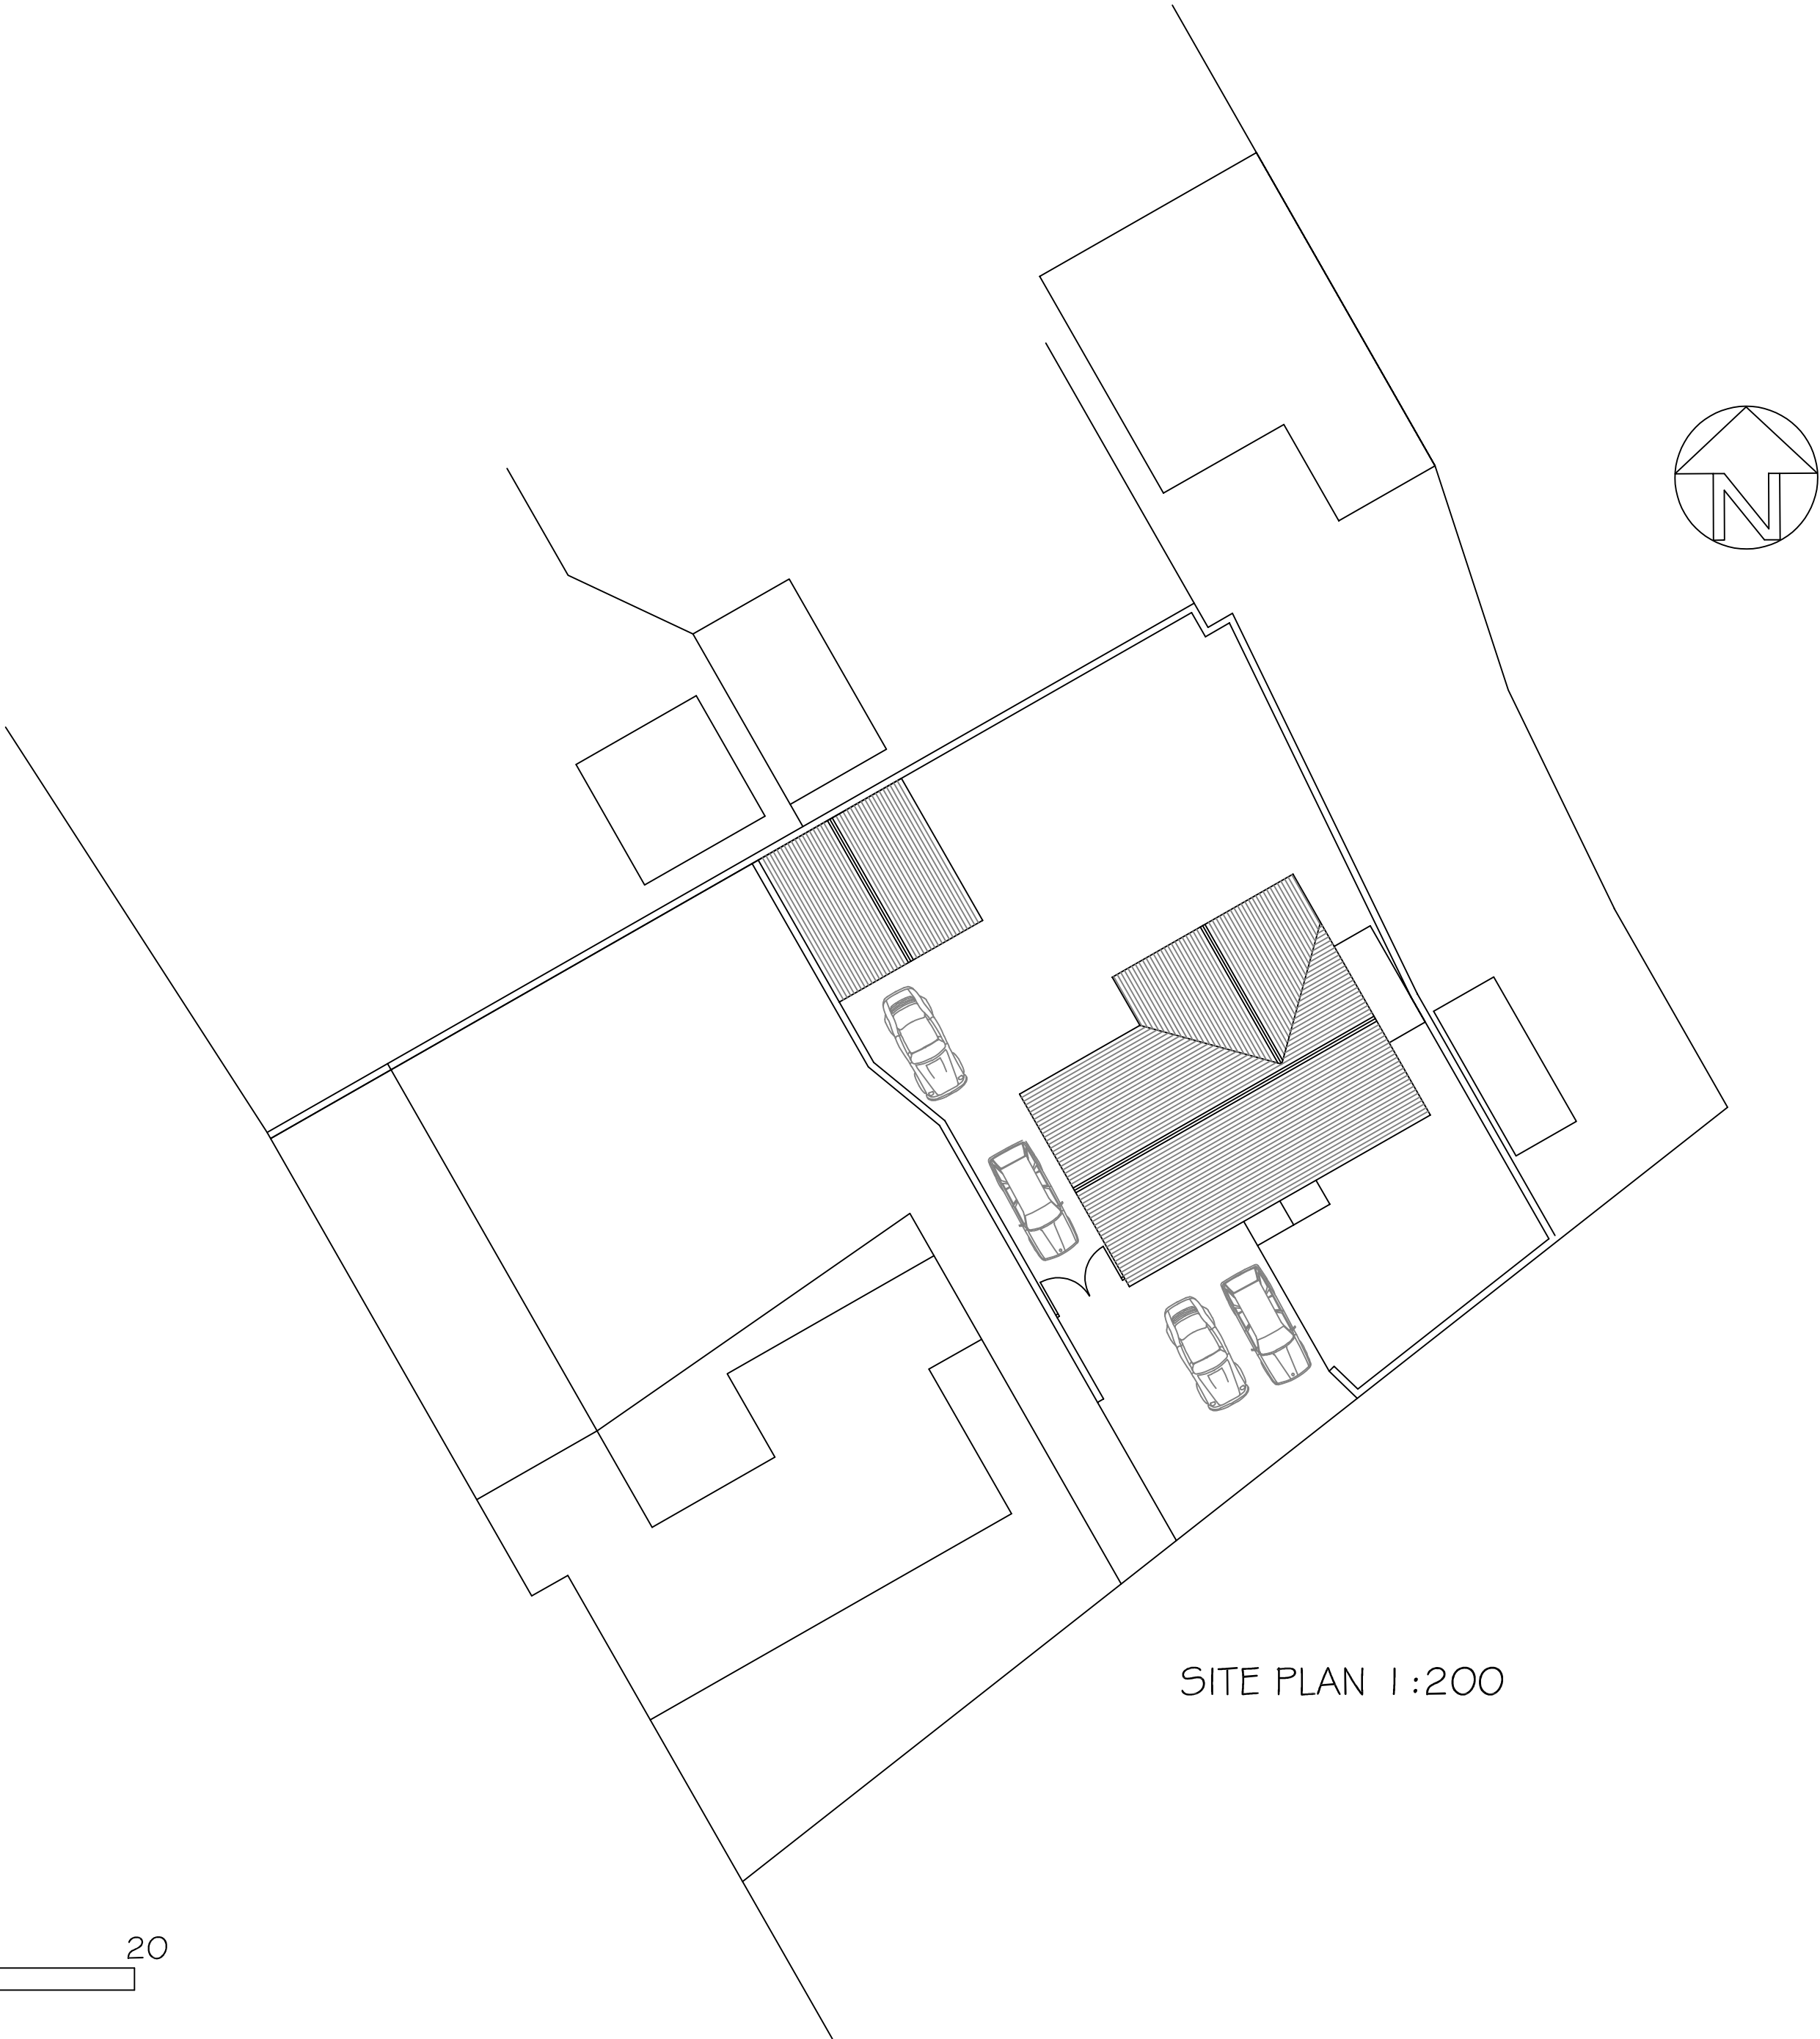

SITE PLAN 1:200

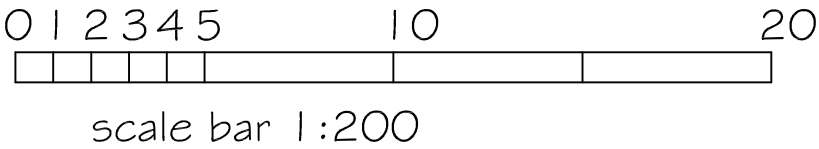

SJF PLANNING & DESIGN SERVICE 01225 782078 simonnearthebell@gmail.com		
PROPOSED	GARAGE CONVERSION TO ANNEXE	
CLIENT	MRS J CLOSE	
LOCATION	HONEYSUCKLE COTTAGE BACK STREET GREAT HINTON BA1 4 GBT	
TITLE	EXISTING BLOCK PLAN 1:200	
DRG NO	ISSUE	DATE
2617-3	I	APRIL 2026