



Notes:

- All drawings are subject to Planning and Building Control consent.
- The details shown are for design intent purposes only and are subject to further design development with suppliers and sub-contractors
- Proposals subject to consultation and approval from Local Authority Building Control or an Approved Inspector
- All setting out dimensions should be checked on-site prior to construction and any discrepancies and/or omissions should be reported to the Architect immediately

 

Scale 1:100

Based on information from a measured building survey conducted by Red Line in 2024 prior to the strip out of modern fabric

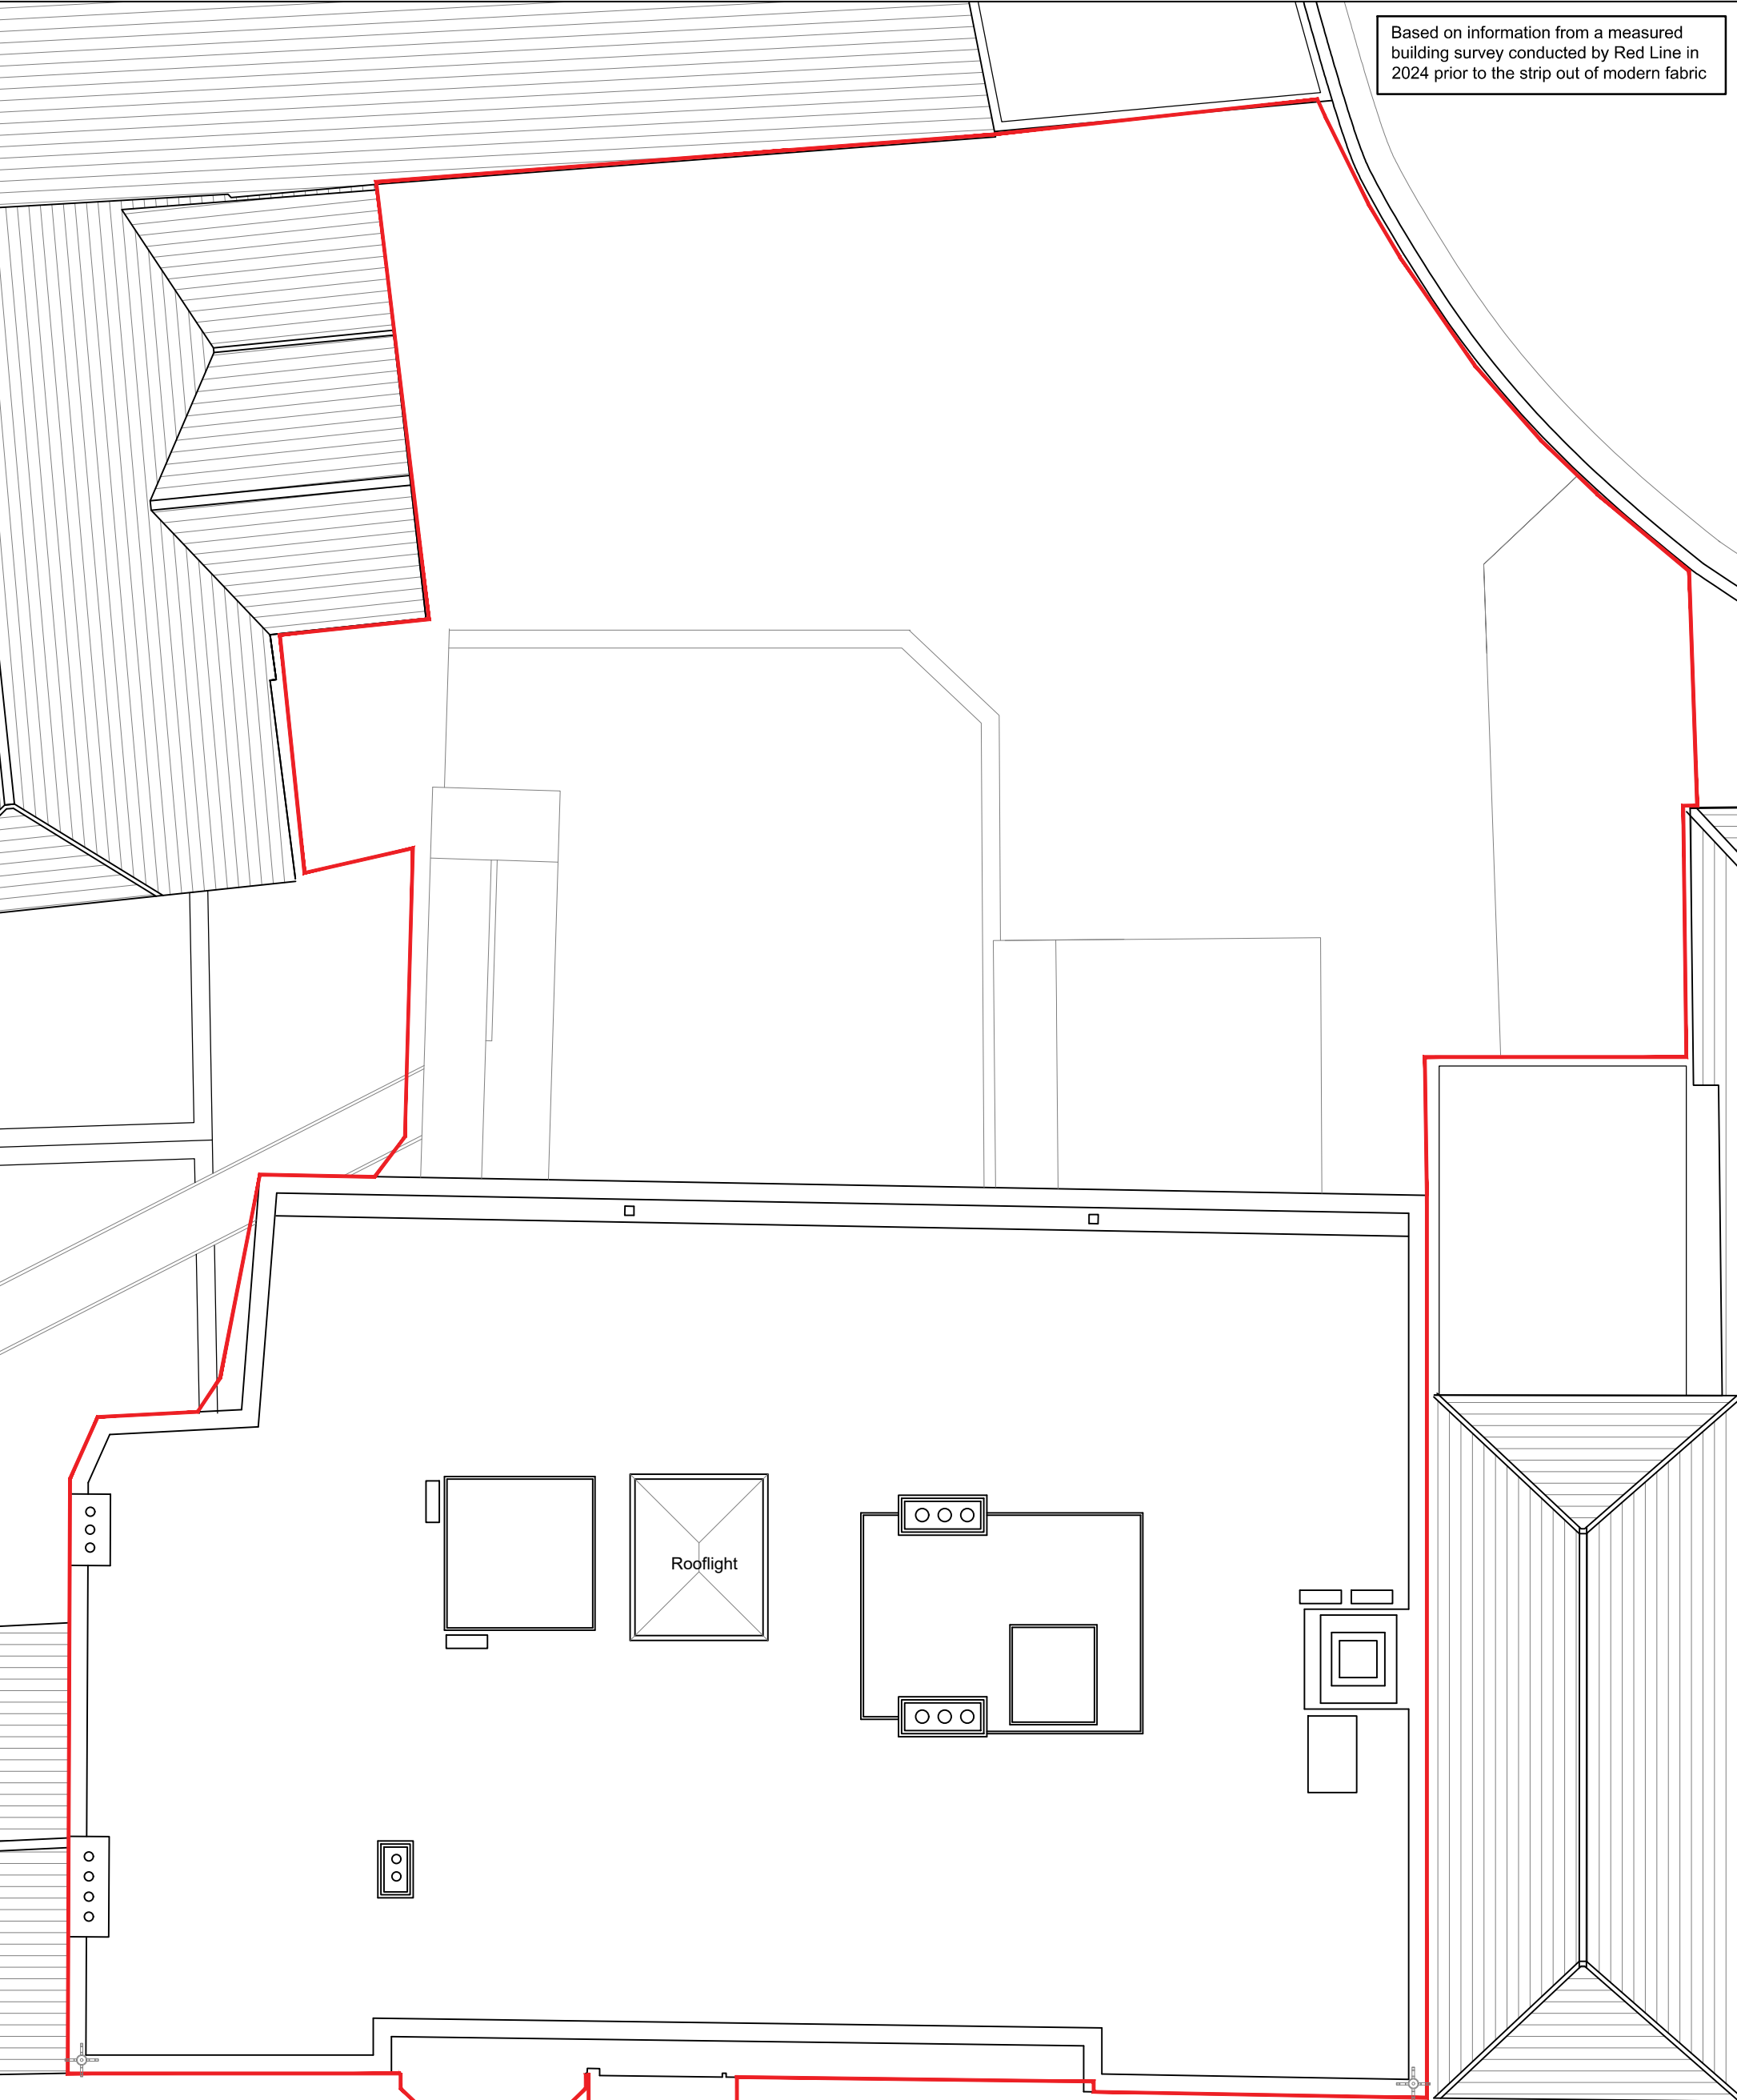

Roof Plan
1:100 @ A3