


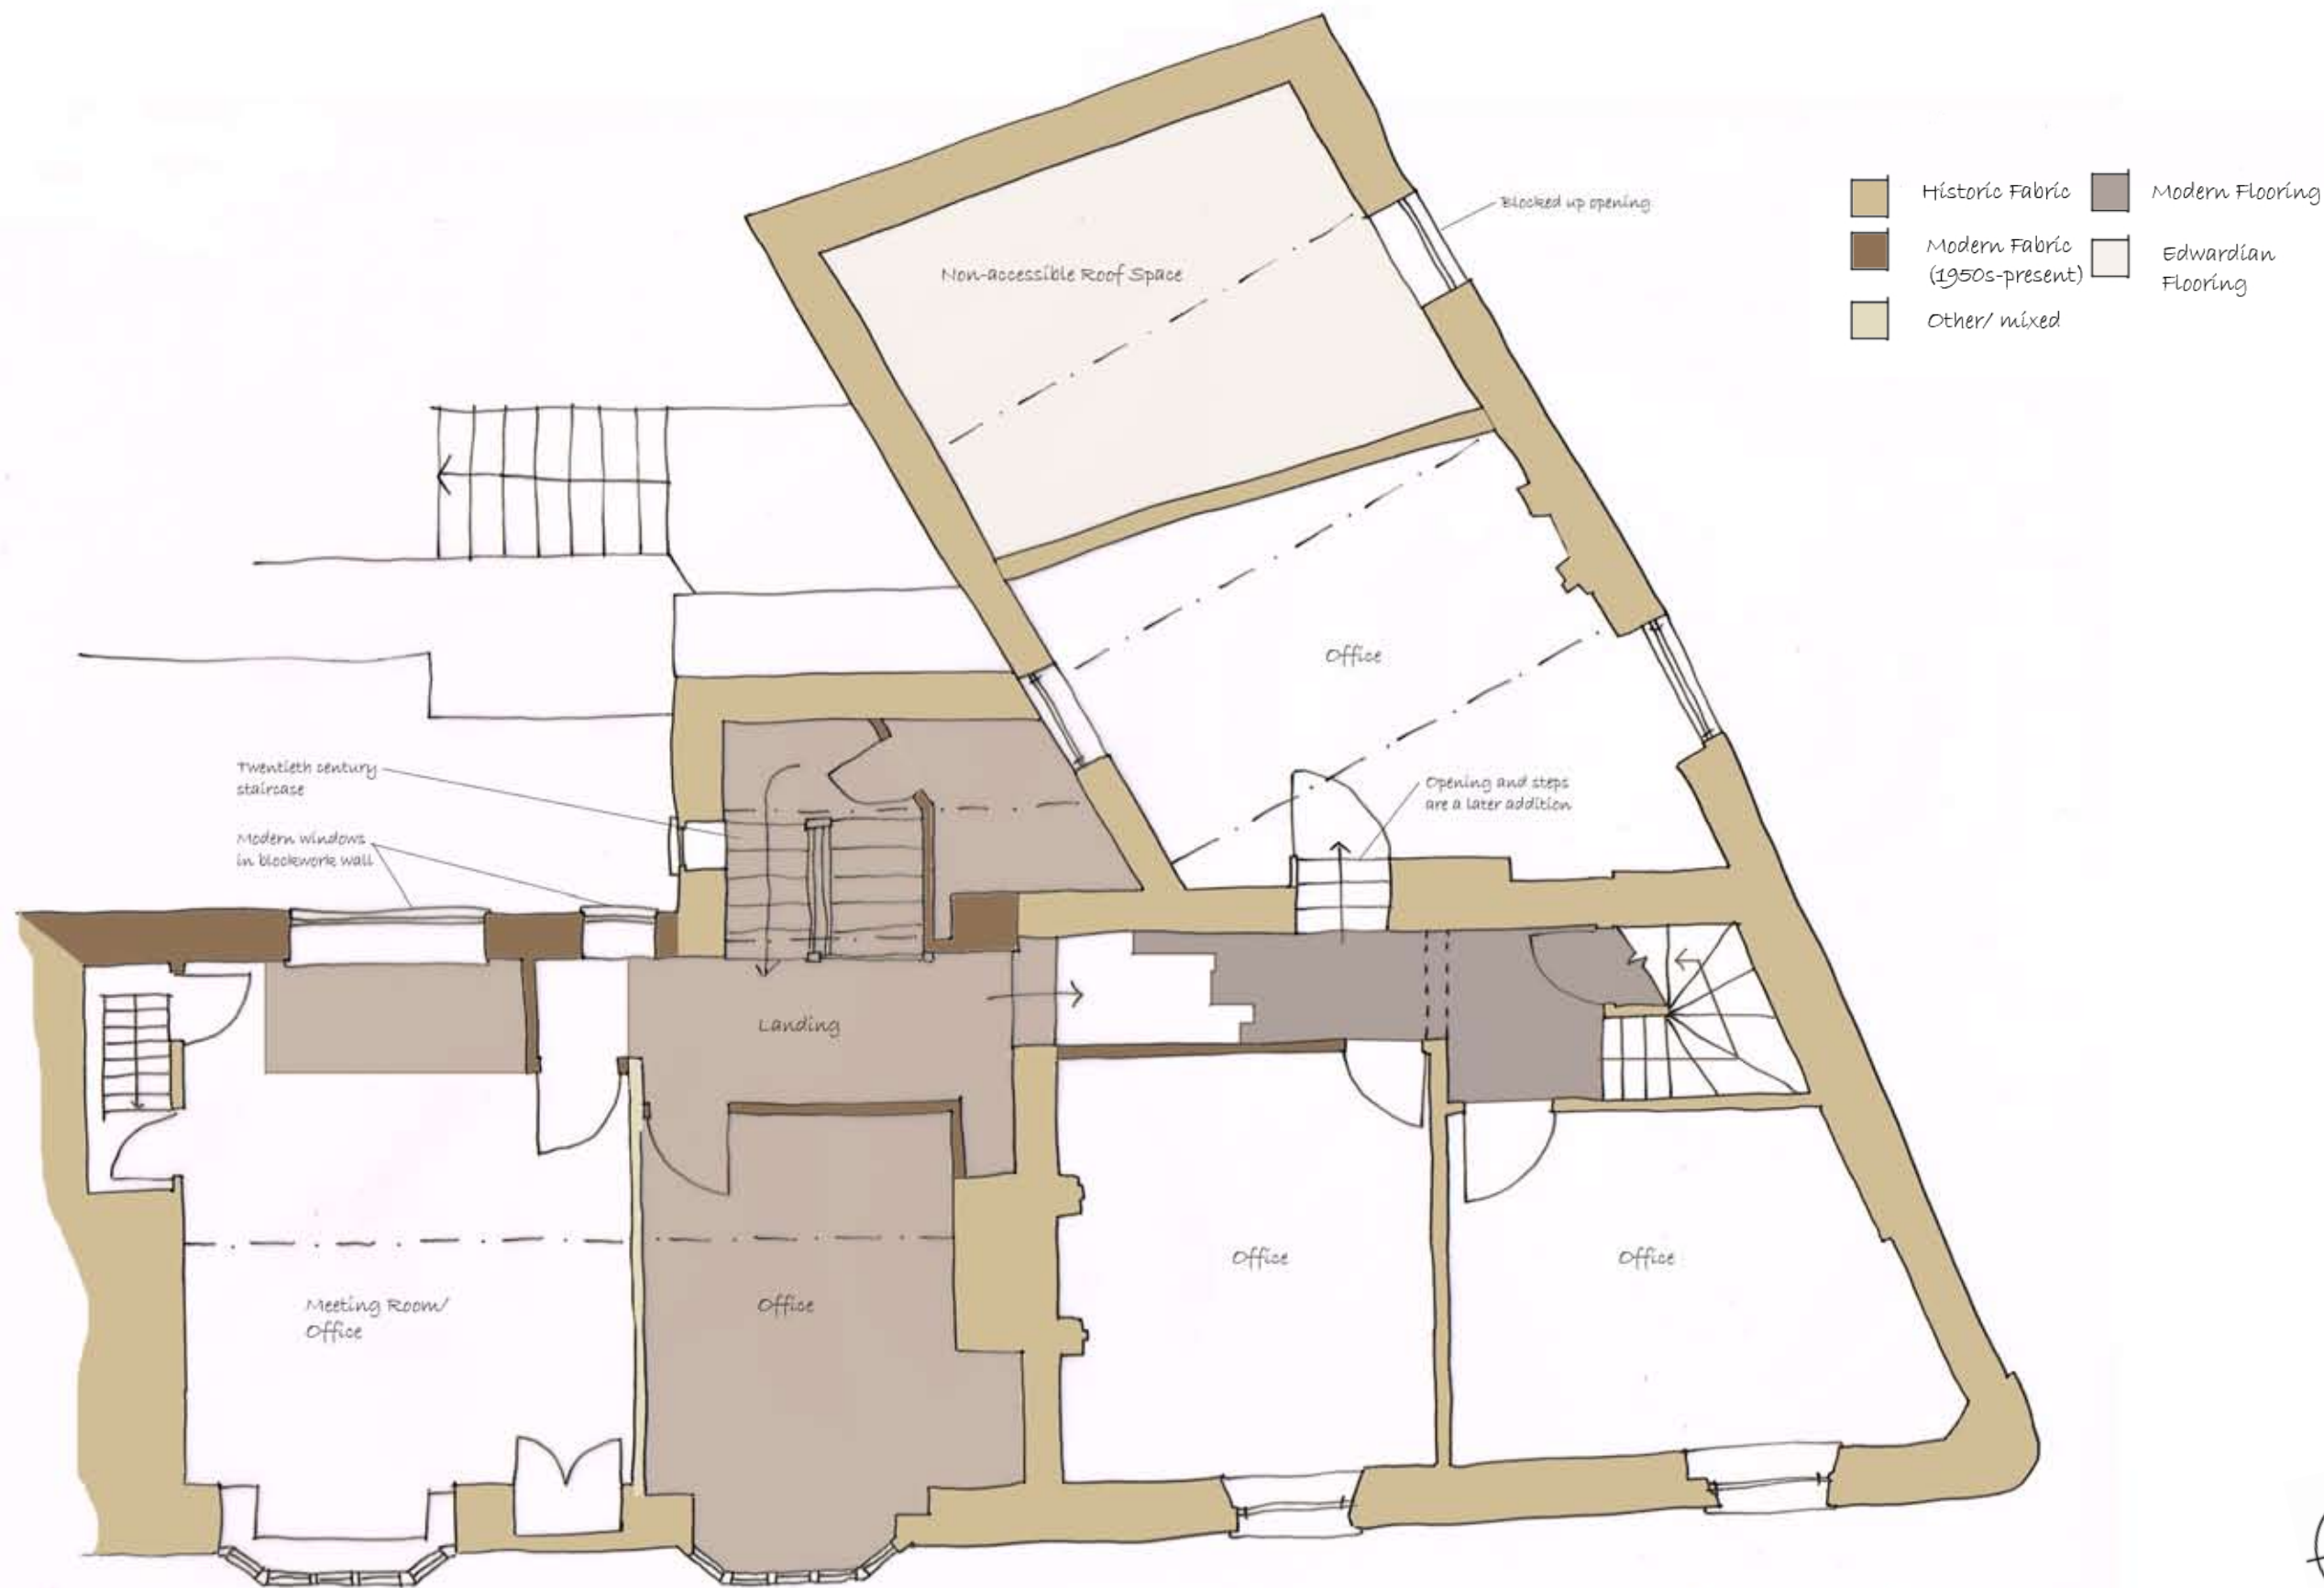

Existing First Floor Plan
Scale 1:75
Drwg No. Sk304

