



- Notes:
- All drawings are subject to Planning and Building Control consent.
 - The details shown are for design intent purposes only and are subject to further design development with suppliers and sub-contractors
 - Proposals subject to consultation and approval from Local Authority Building Control or an Approved Inspector
 - All setting out dimensions should be checked on-site prior to construction and any discrepancies and/or omissions should be reported to the Architect immediately

 

Scale 1:100

Legend

- High Level Foul Drain in Ceiling Void
- High Level Surface Water in Ceiling Void
- High Level Roof Outlet Above
- Rainwater Pipe
- Soil Vent Pipe
- Proposed Walls
- Proposed Glazed Balustrade
- Proposed Internal Glazed Wall
- Existing Wall
- Site Boundary

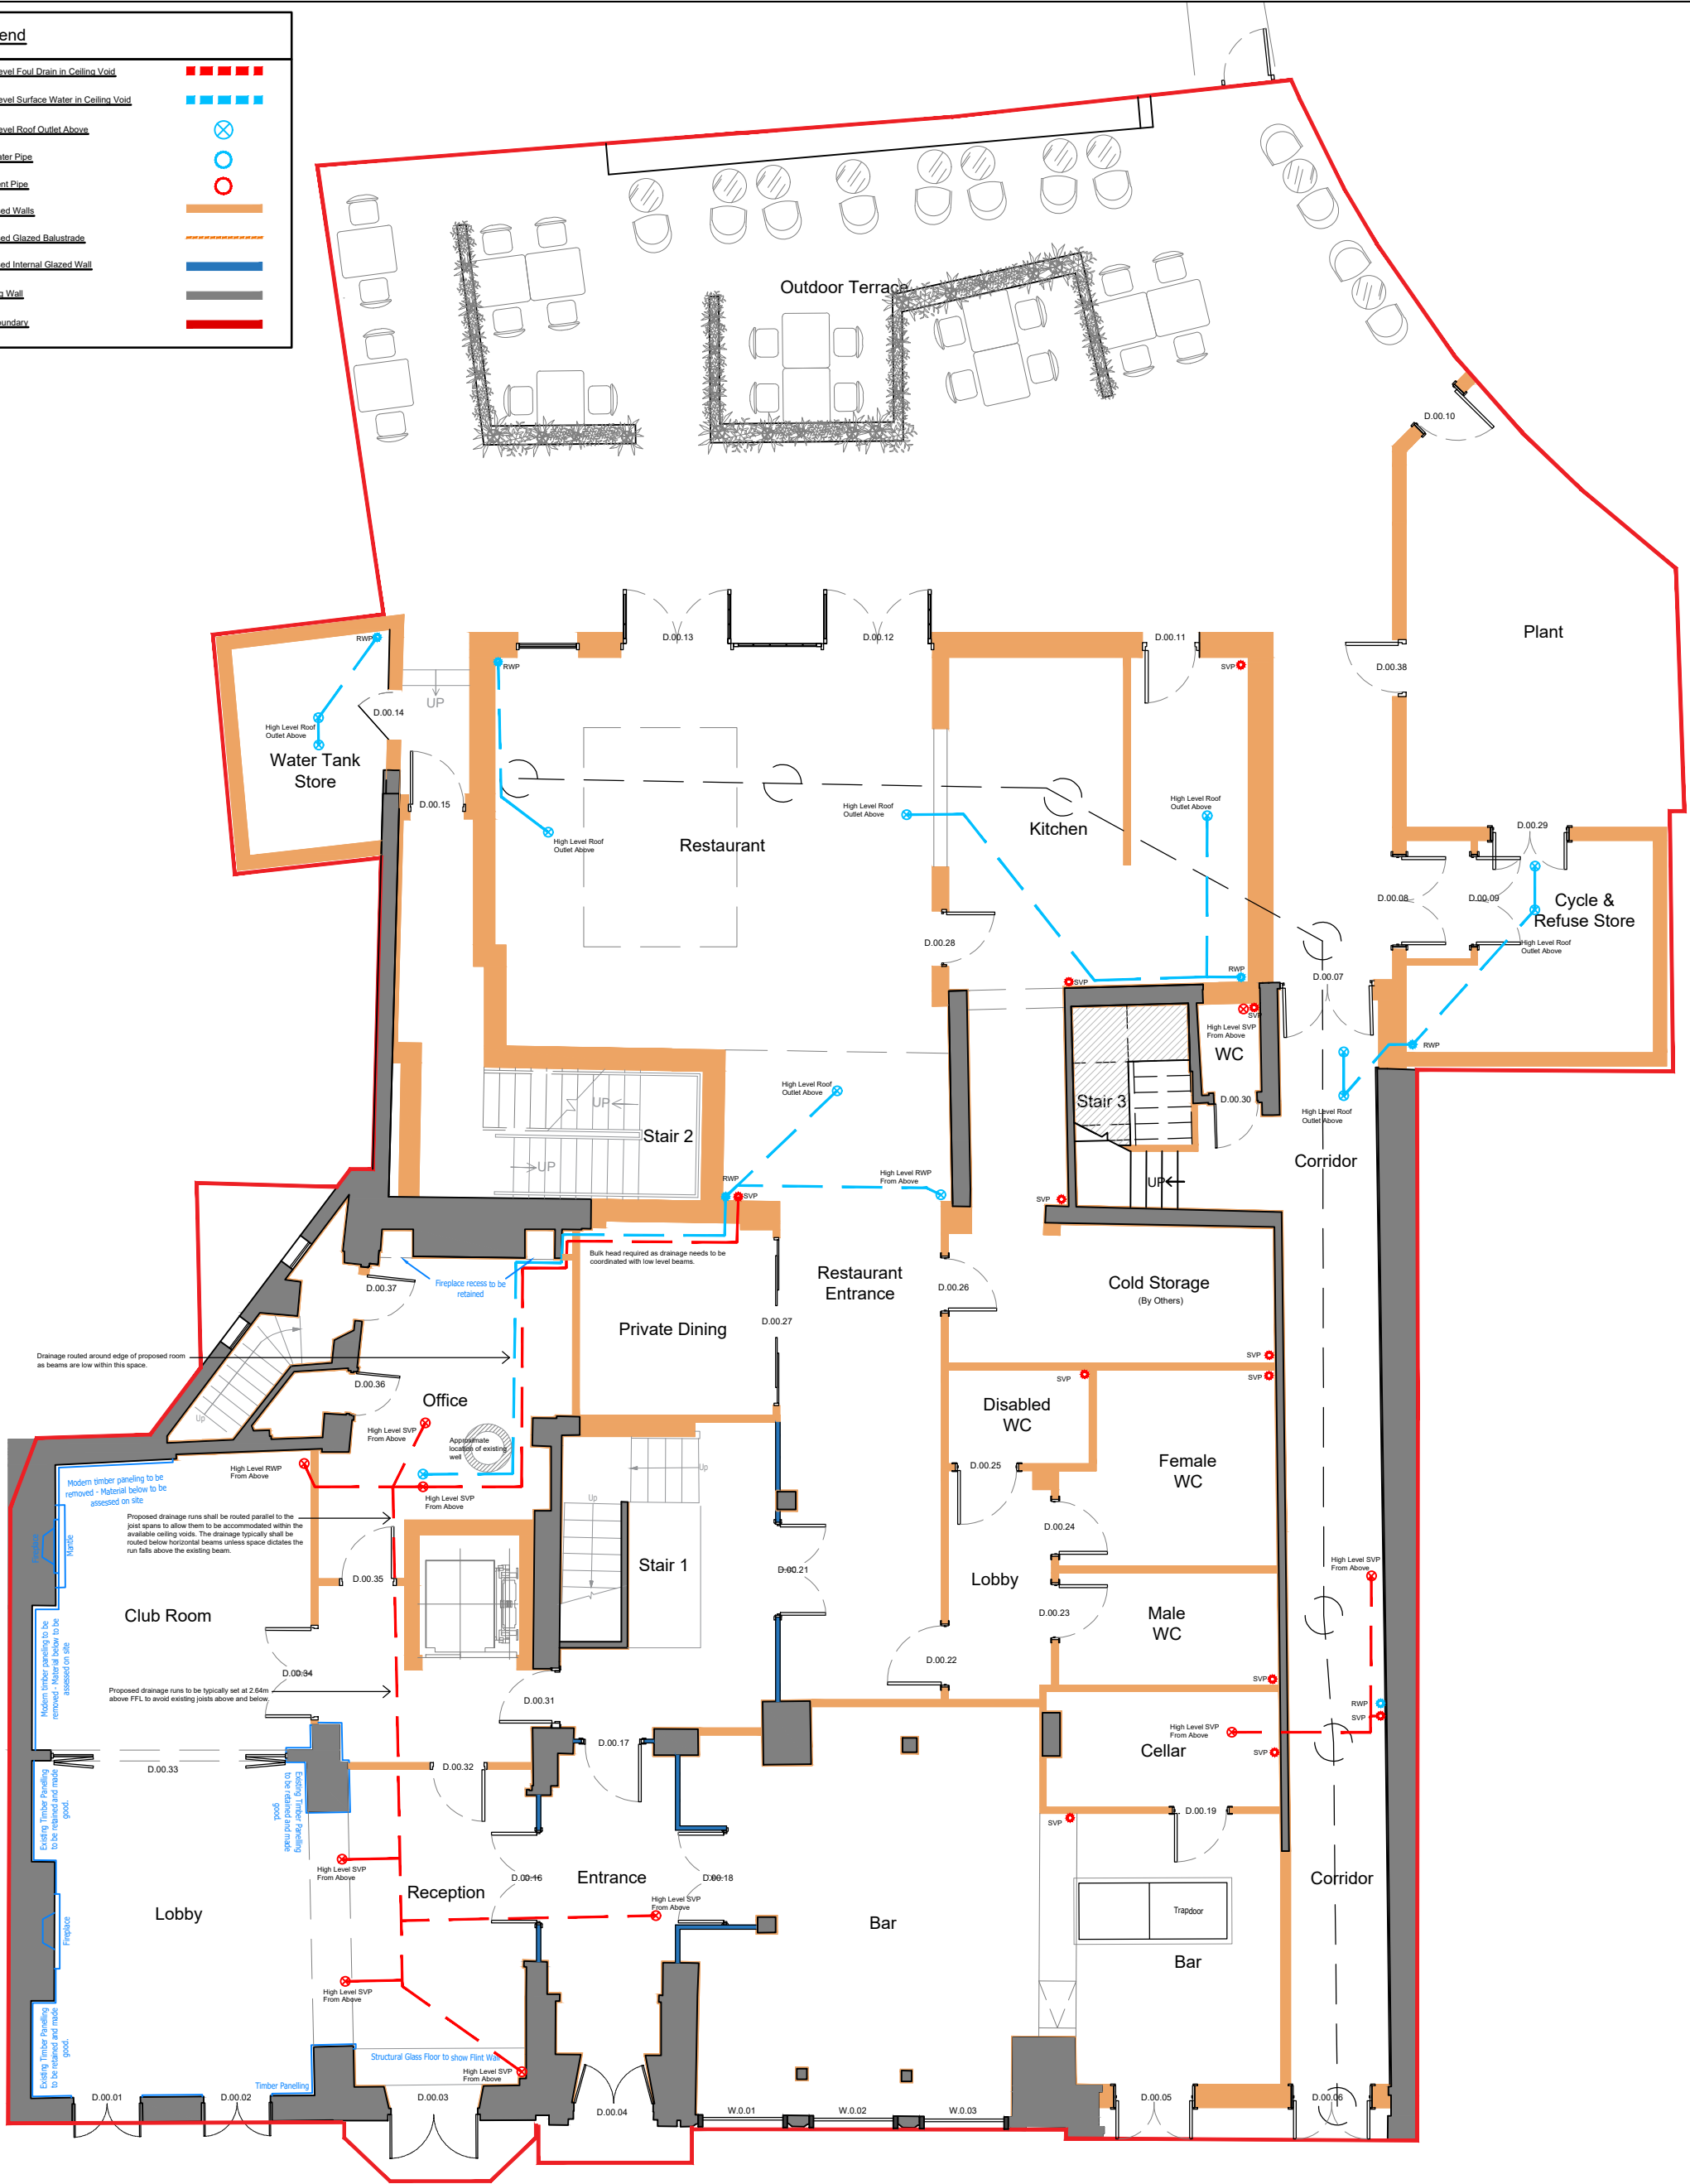

Proposed Ground Floor Plan
1:100 @ A3



Rev.	Date	Details	Drawn	Checked	Rev.	Date	Details	Drawn	Checked
------	------	---------	-------	---------	------	------	---------	-------	---------

Drawn By:
SM
Date:
21.04.26
Checked By:
MS
Date:
21.04.26

Project No:
23007
Scale:
1:100 @A3
Dwg No:
0301
Rev: P - 01

Issued for:

Planning

Project/Client:
The Cathedral Hotel
Salisbury, SP1 2AJ

Drawing:
Proposed Ground
Floor Plan

Corstorphine & Wright

Fordingbridge Studio
27 Glasshouse Studios, Fryern Court Road, Fordingbridge, SP6 1QX
01425 655806

corstorphine-wright.com

The copyright of this drawing is vested with Corstorphine & Wright Ltd and must not be copied or reproduced without the consent of the company.

