



- Notes:
- All drawings are subject to Planning and Building Control consent.
 - The details shown are for design intent purposes only and are subject to further design development with suppliers and sub-contractors
 - Proposals subject to consultation and approval from Local Authority Building Control or an Approved Inspector
 - All setting out dimensions should be checked on-site prior to construction and any discrepancies and/or omissions should be reported to the Architect immediately

 

Based on information from a measured building survey conducted by Red Line in 2024 prior to the strip out of modern fabric

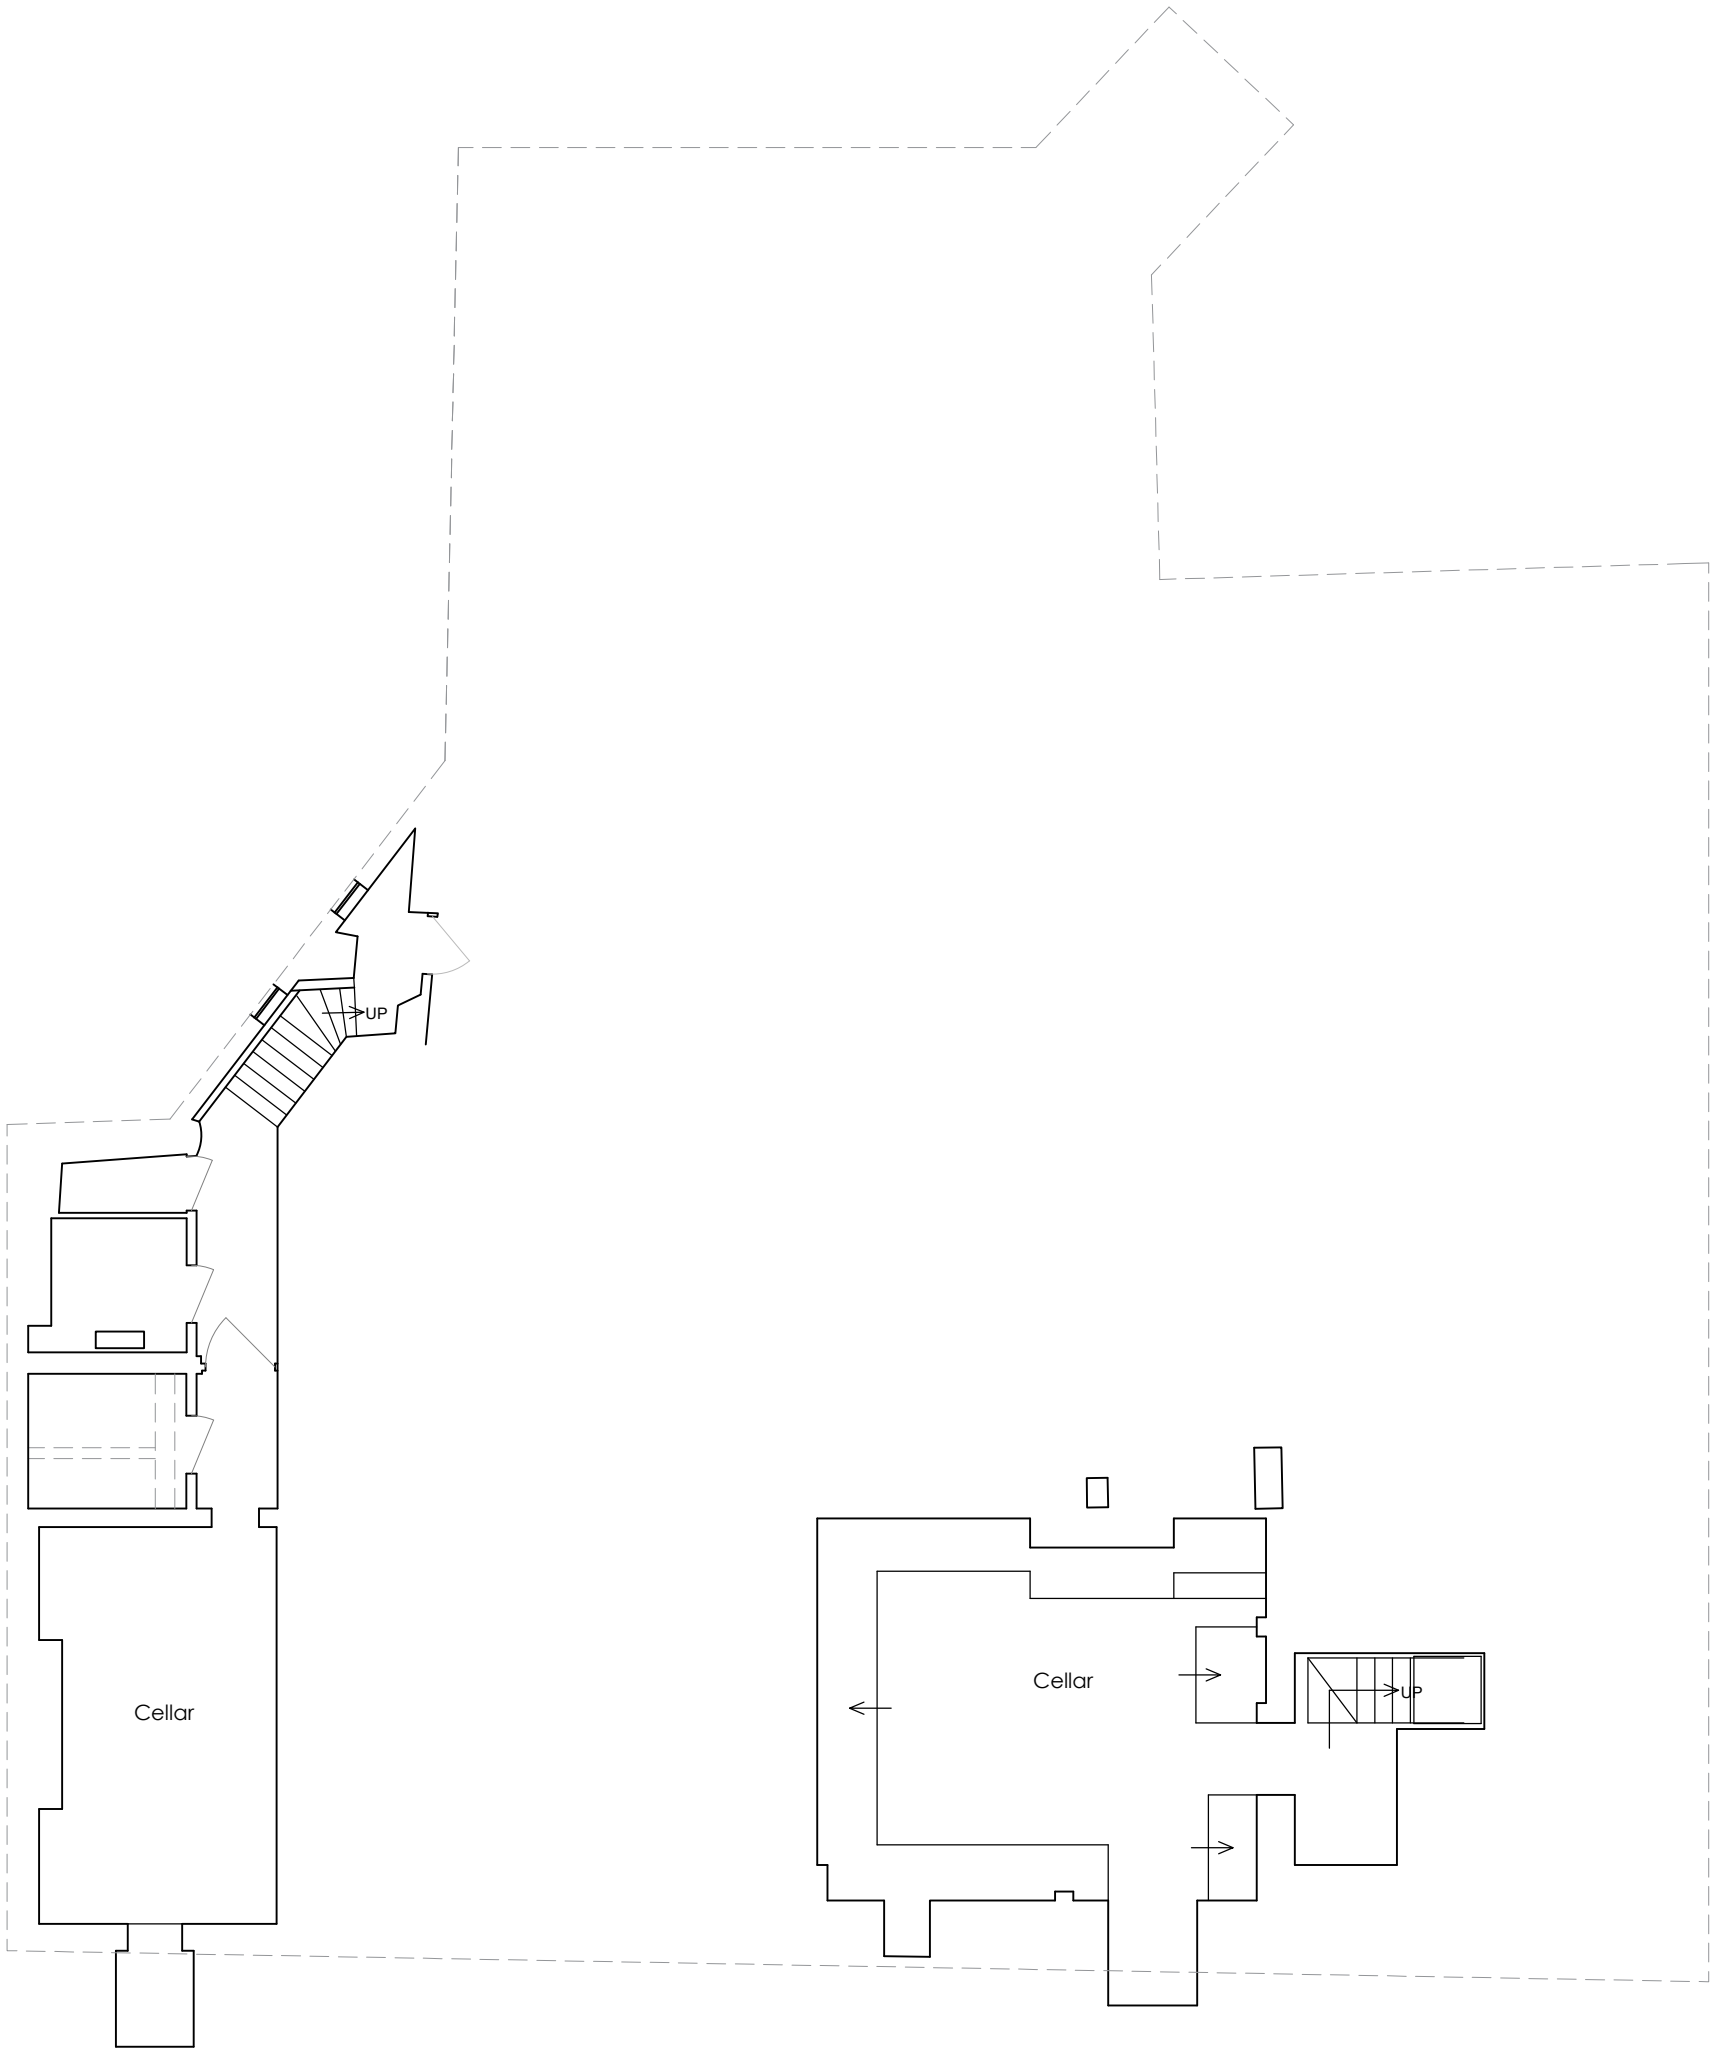

Basement Floor Plan
1:100 @ A3



Rev.	Date	Details	Drawn	Checked	Rev.	Date	Details	Drawn	Checked
------	------	---------	-------	---------	------	------	---------	-------	---------

Drawn By: SM	Project No: 23007
Date: 30.04.26	Scale: 1:100 @A3
Checked By: MS	Dwg No: 0200
Date: 30.04.26	Rev: P - 01

Issued for:	Planning
Project/Client:	Drawing:
The Cathedral Hotel	Survey Plans
Salisbury, SP1 2AJ	Basement Plan

Corstorphine & Wright
Fordingbridge Studio
27 Glasshouse Studios, Fryern Court Road, Fordingbridge, SP6 1QX
01425 655806

corstorphine-wright.com
The copyright of this drawing is vested with Corstorphine & Wright Ltd and must not be copied or reproduced without the consent of the company.