


NOTES:

All dimensions to be verified on site by Main Contractor before the start of any shop drawings or work whatsoever either on their own behalf or that of sub-contractors.


Report any discrepancies to the Contract Administrator at once.

This drawing is to be read with all relevant Architect's and Engineer's drawings and other relevant information.


© Funlab Ltd

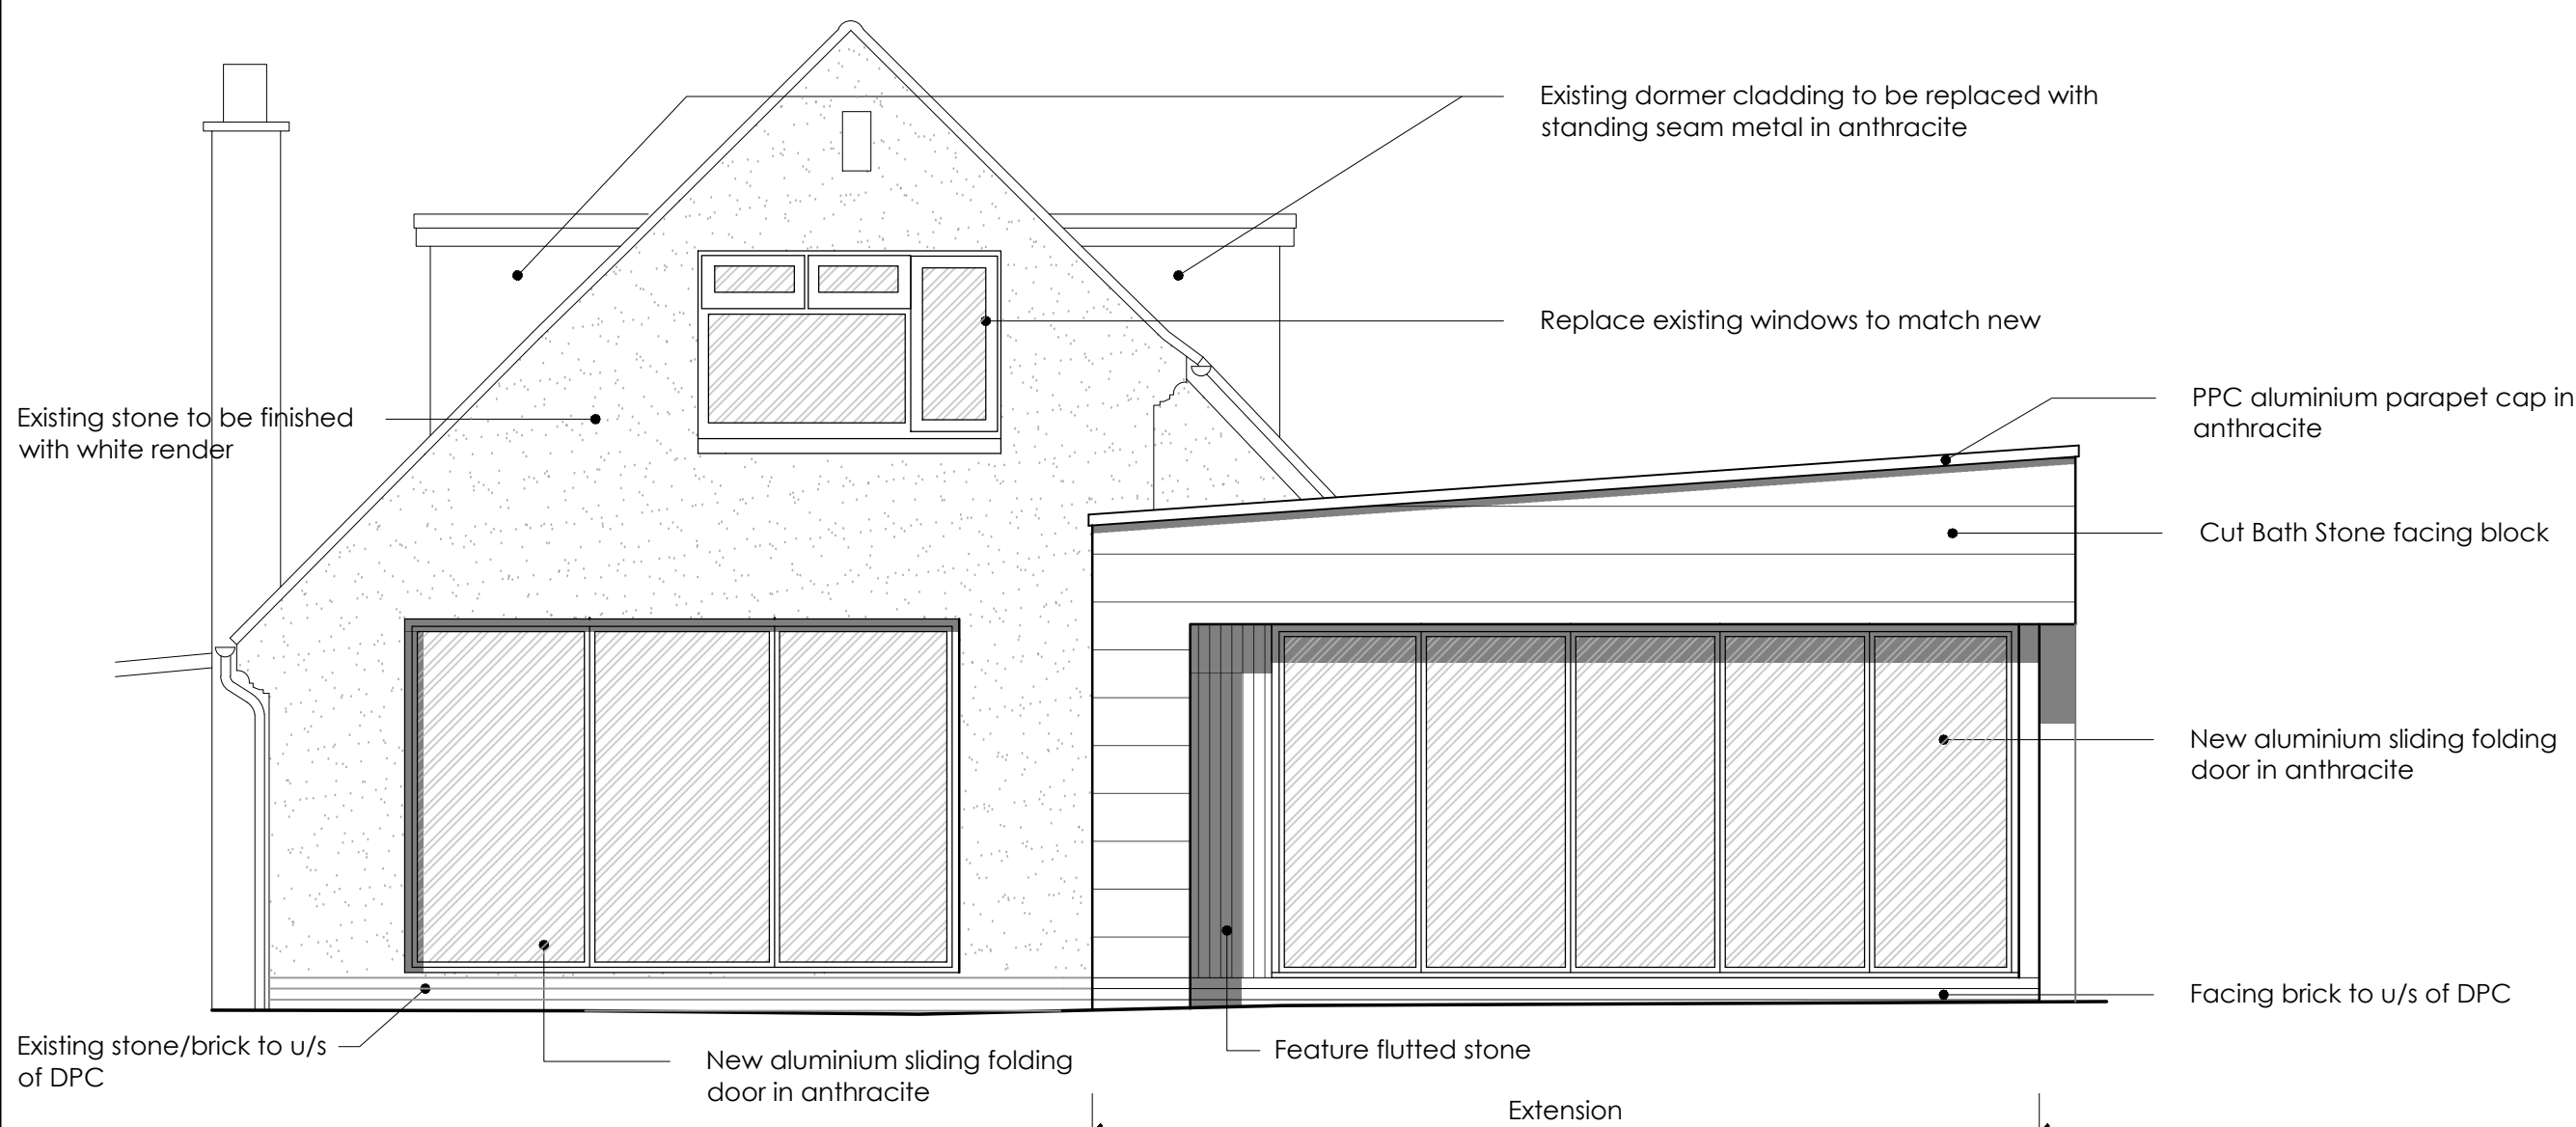


South-West Elevation
Scale 1:50

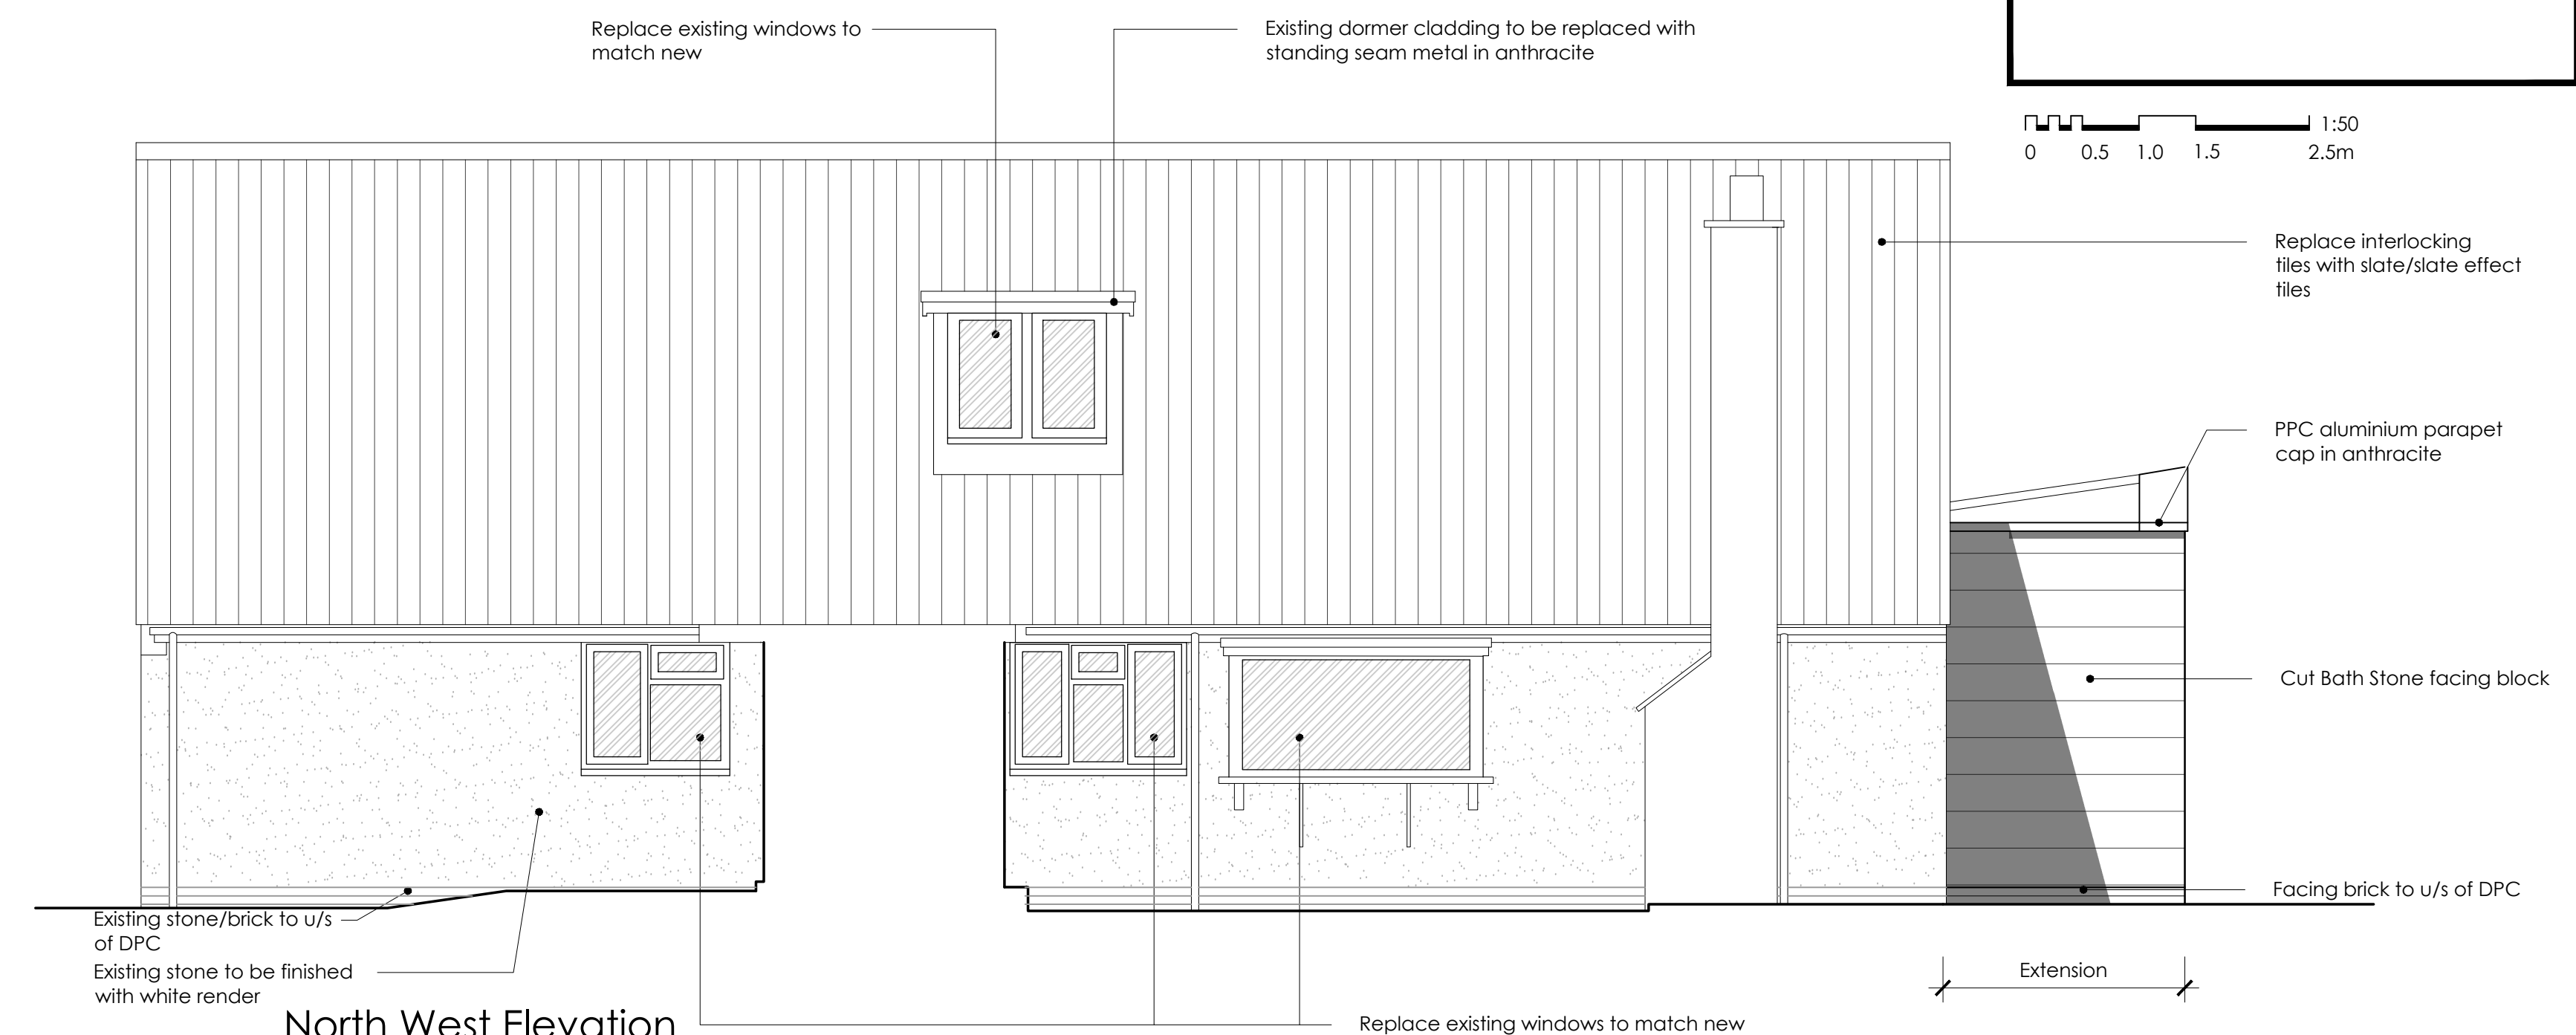

North West Elevation
Scale 1:50

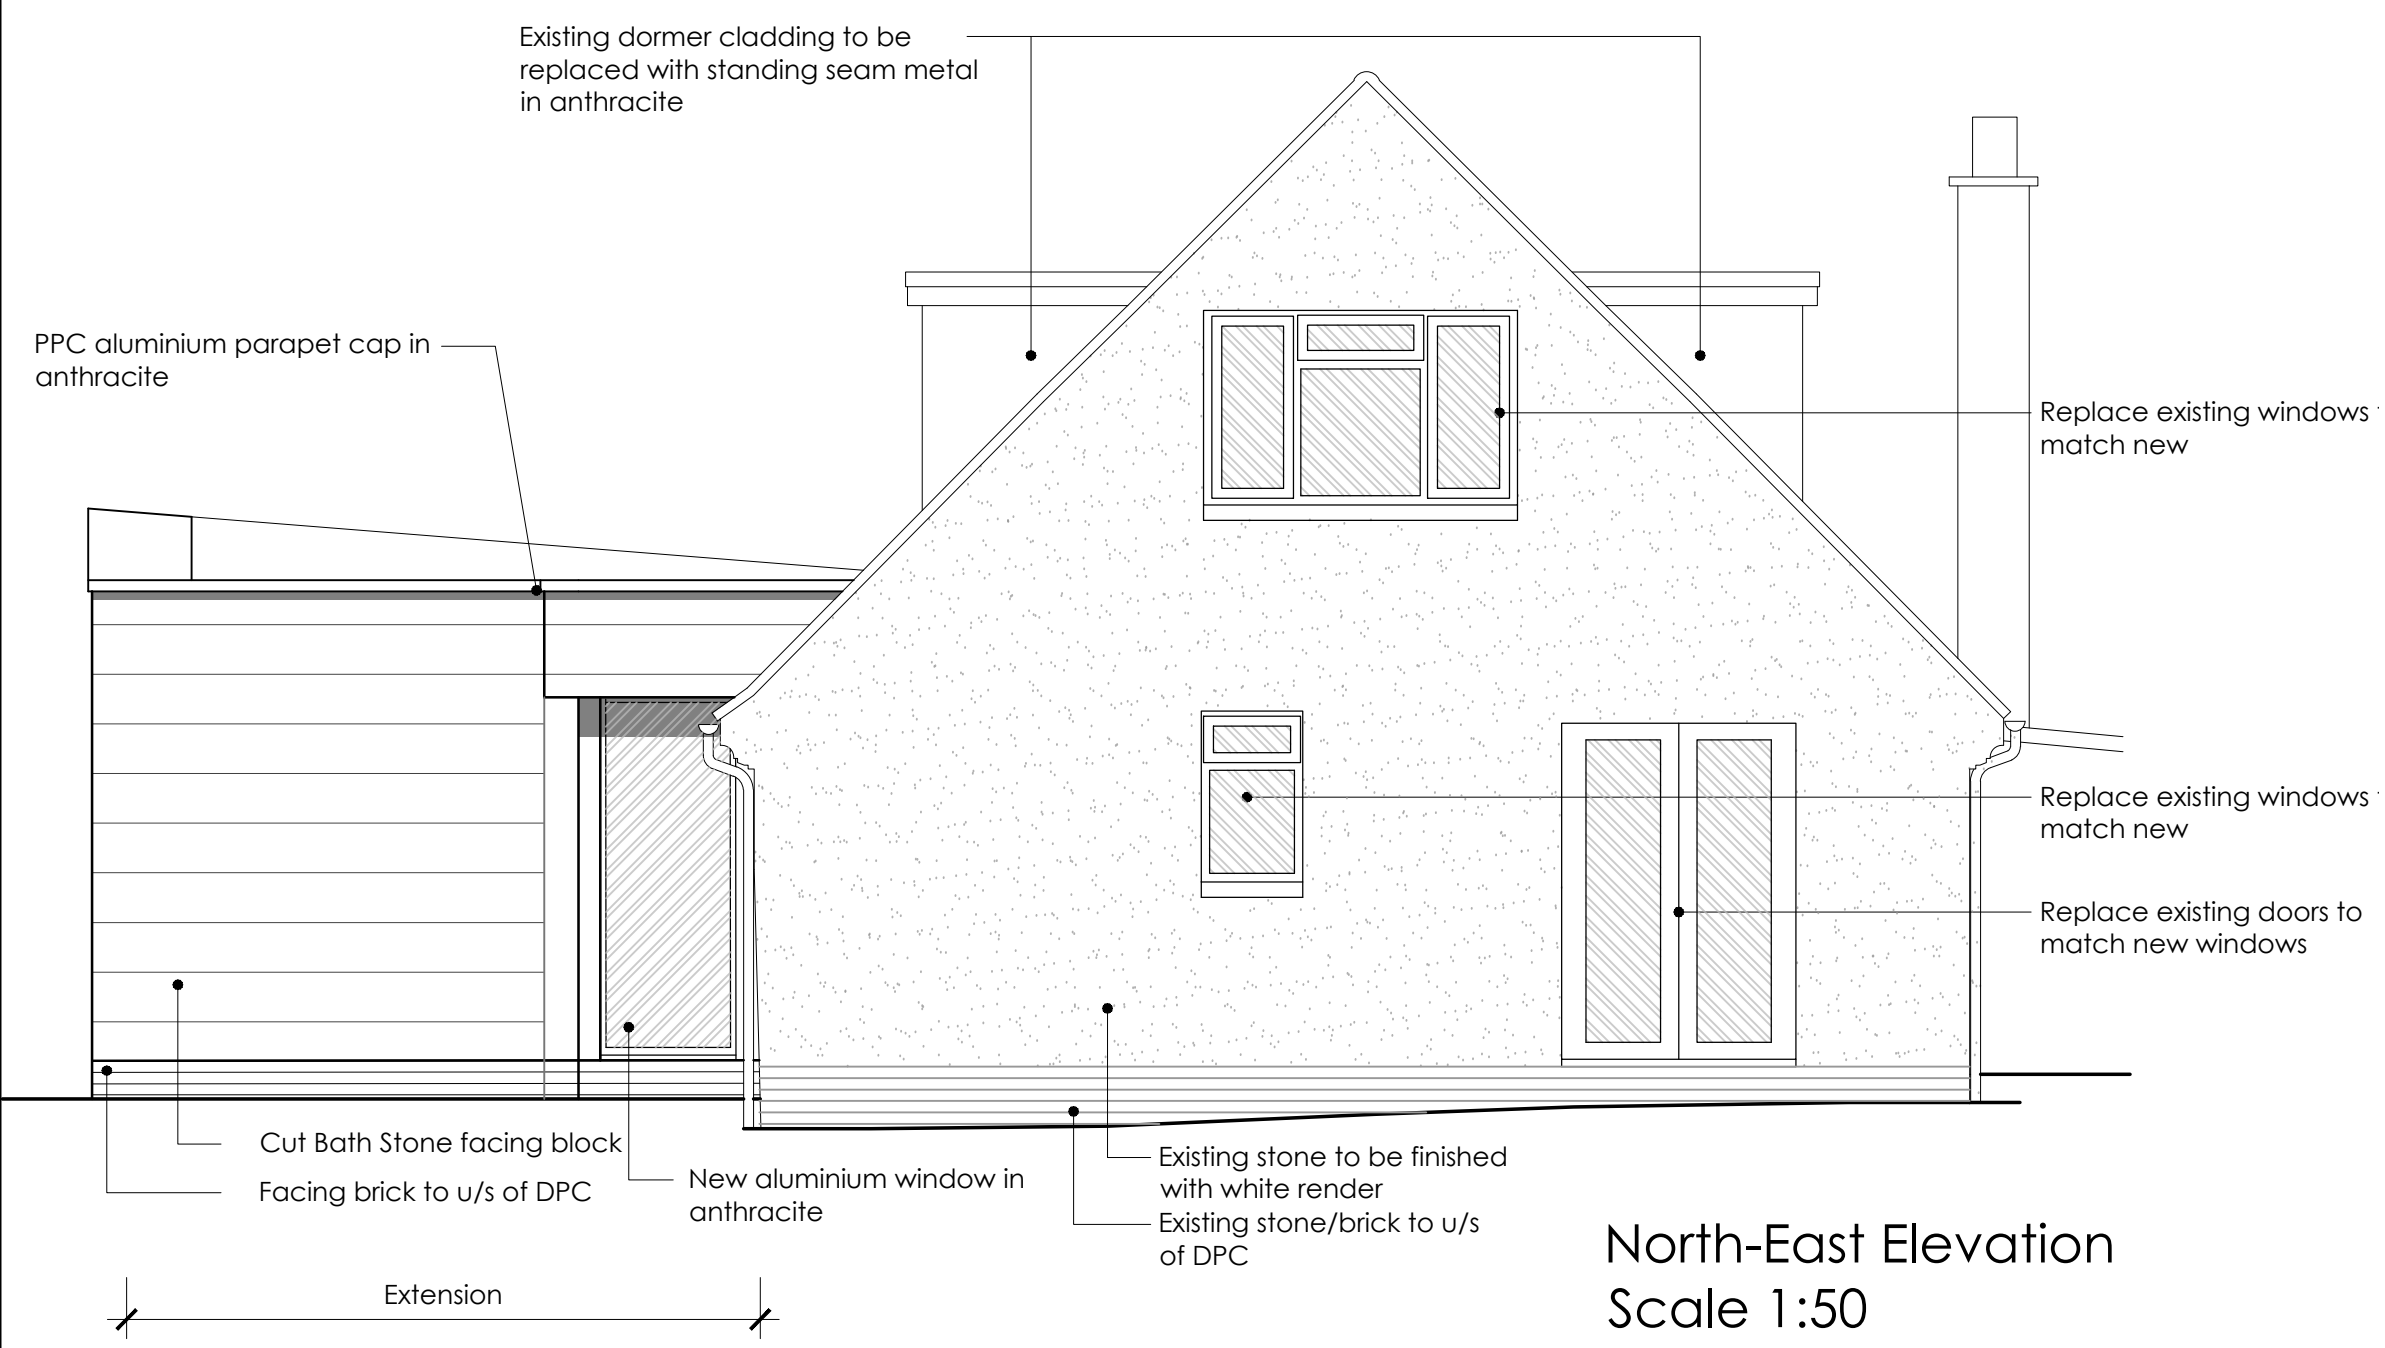

North-East Elevation
Scale 1:50

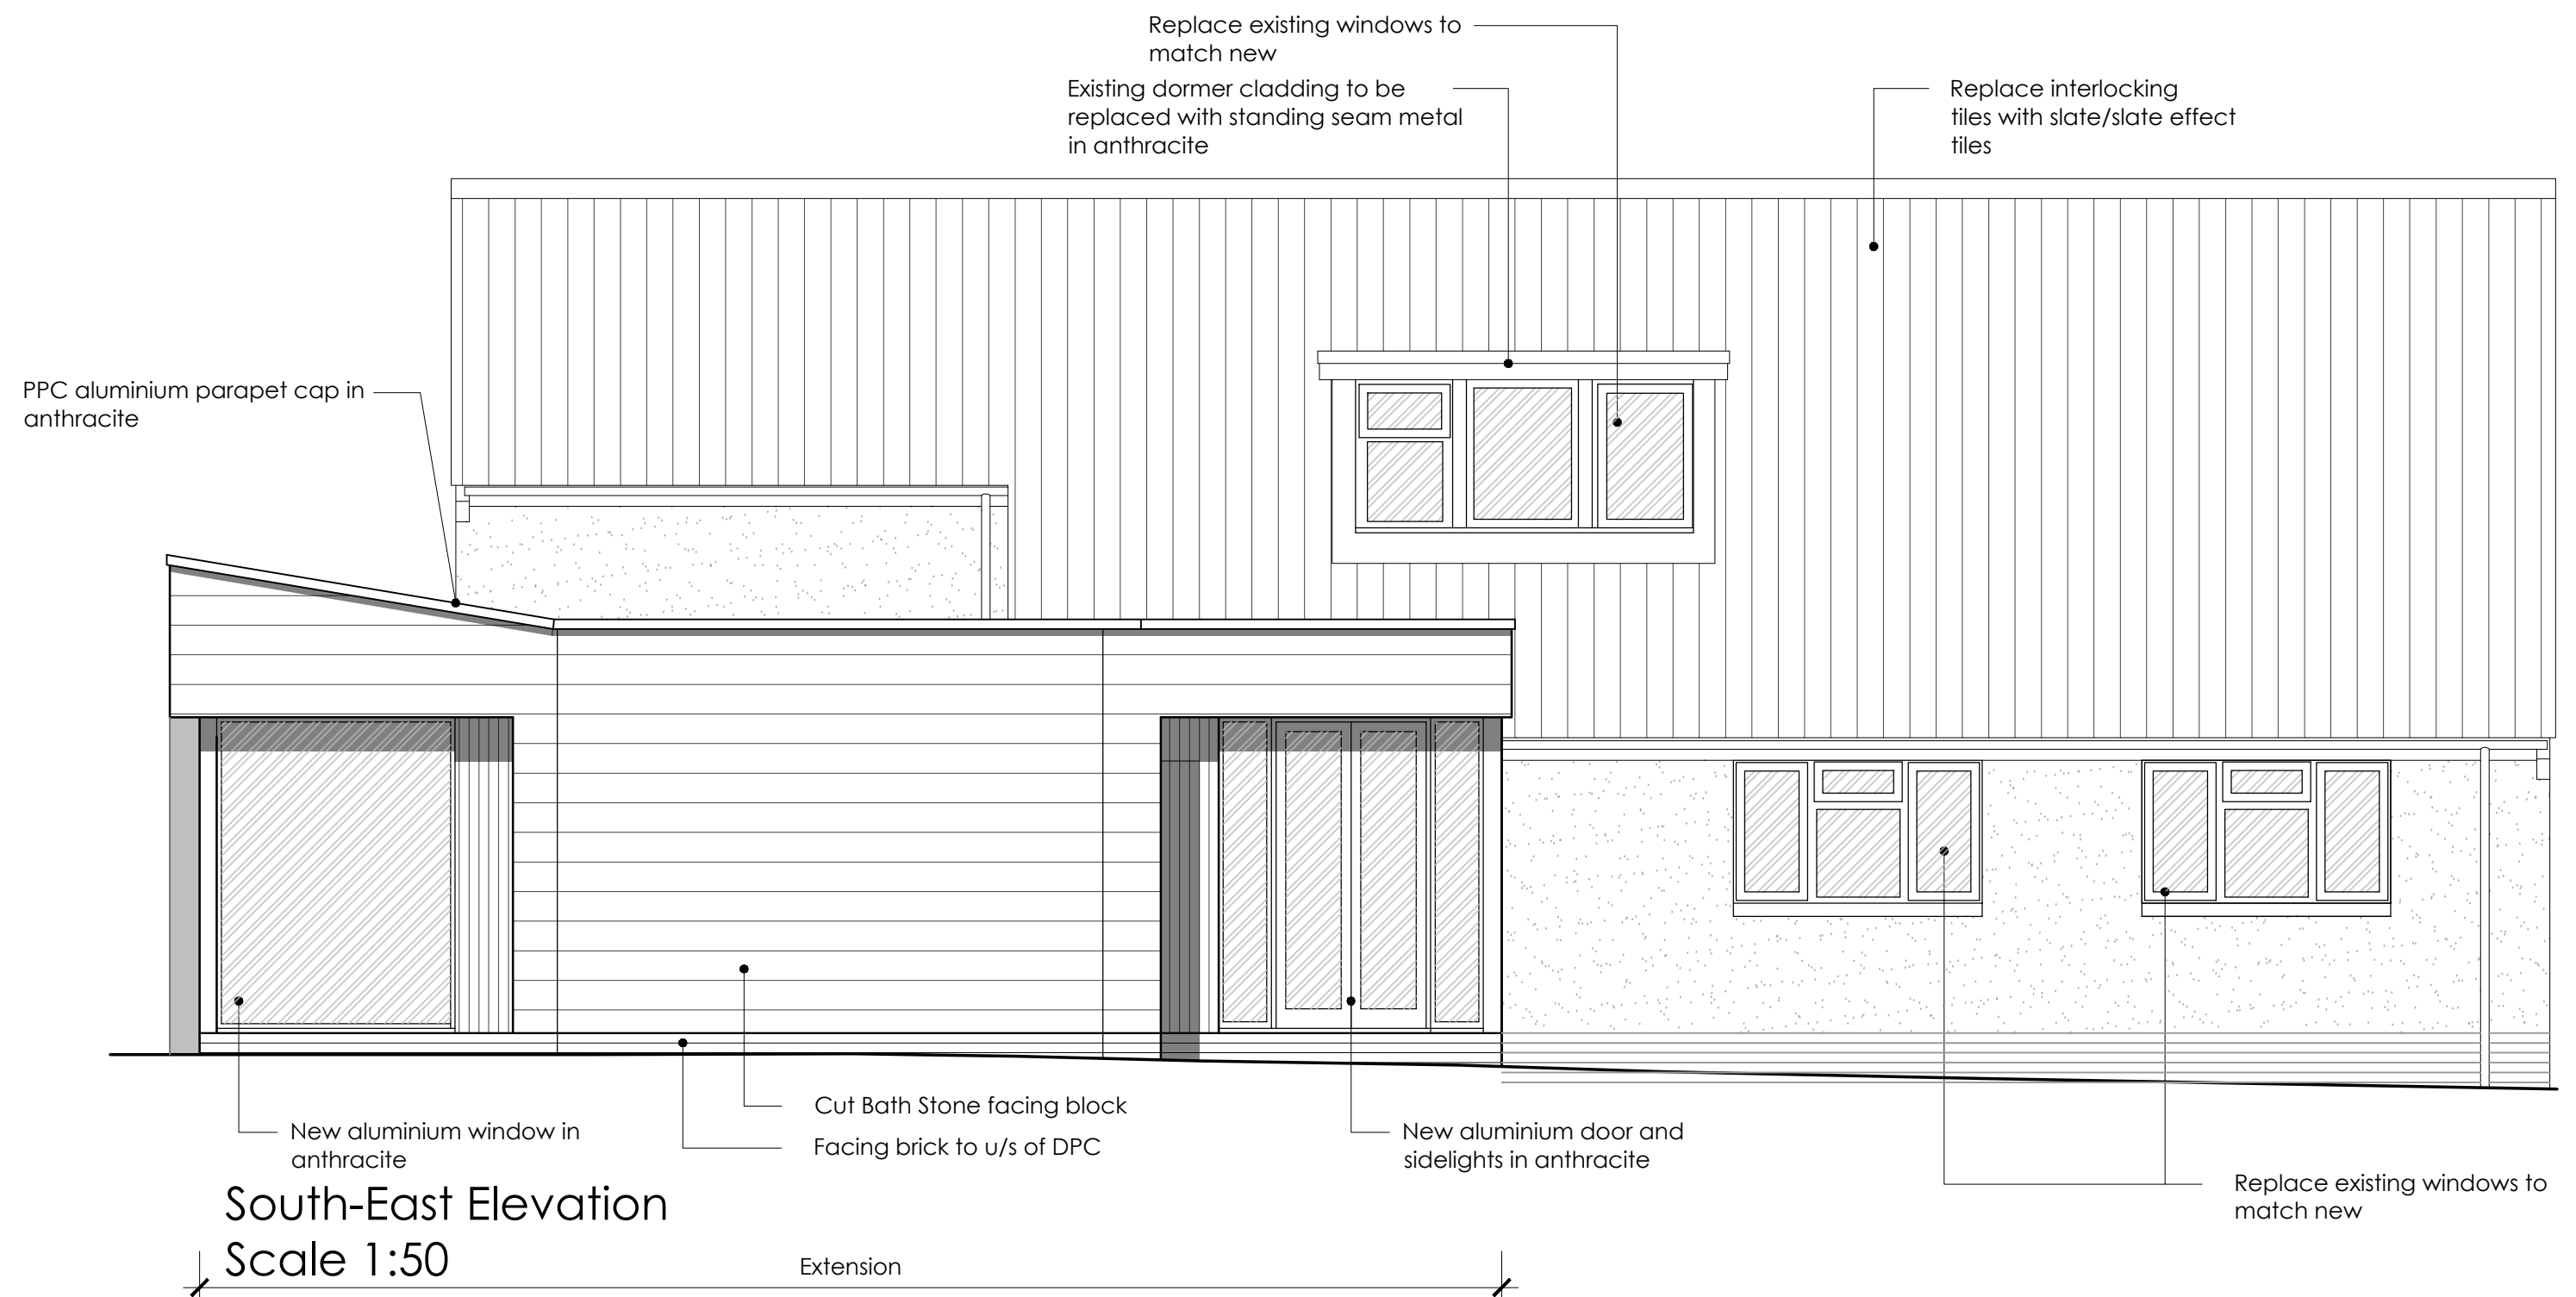

South-East Elevation
Scale 1:50

A	Stage/status changed	LH	08/07/26
Rev	Description	By	Date

STAGE: PLANNING

Fun:lab.
space.place.make

a: 17 Foundry Barton, Frome, Somerset, BA11 3HX
e: hi@funlabdesign.co.uk
i: www.funlabdesign.co.uk

CLIENT: S Gill

SITE: 2 Broadmead, Corsham
Wiltshire, SN13 9AN

DRAWING: Proposed Elevations

SCALE: 1:50	DATE: 23/06/26	BY: LH	CHECKED: xx
PROJECT REF: 26-1082	DRAWING No.: 210	REVISION: A	