




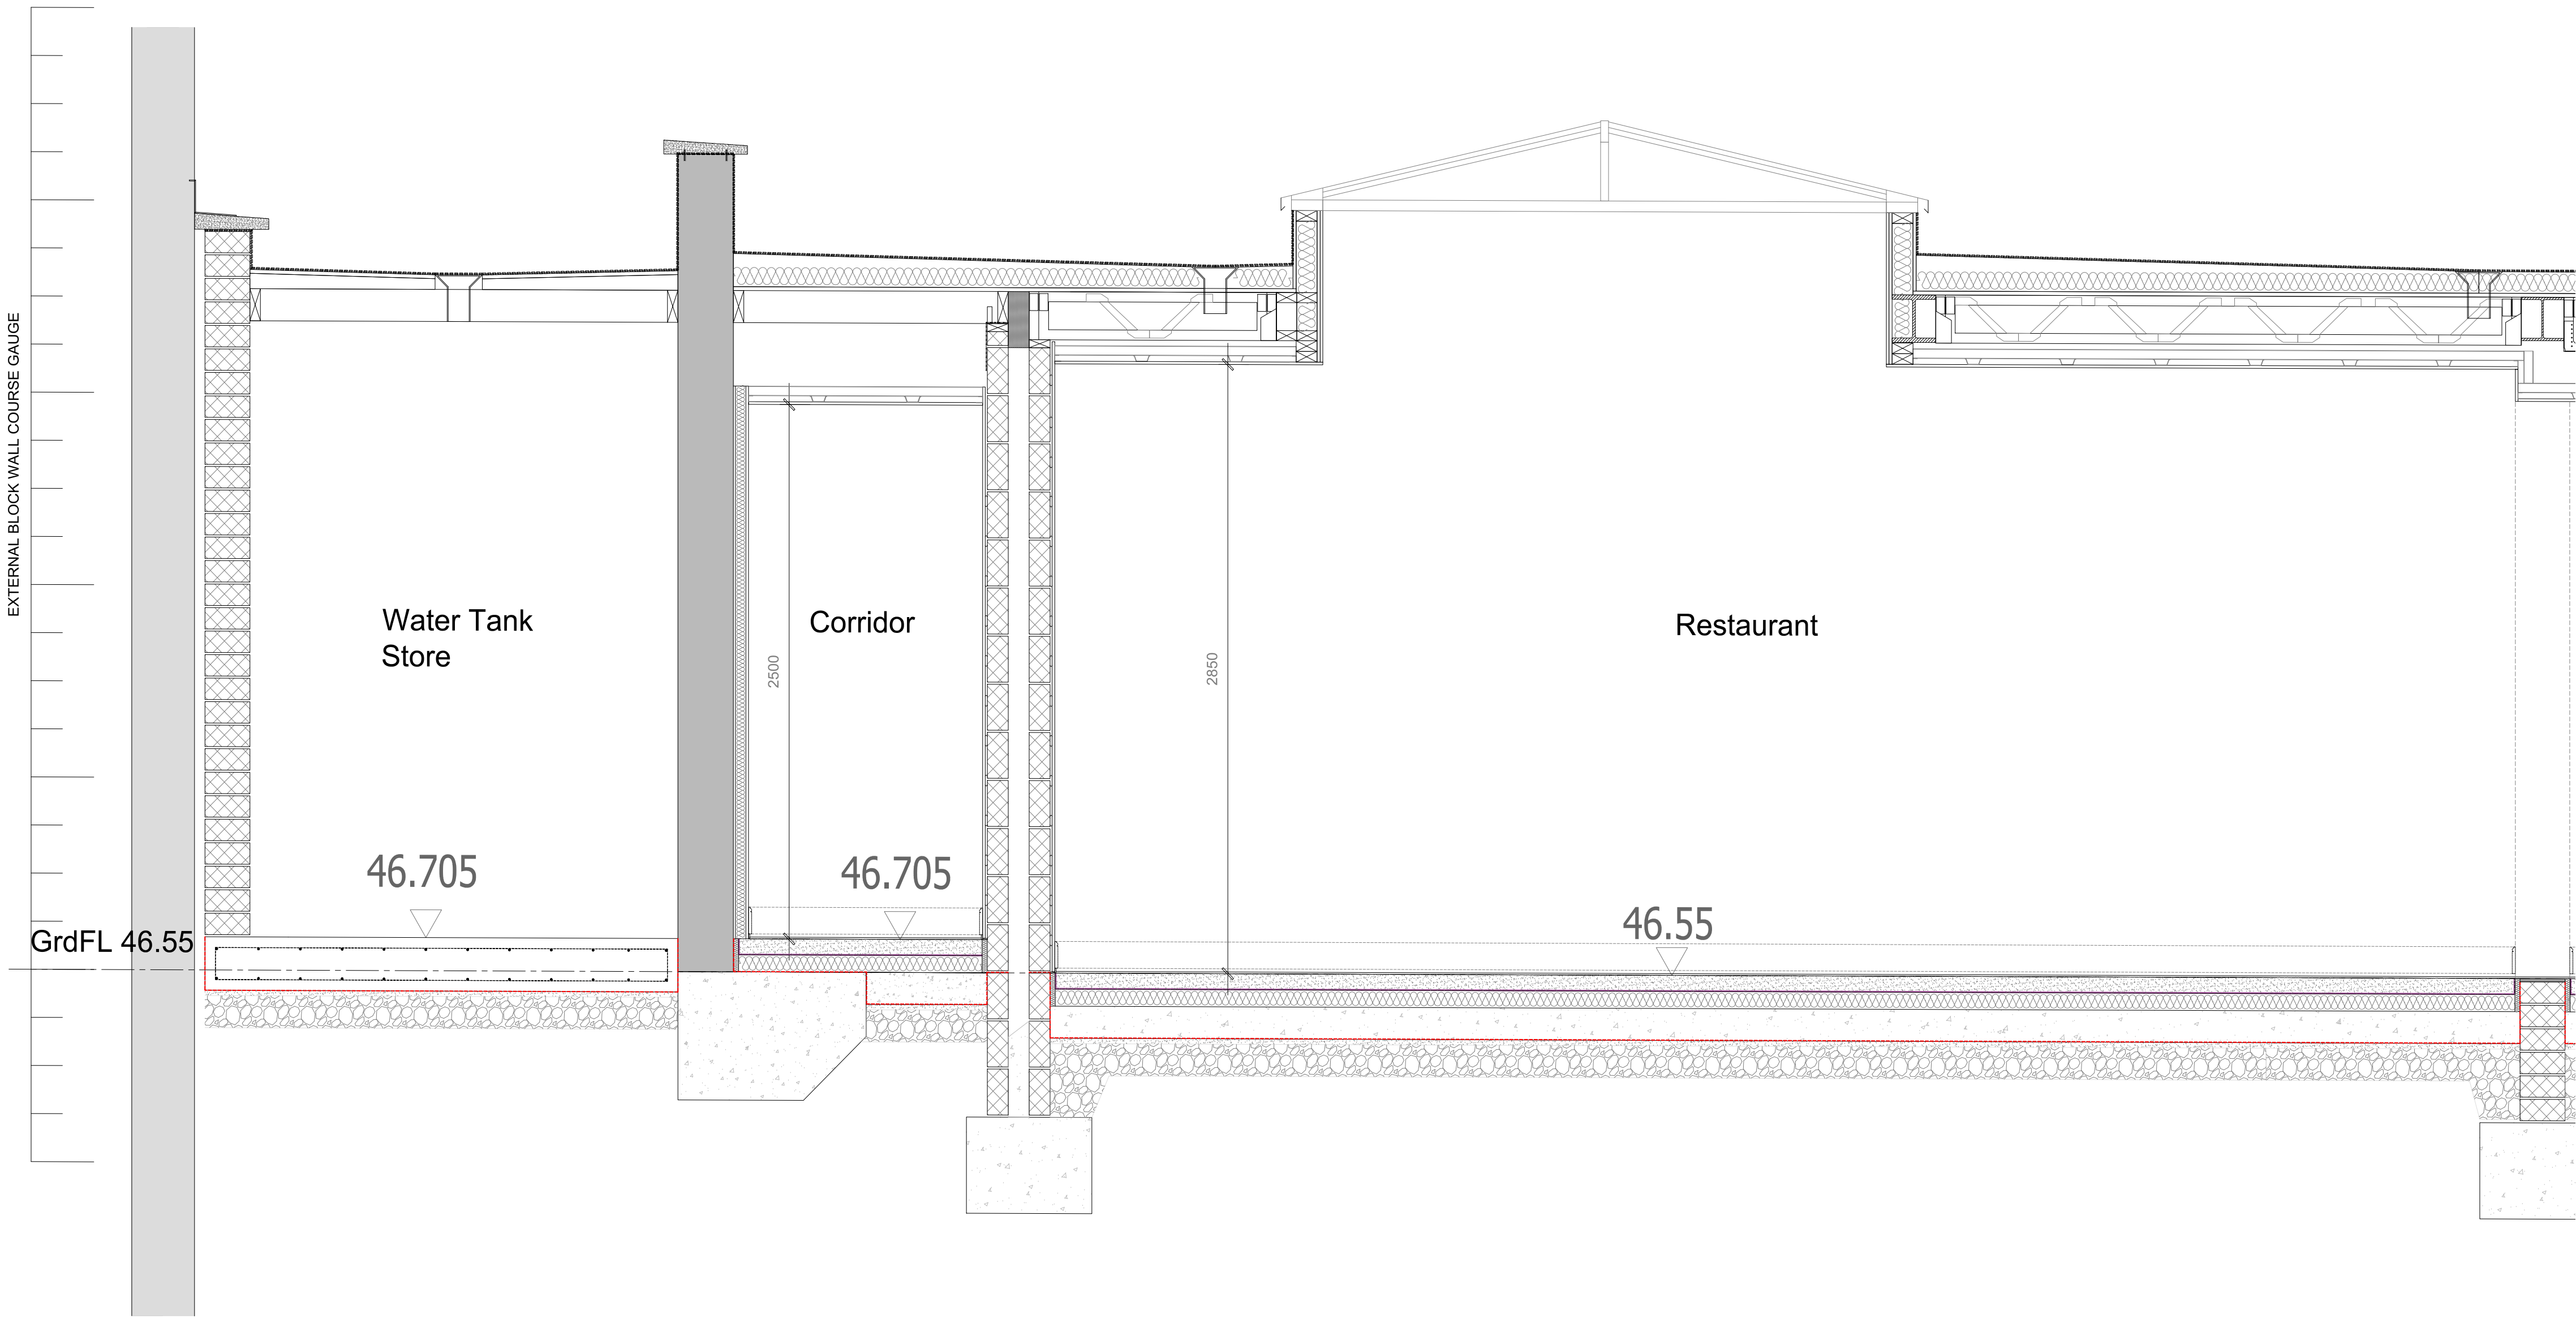


1 Detailed Section G-G
1:20

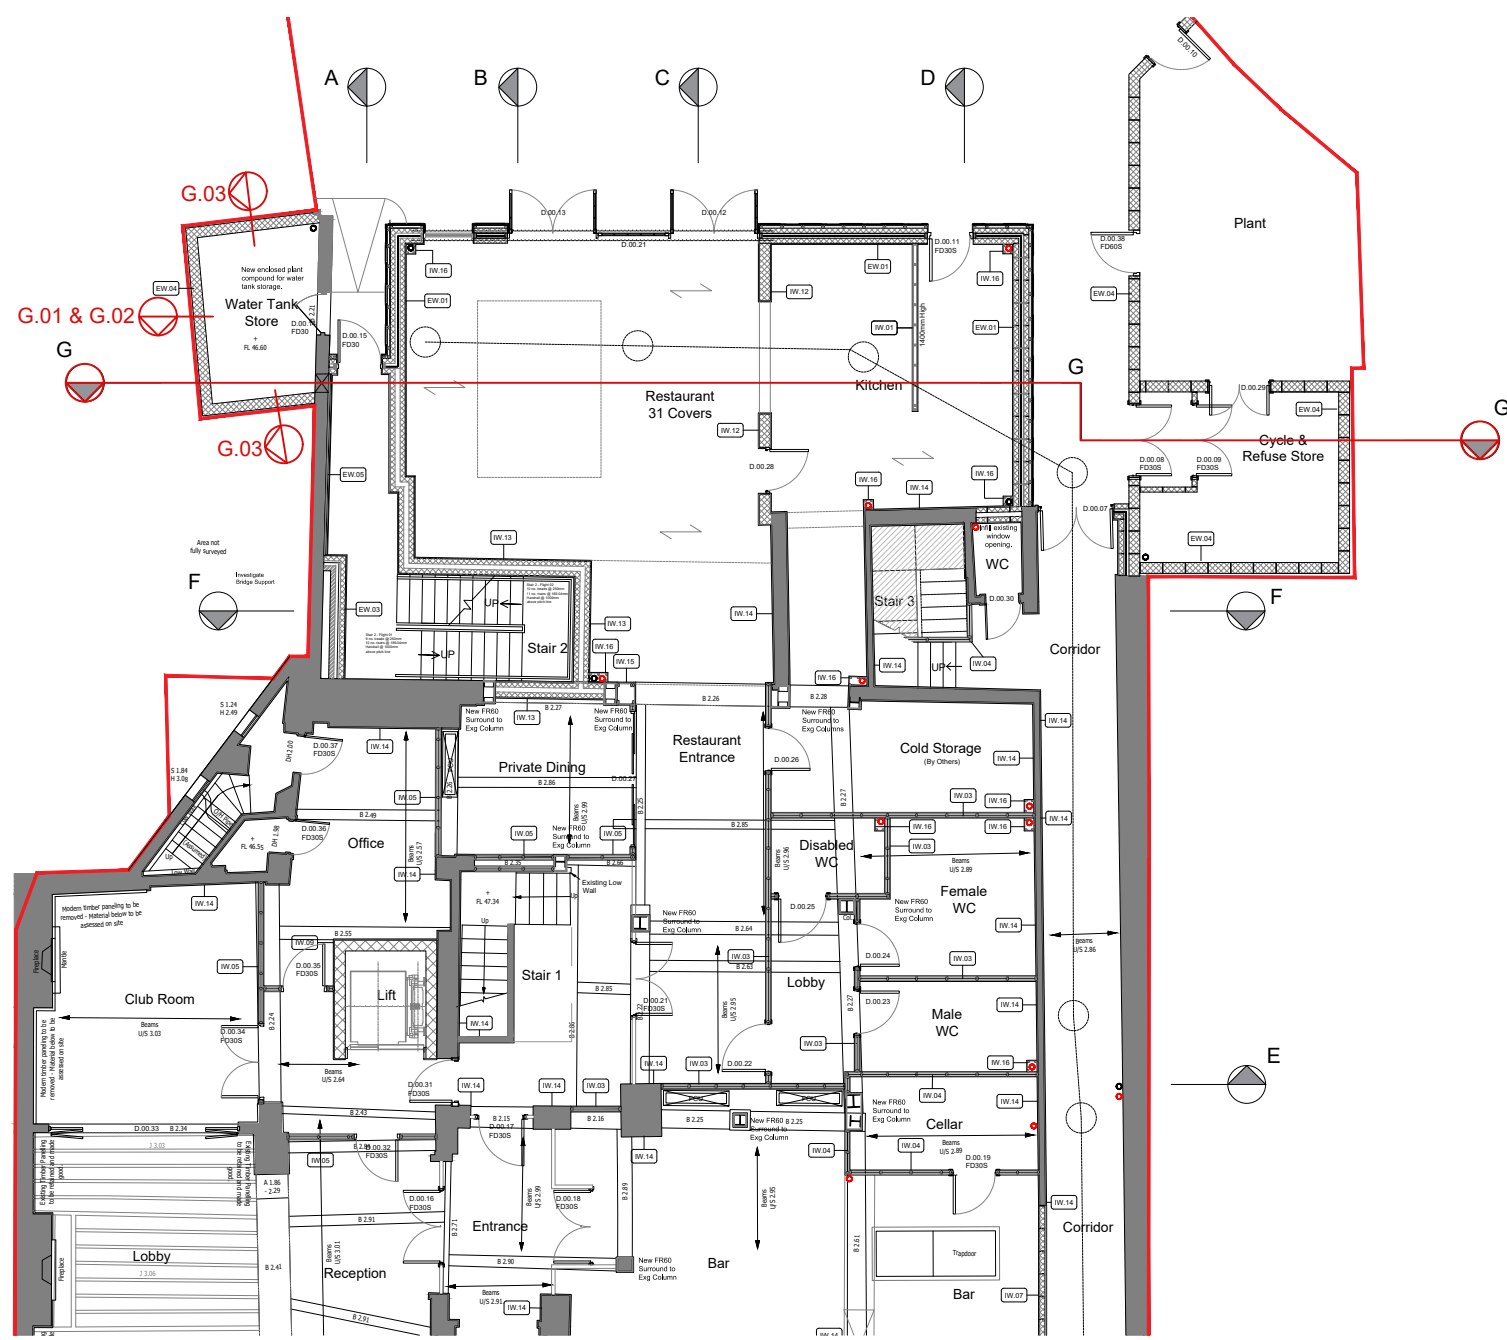

2 Ground Floor Plan - Section key
1:150

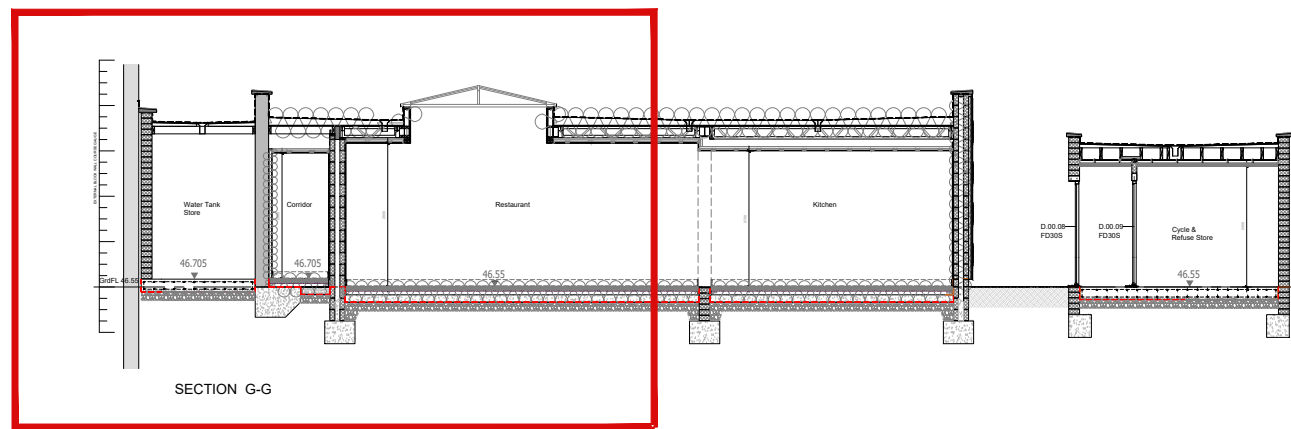

3 Section G-G - Section Key
1:150

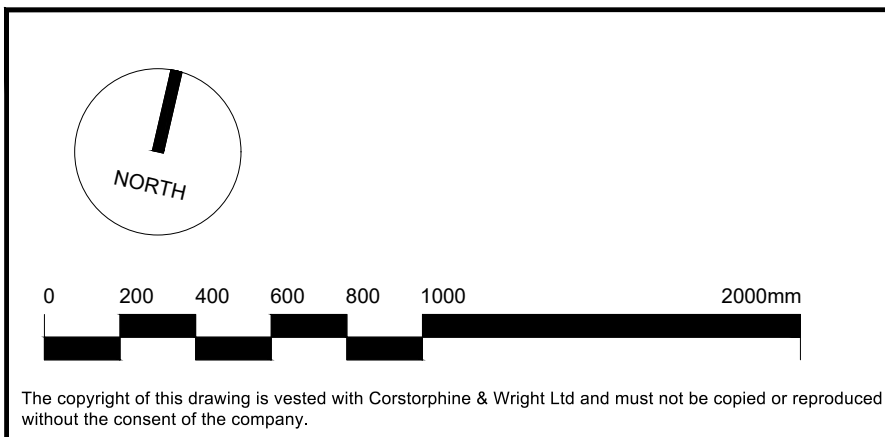

Rev.	Description	Date	Drw.	Chk.

Client Larasian Ltd	Corstorphine & Wright			
Project Cathedral Hotel Salisbury	Fordingbridge Studio 27 Glasshouse Studios, Fryern Court Road, Bursage, Fordingbridge SP6 1QX 01425 655 606 corstorphine-wright.com			
Drawing Title Proposed Detailed Section G-G	Drawing No. 23007 - 0401	Revision P-01		
Drawing Status PLANNING	Drawn SM	Checked MS	Paper Size A1	Scale 1:20
				Date 06.07.26