


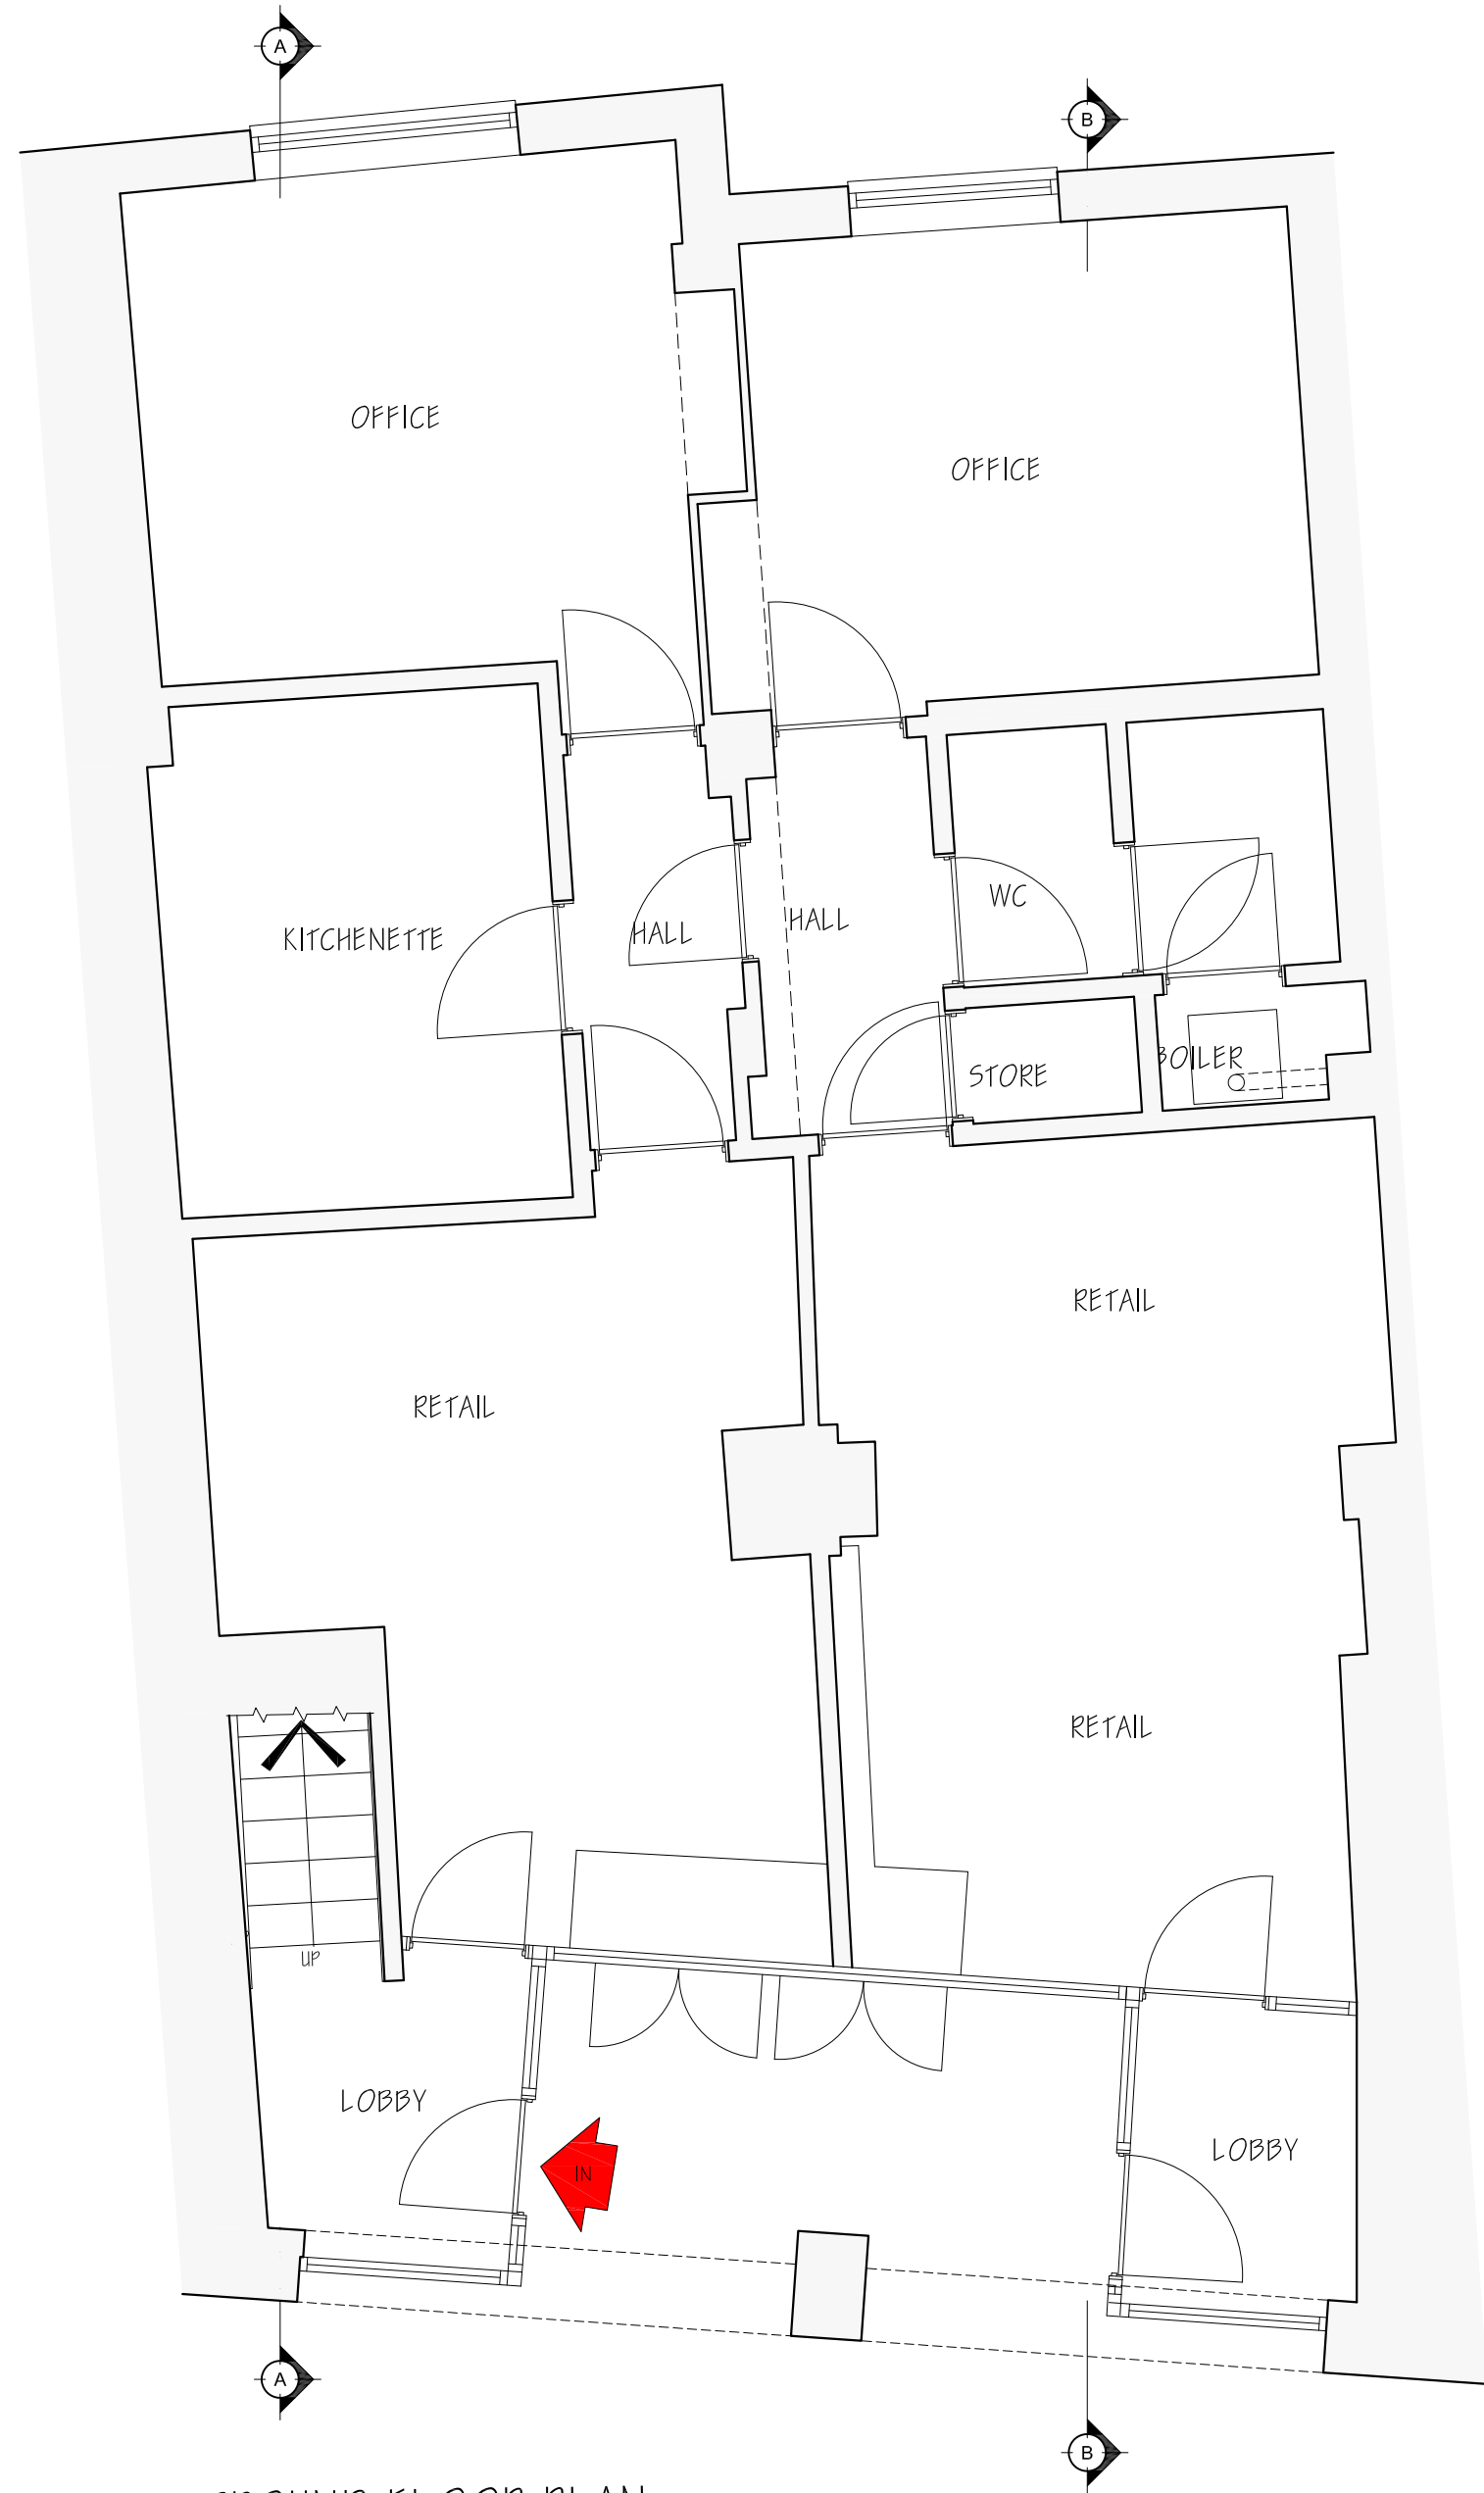

SECOND FLOOR PLAN


This drawing is copyright of CLARK & MASSLIN Ltd and may not be copied or reproduced without permission.

Figured dimensions are to be taken in preference to scaled dimensions.

Large scale drawings to have preference to small scale drawings.

Dimensions for fixed-in items are to be checked on site prior to manufacture.

REV	DETAIL OF REVISION	BY	DATE
A	SECTION LINES ADDED	DN	15/08/24
B	EX GAS BOILERS INDICATED	DN	18/02/25
C	MINOR AMENDMENTS TO SURVEY	DN	04/06/26

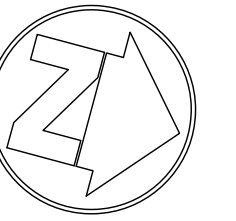

CLARK & MASLIN

Unit 5, Charlton Business Park
Cradwell Road, Malmesbury
Wiltshire, SN16 9RU
Telephone: 01666 822911
www.clarkandmaslin.co.uk

Planning Architecture Conservation

Project
PROPOSED CHANGE OF USE AND
INTERNAL ALTERATIONS TO 13 CROSS
HAYES LANE, MALMESBURY, SN16 9BE

Scale	PG Size	Drawn	Date
1:50	A1	DN	AUG '24

Drawing No	Revision
5671/01	C