




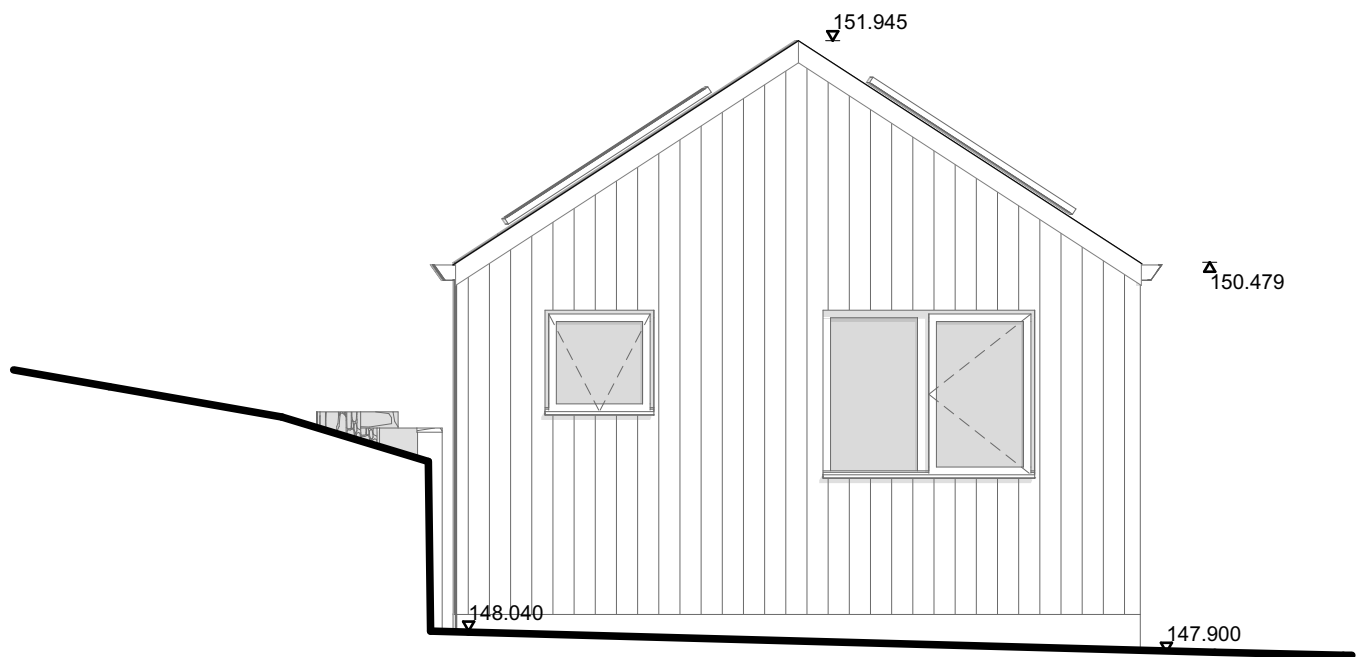


NORTH ELEVATION

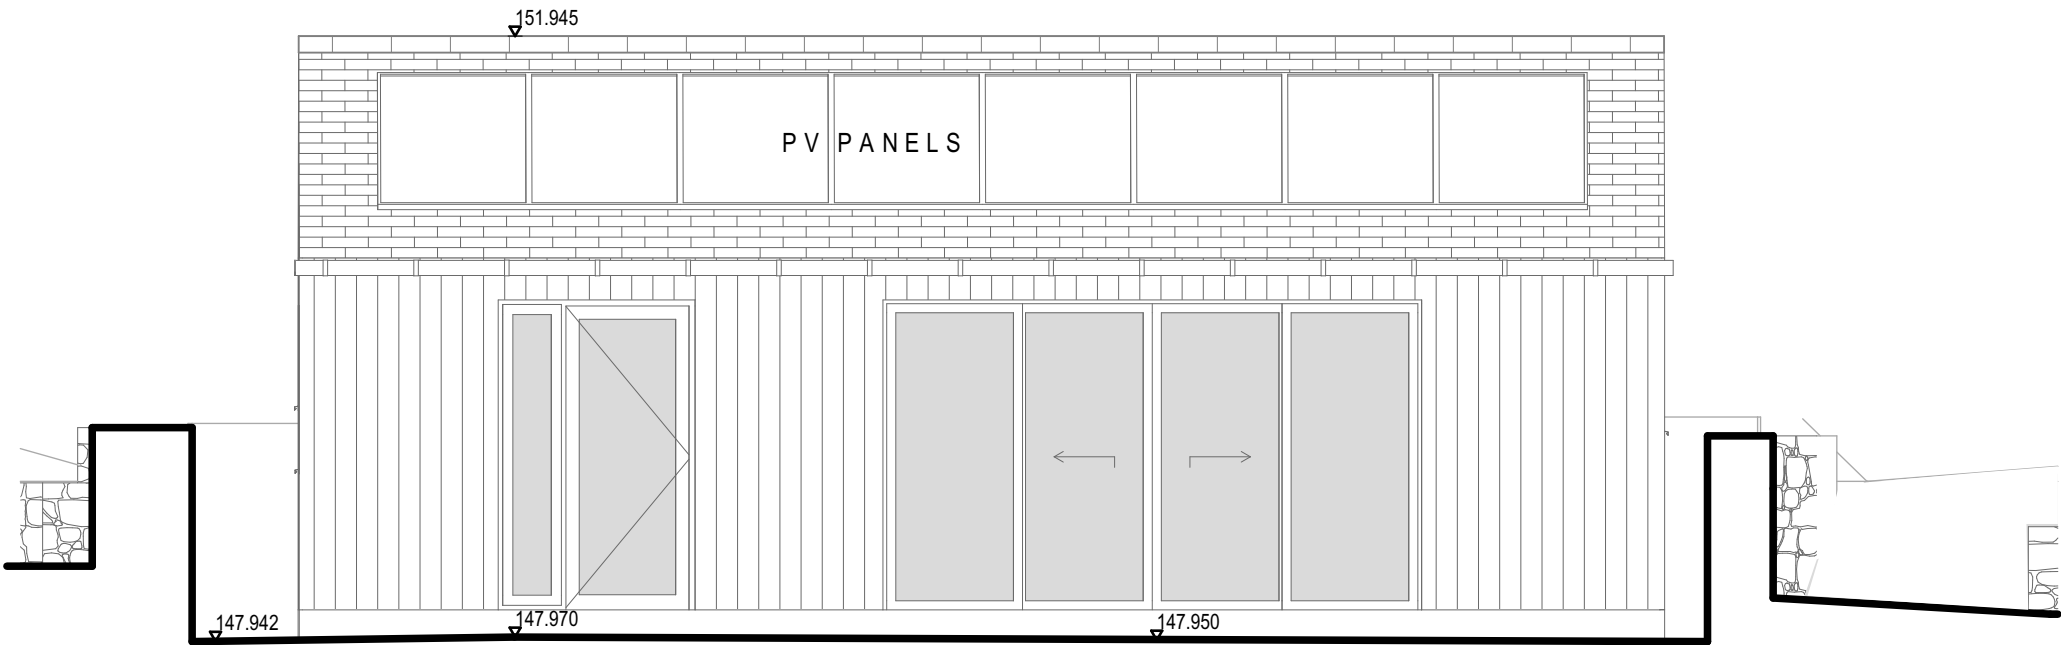

WEST ELEVATION

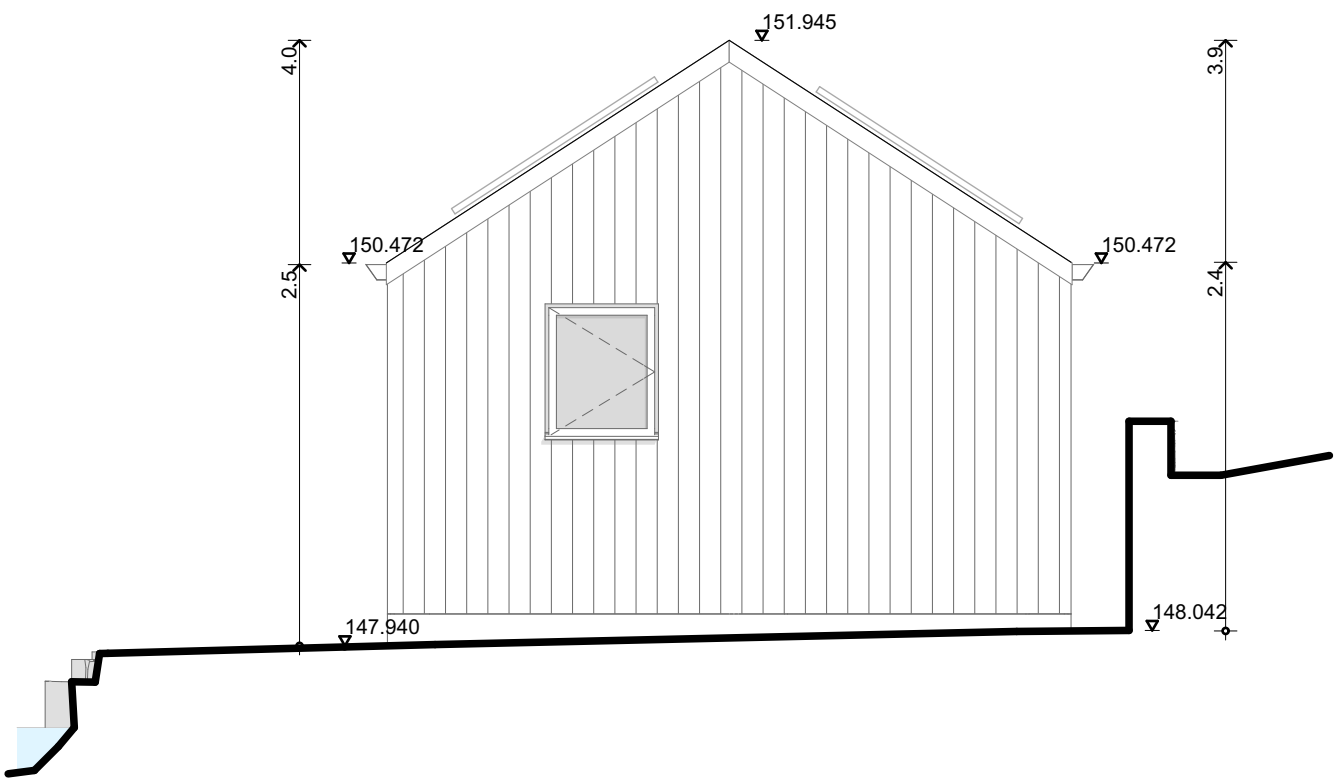

SOUTH ELEVATION

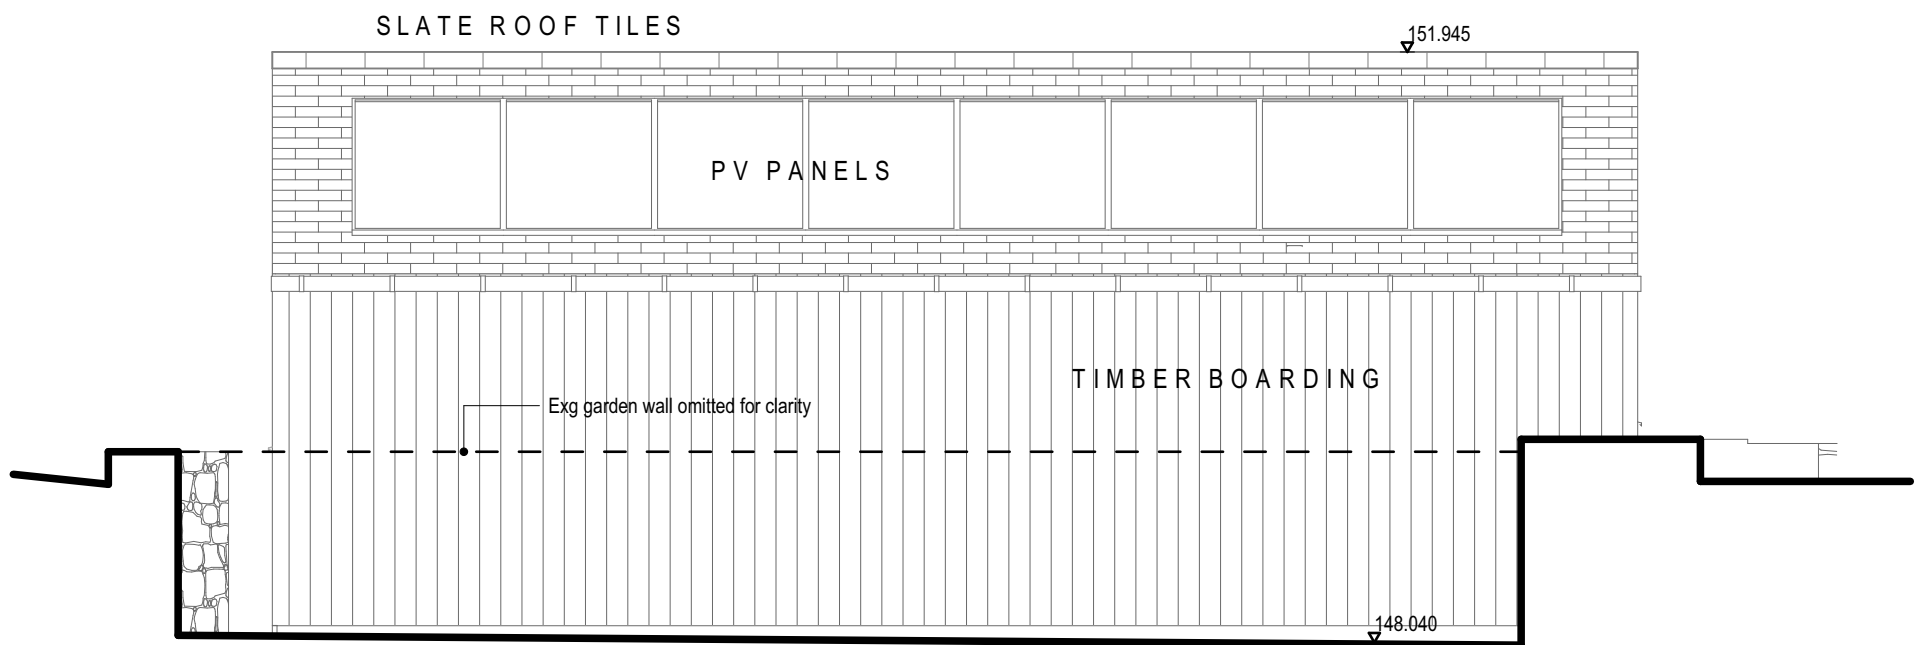

EAST ELEVATION



| Transmittal Set ID | Transmittal Set Date | Transmittal Set Name |
|--------------------|----------------------|----------------------|
| 1                  | 24/04/2026           | partition moved      |
|                    |                      |                      |
|                    |                      |                      |
|                    |                      |                      |
|                    |                      |                      |

Swann Design

ARCHITECTS

The Old School, Great Elm,  
Frome, Somerset BA11 3NY

swanndesign.co.uk  
t : 01373 831256

RIBA

Ringbourne

Garden building elevations

Adam & Lisa Fairfield  
Ringbourne  
17A Longhedge  
Corsley  
BA12 7QZ

drawing: 993.G.4 rev.B  
scale: 1:50  
date: 10/07/2026  
sheet: A2  
filename: 993 Ringbourne CLD.pln

issue: 24/04/2026  
status: scheme