


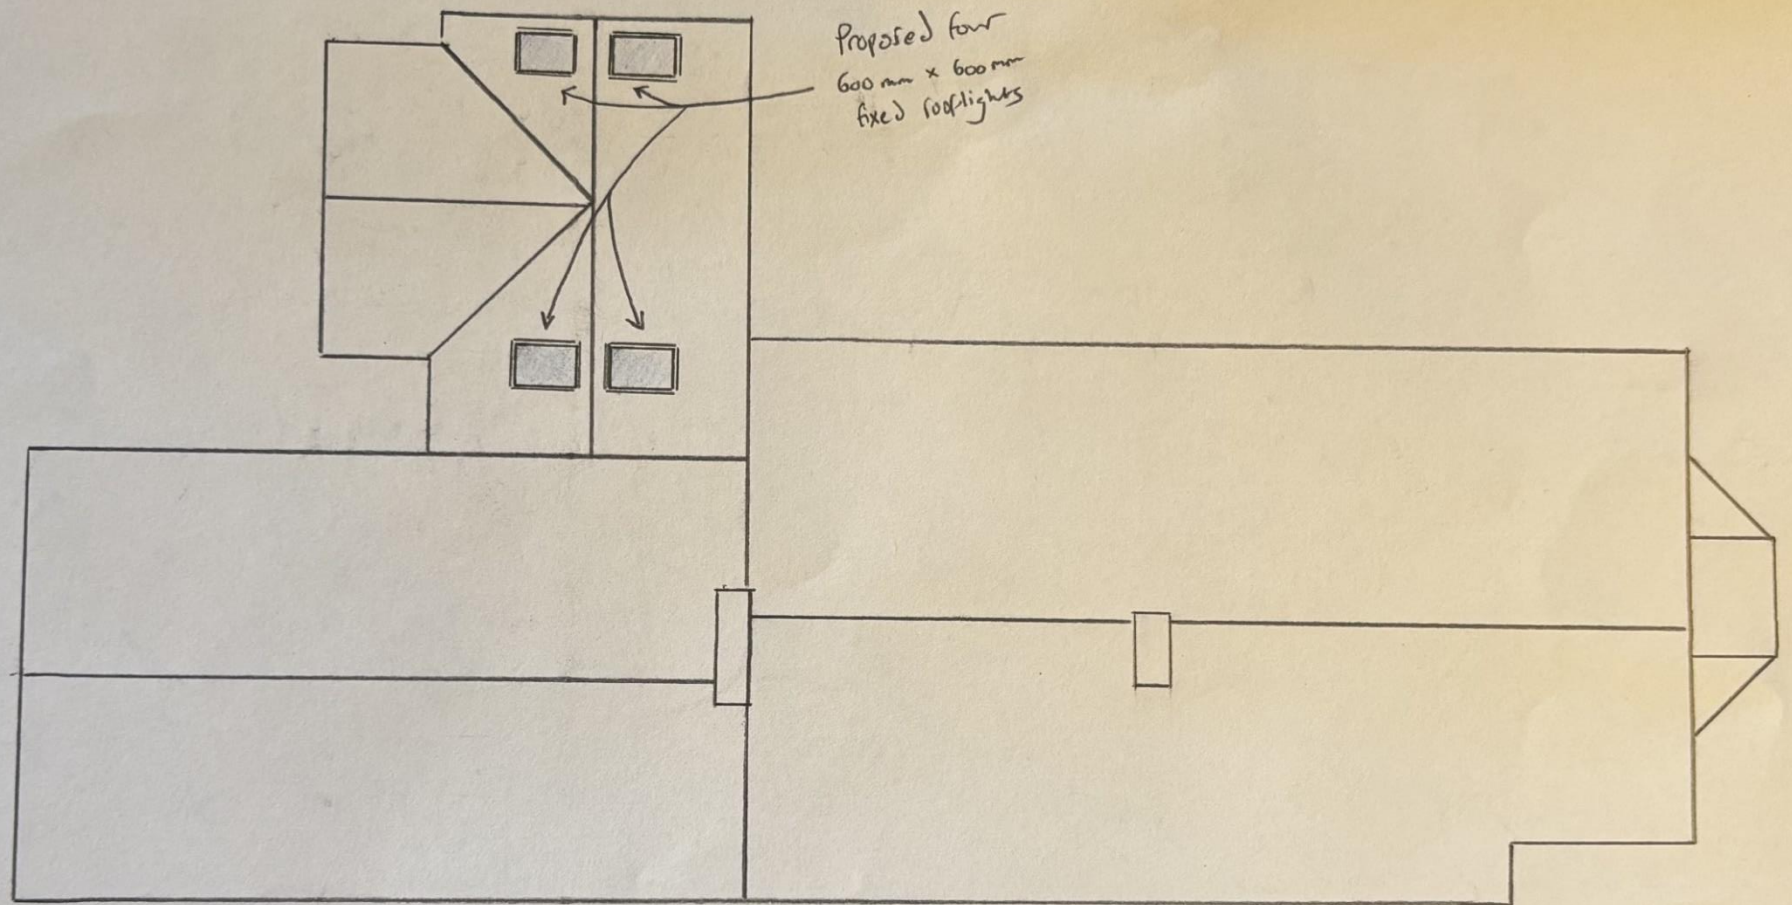

Proposed Roof Plan

Scale 1:100