



1 North Elevation
Scale 1:100

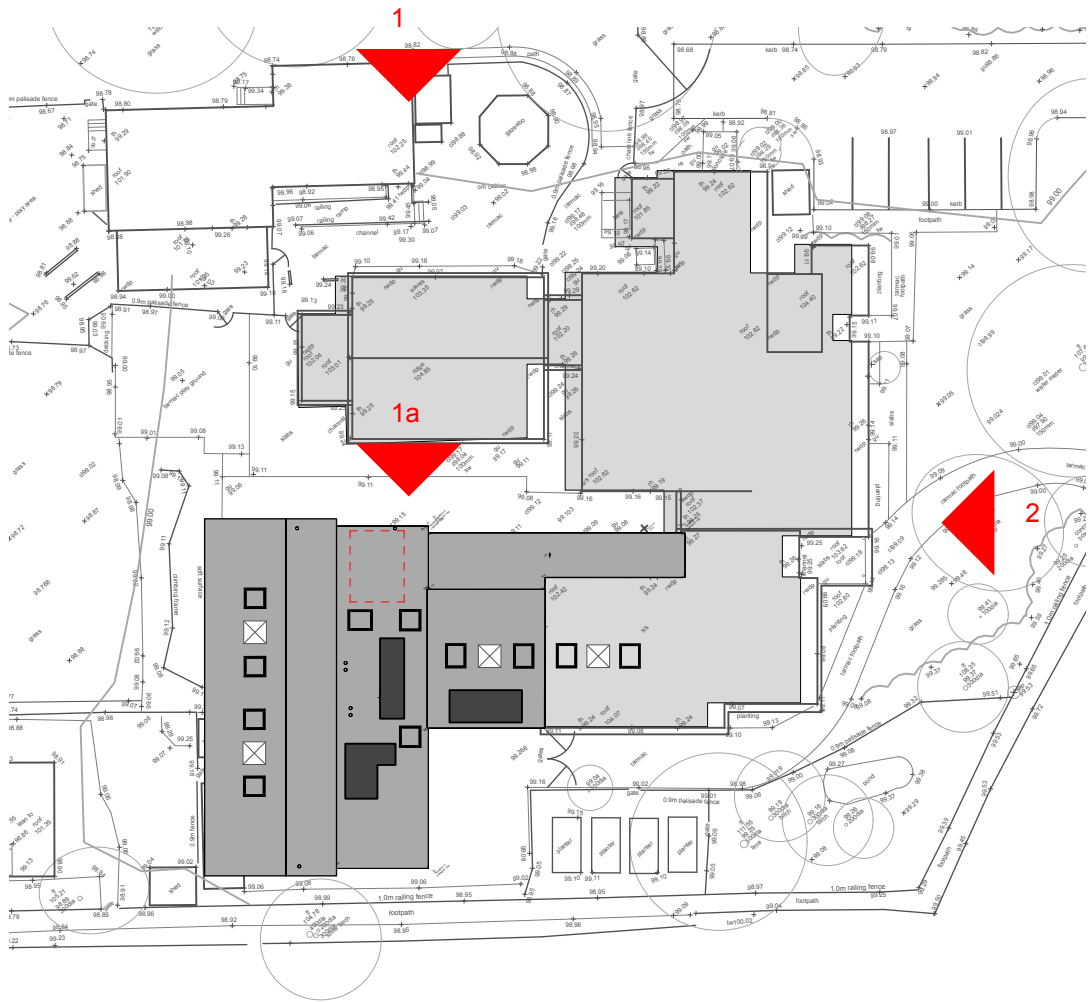


R Reference Plan
Scale 1:500

Material Key:

- 1. Buff coloured Brick
- 2. Green PPC windows
- 3. Concrete Tiled Roof
- 4. Green Aluminium Doors
- 5. Timber Cladding
- 6. Soldier Course
- 7. Bitumen Roof Covering
- 8. External Canopy
- 9. Rooflight
- 10. Stack Ventilation
- 11. PPC Aluminium gutter
- 12. Timber Fencing
- 13. PV Panels
- 14. Downpipes

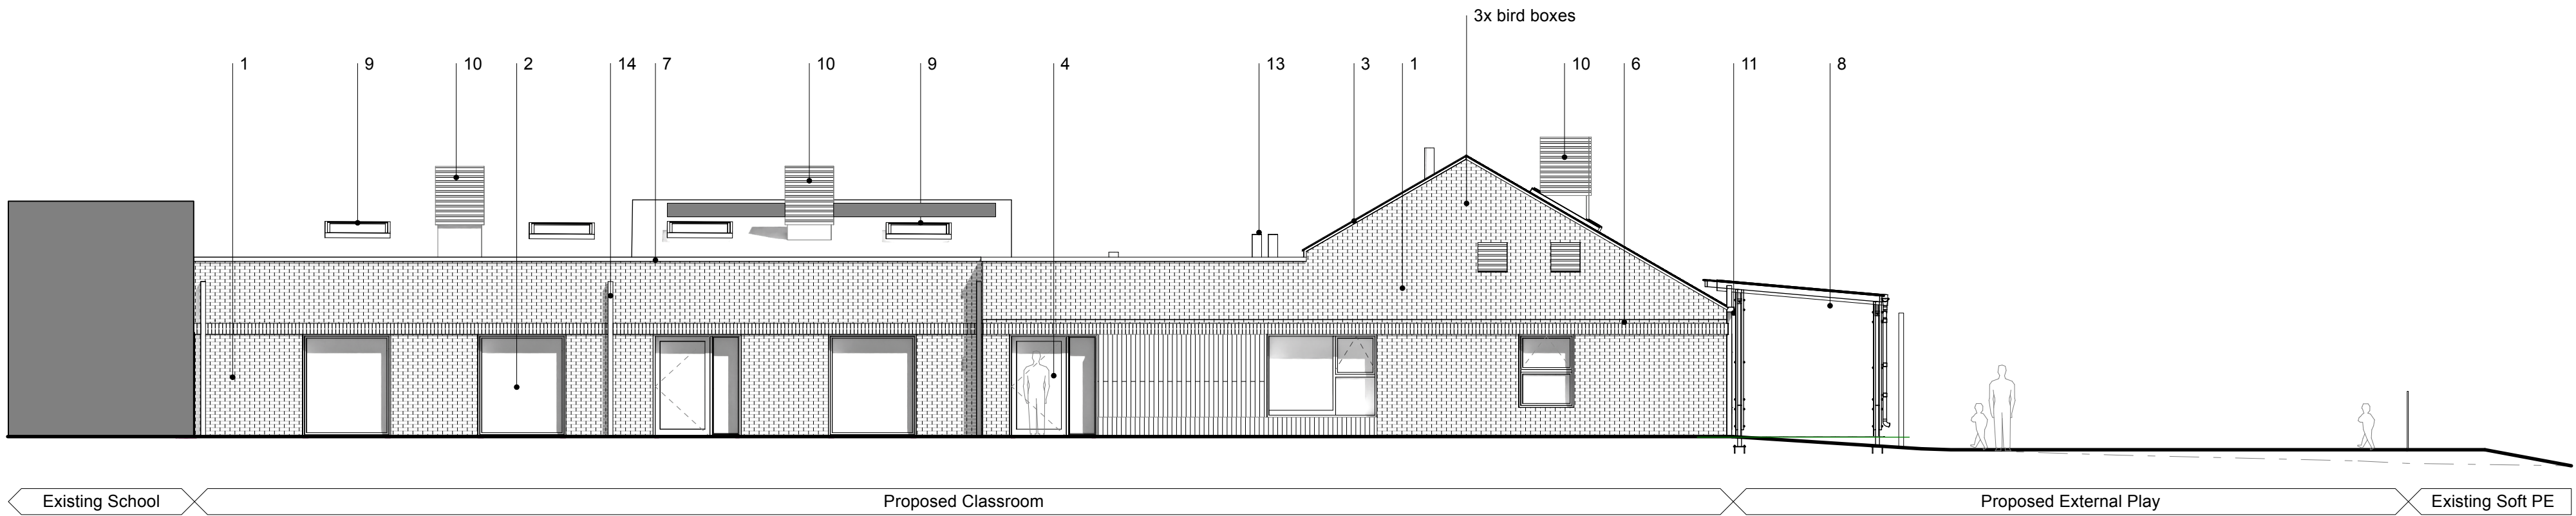

Existing School Proposed Classroom Proposed External Play Existing Soft PE

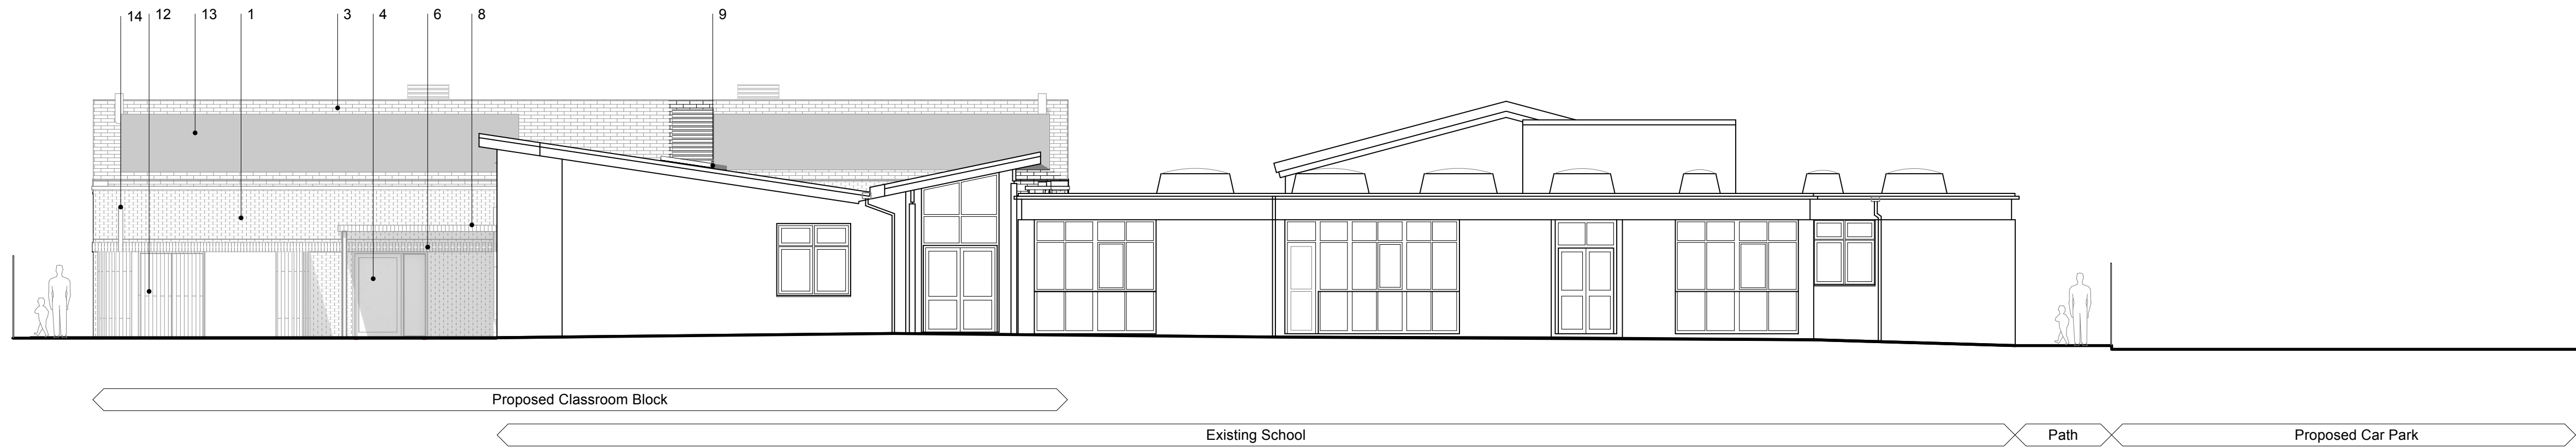

2 East Elevation
Scale 1:100