



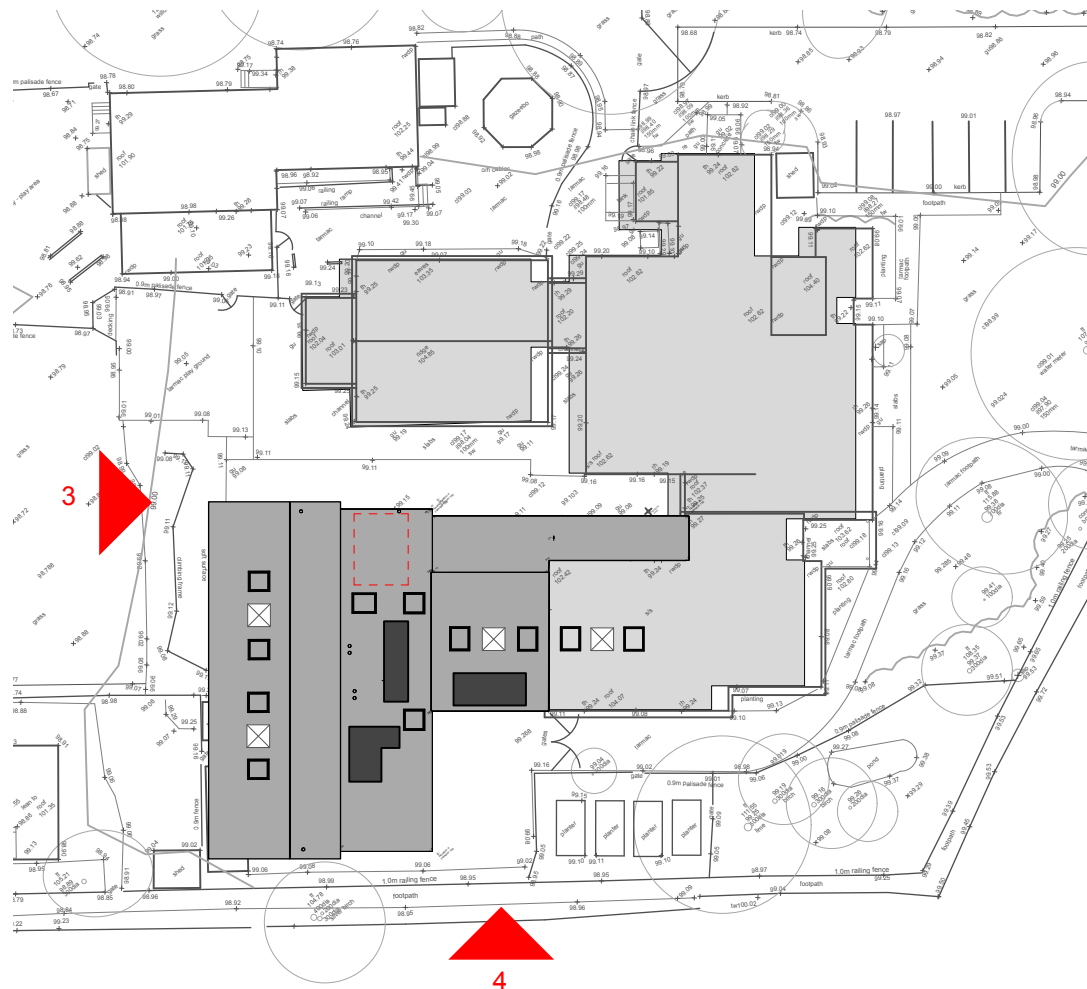


R Reference Plan
Scale 1:500

- Material Key:**
- 1. Buff coloured Brick
 - 2. Green PPC windows
 - 3. Concrete Tiled Roof
 - 4. Green Aluminium Doors
 - 5. Timber Cladding
 - 6. Soldier Course
 - 7. Bitumen Roof Covering
 - 8. External Canopy
 - 9. Rooflight
 - 10. Stack Ventilation
 - 11. PPC Aluminium gutter
 - 12. Timber Fencing
 - 13. PV Panels
 - 14. Downpipes

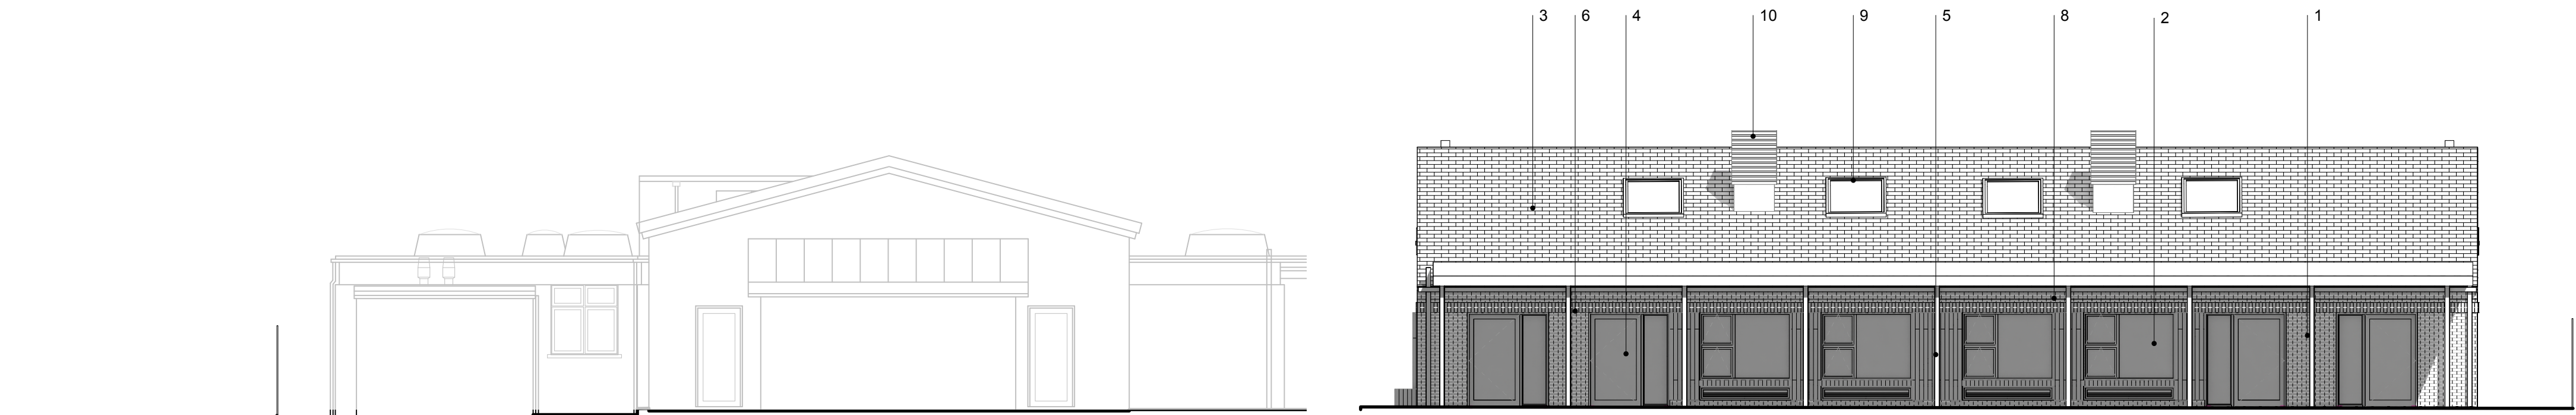

3 West Elevation
Scale 1:100

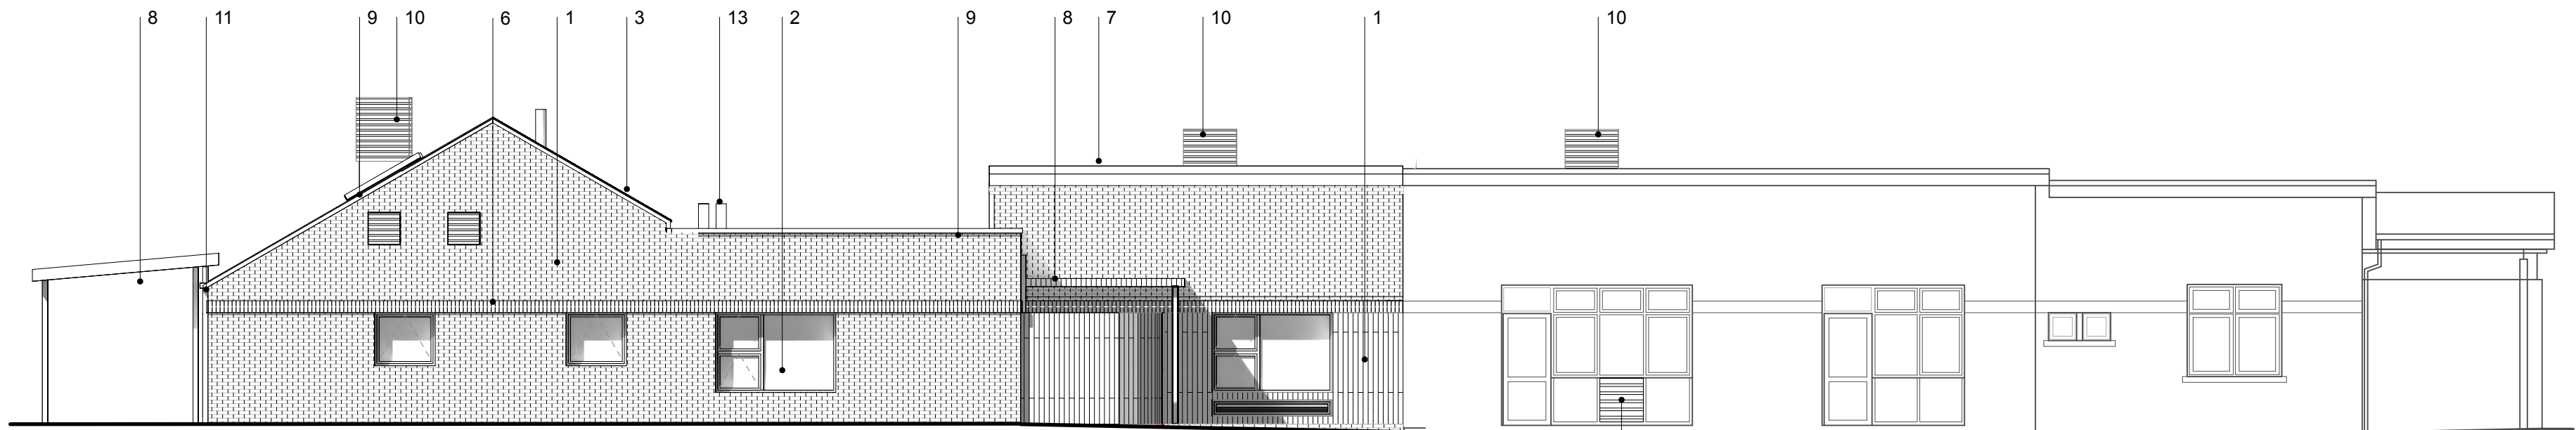

4 South Elevation
Scale 1:100

Vent

#	Date	Revision Note
P01	09/12/2025	Issue
P02	13/02/2026	Draft Issue Stage 3
P02.01	21/04/2026	Updated Plans
P03	28/04/2026	Planning Issue
P04	24/06/2026	Window addition and Cladding update