


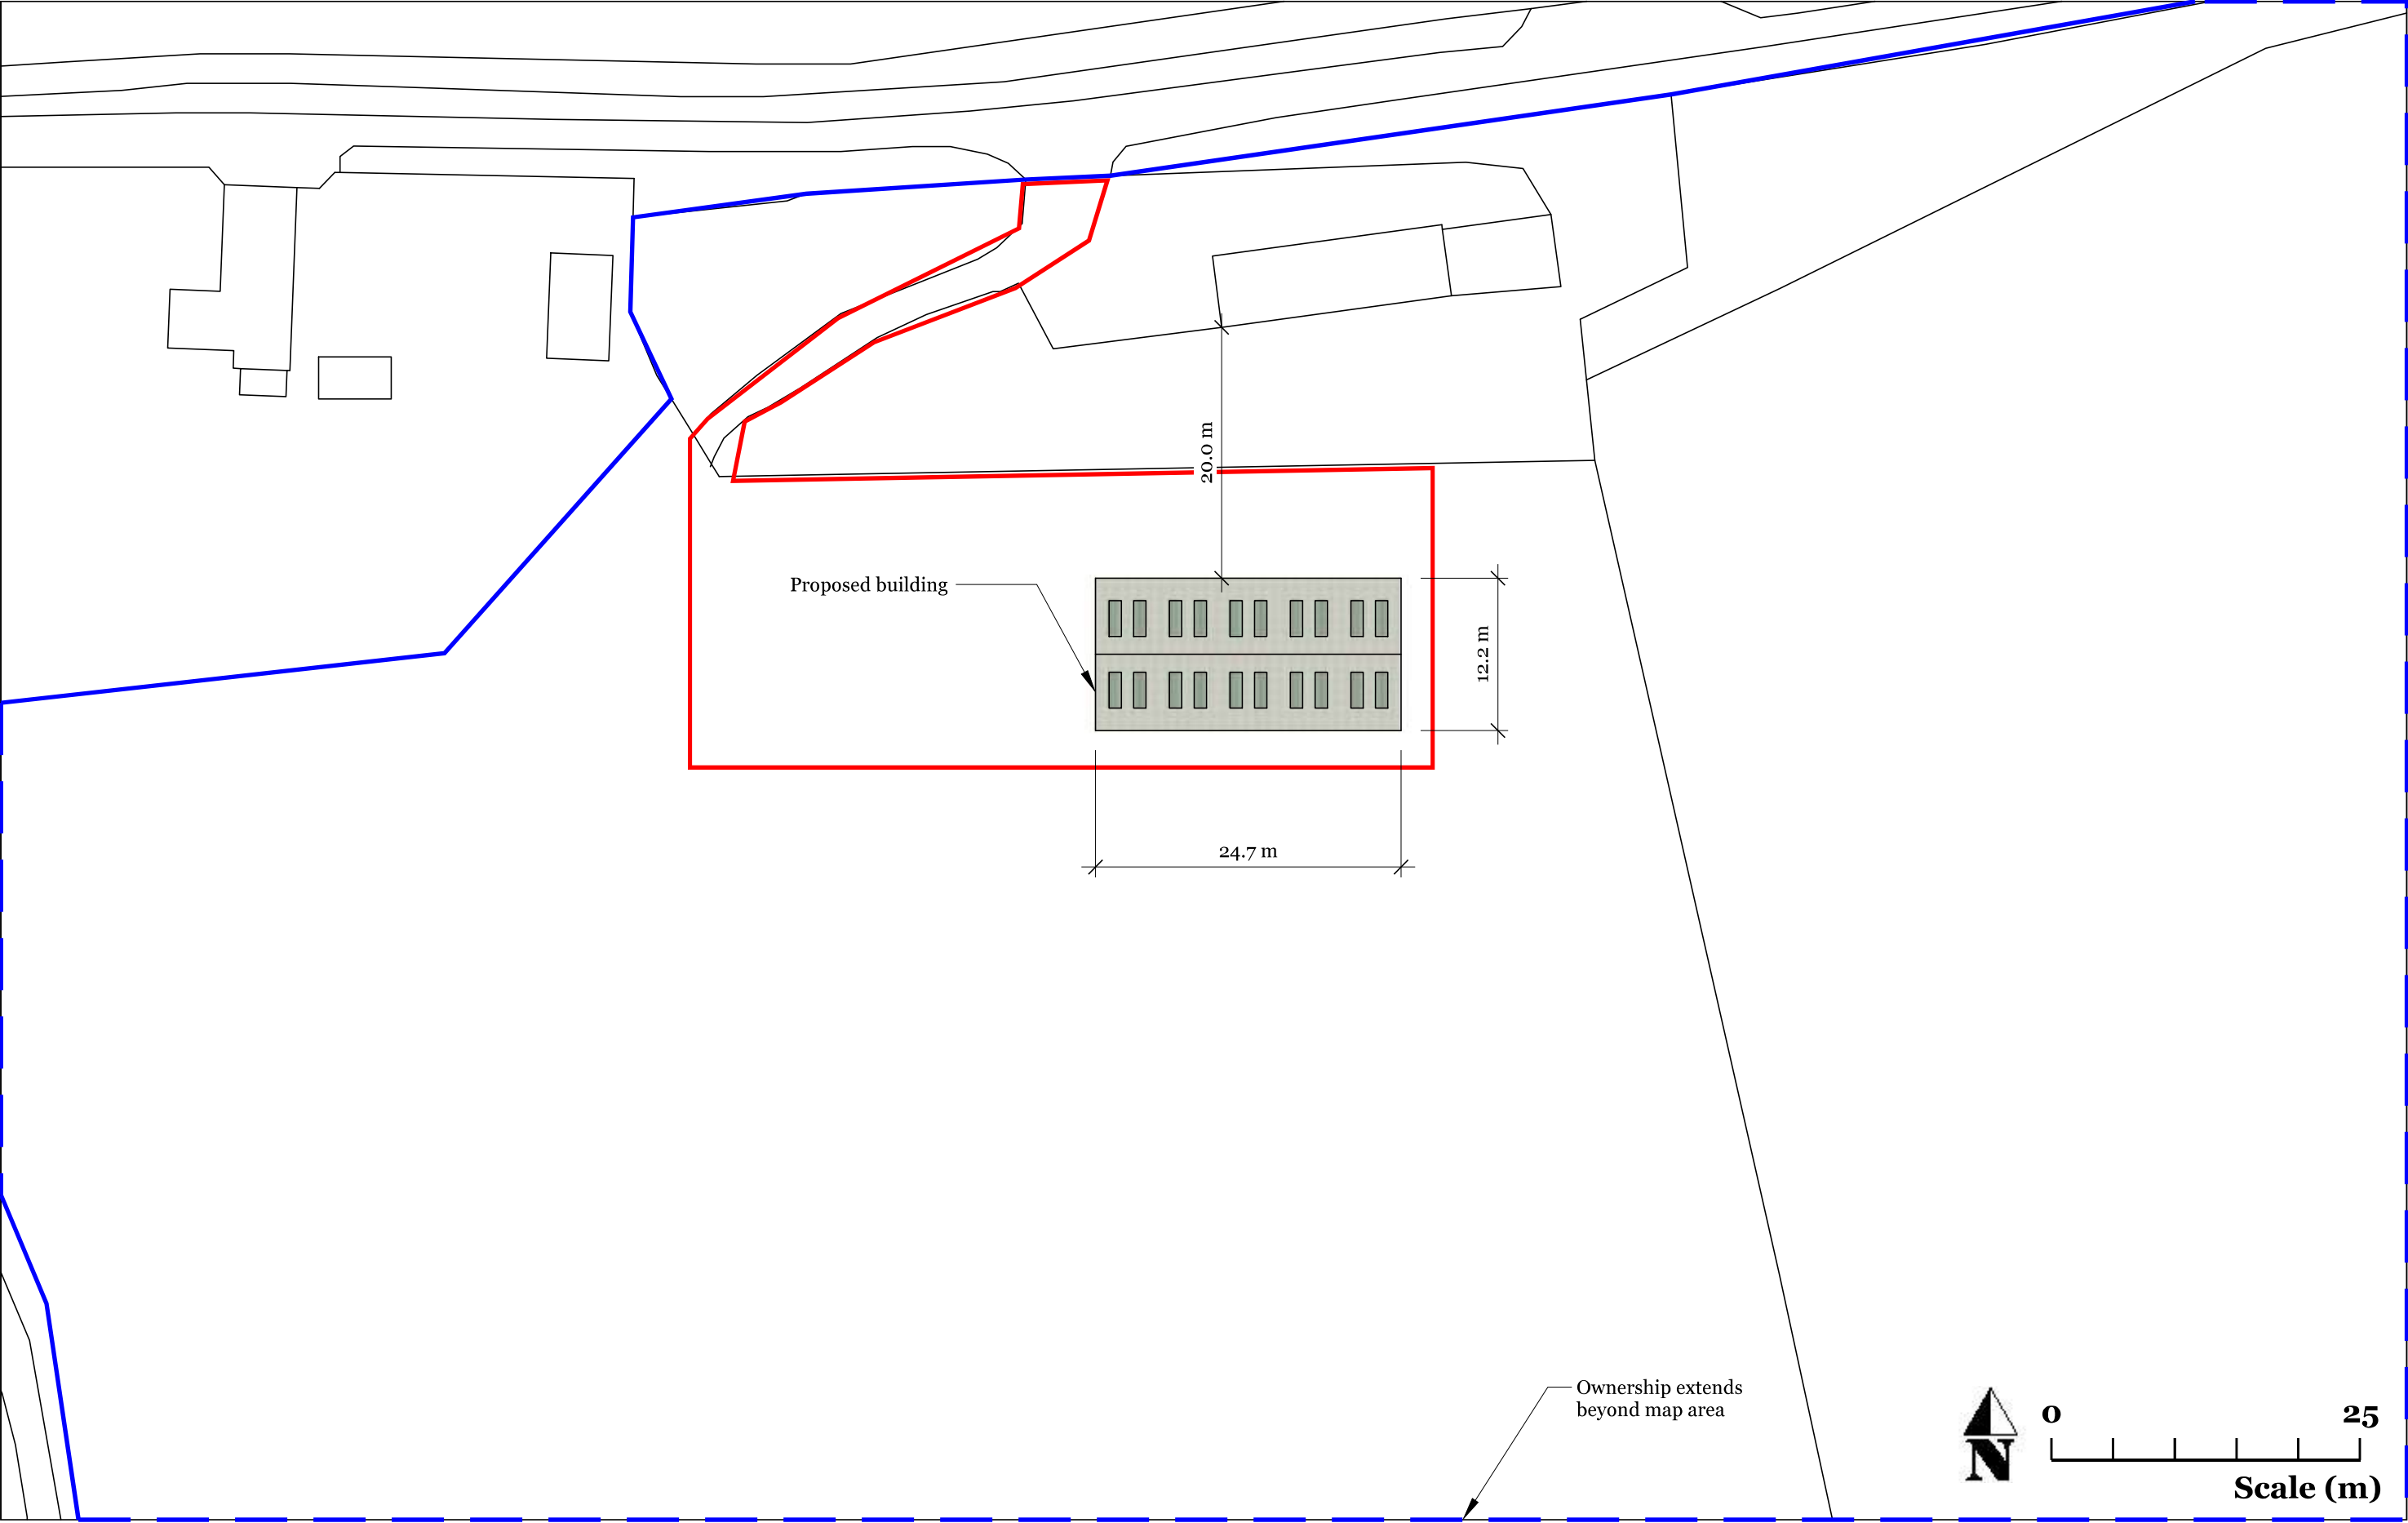

 Symonds & Sampson ESTABLISHED 1858	Site Address: Sandy Hills Farm Old Dinton Road Teffont SP3 5QX	Fodder & Machinery Store	Drawing #: 26-036 Drawn Date: 03/07/2026 Drawn by: DF Scale 1:500 on A3 Paper	REVISIONS		
					MM/DD/YY	REMARKS
	Client: Mr R Bristow	Proposed Site Plan		A	--/--/--	...
				B	--/--/--	...
				C	--/--/--	...
				D	--/--/--	...
				E	--/--/--	...