




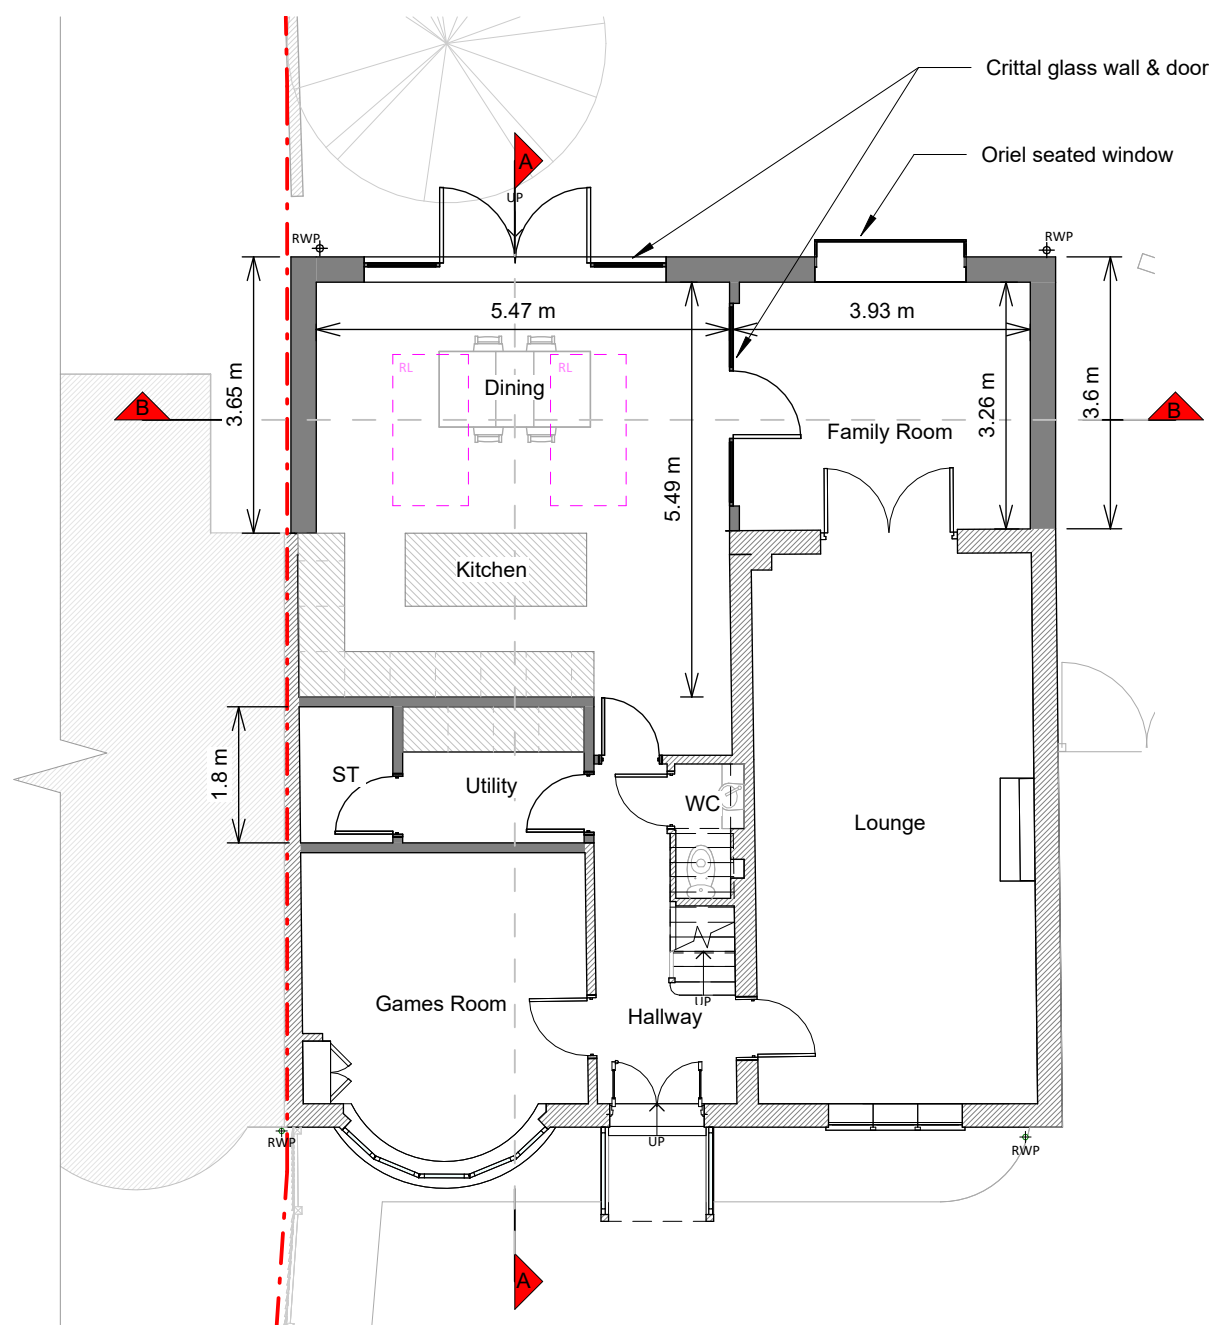

Ground Floor Plan

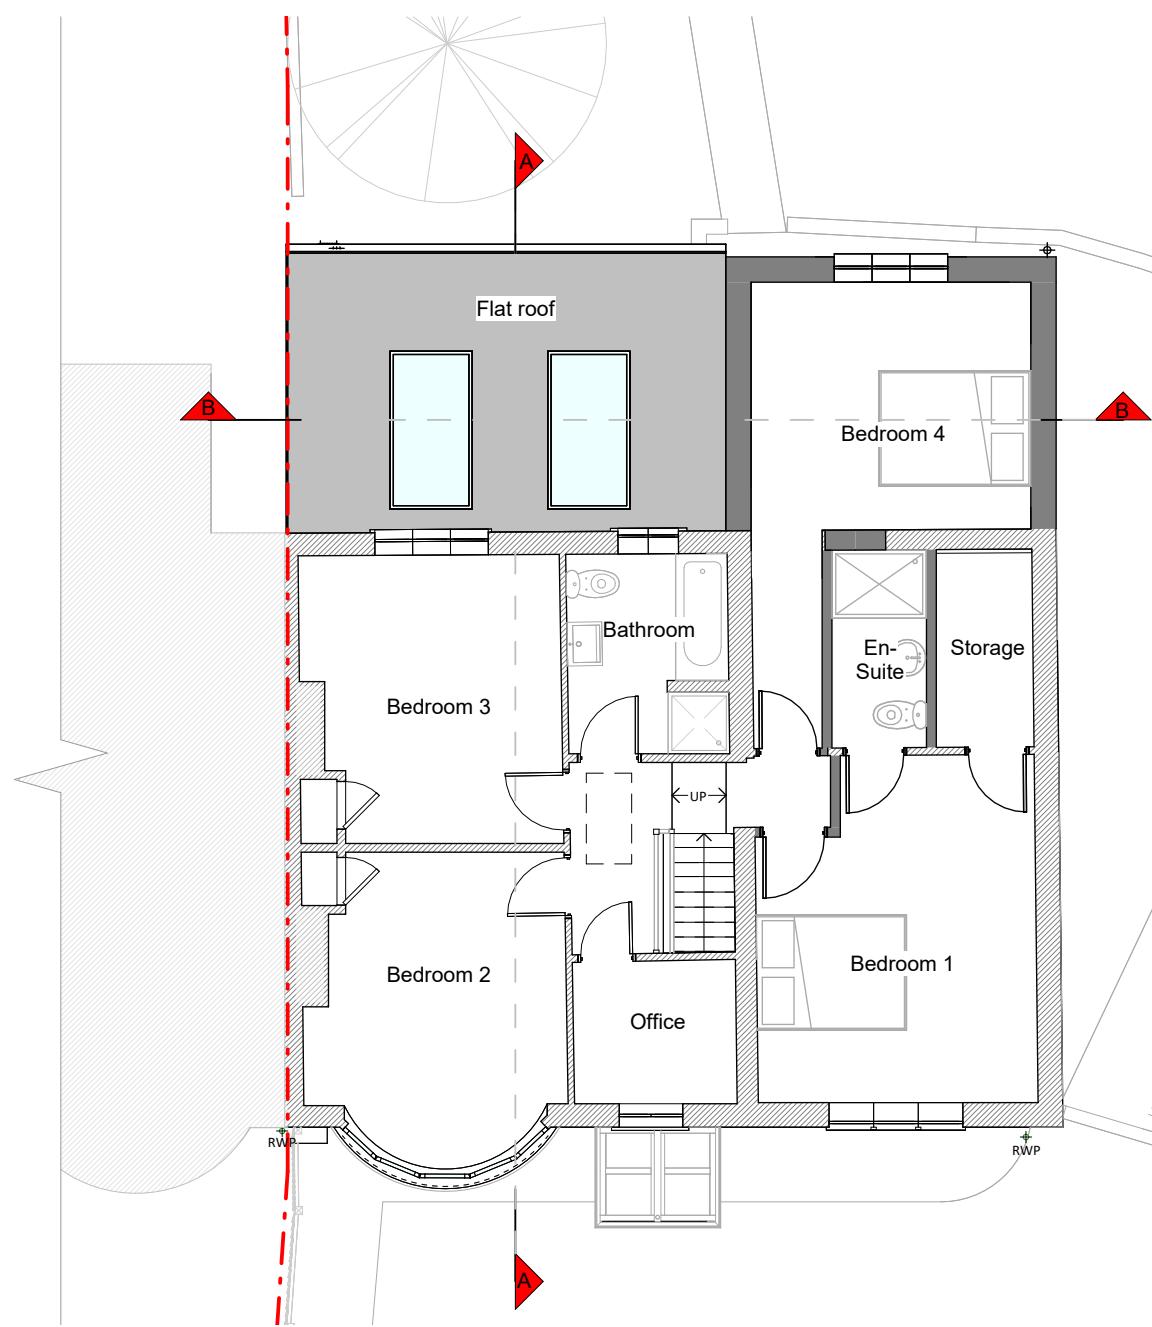


First Floor Plan

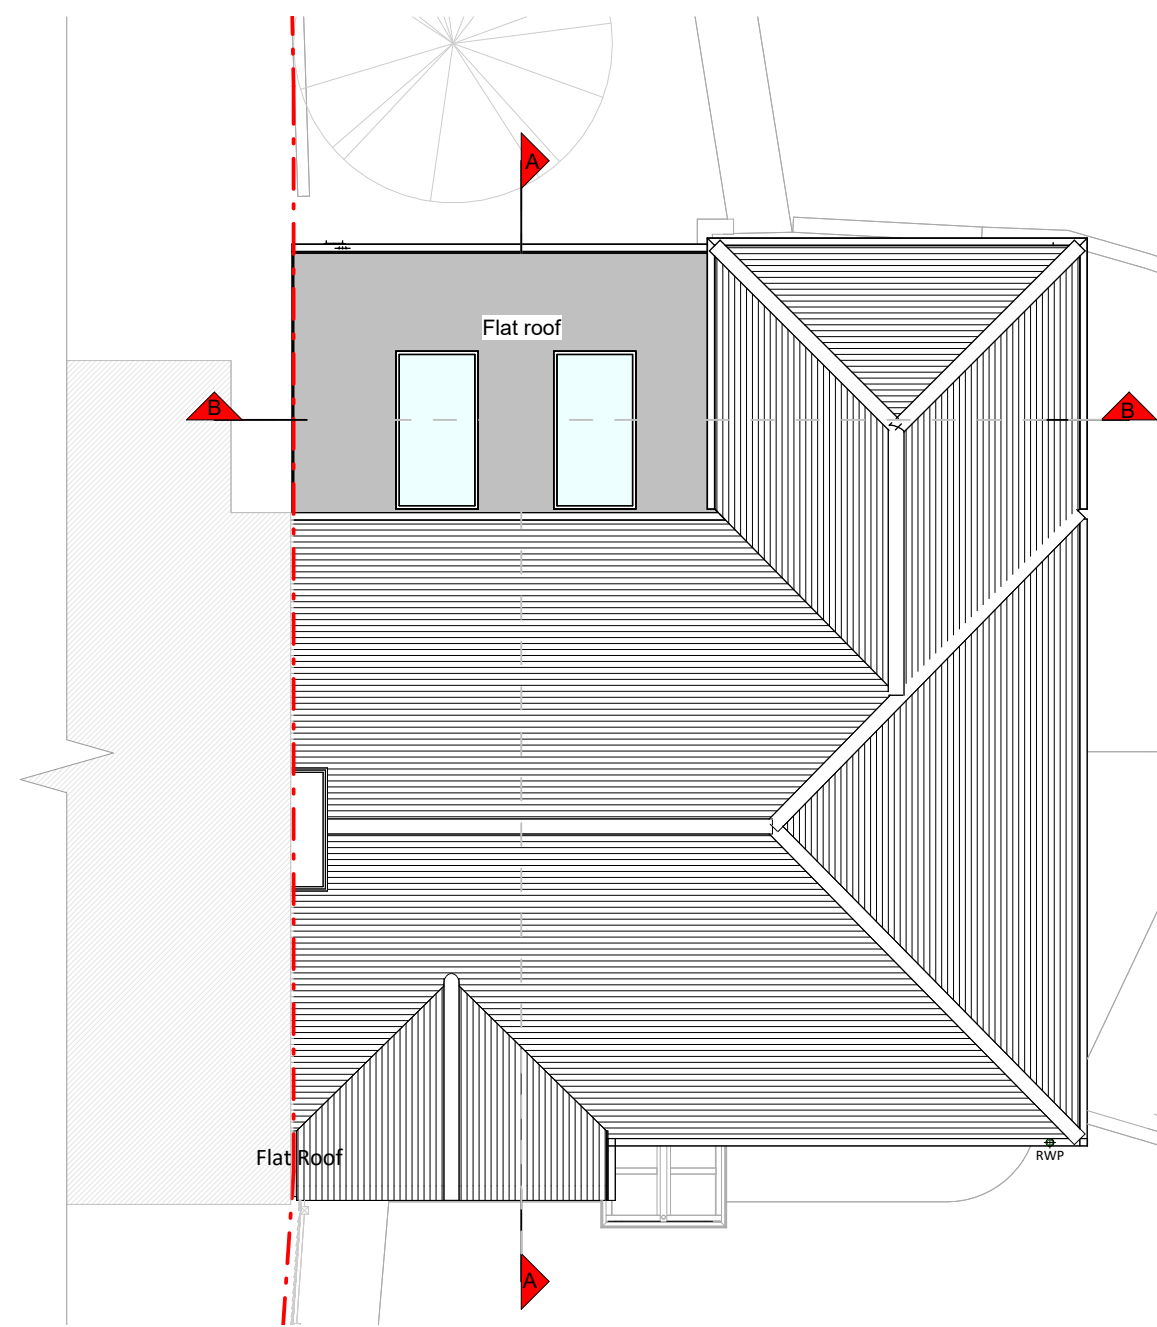


Roof Plan




Front Elevation

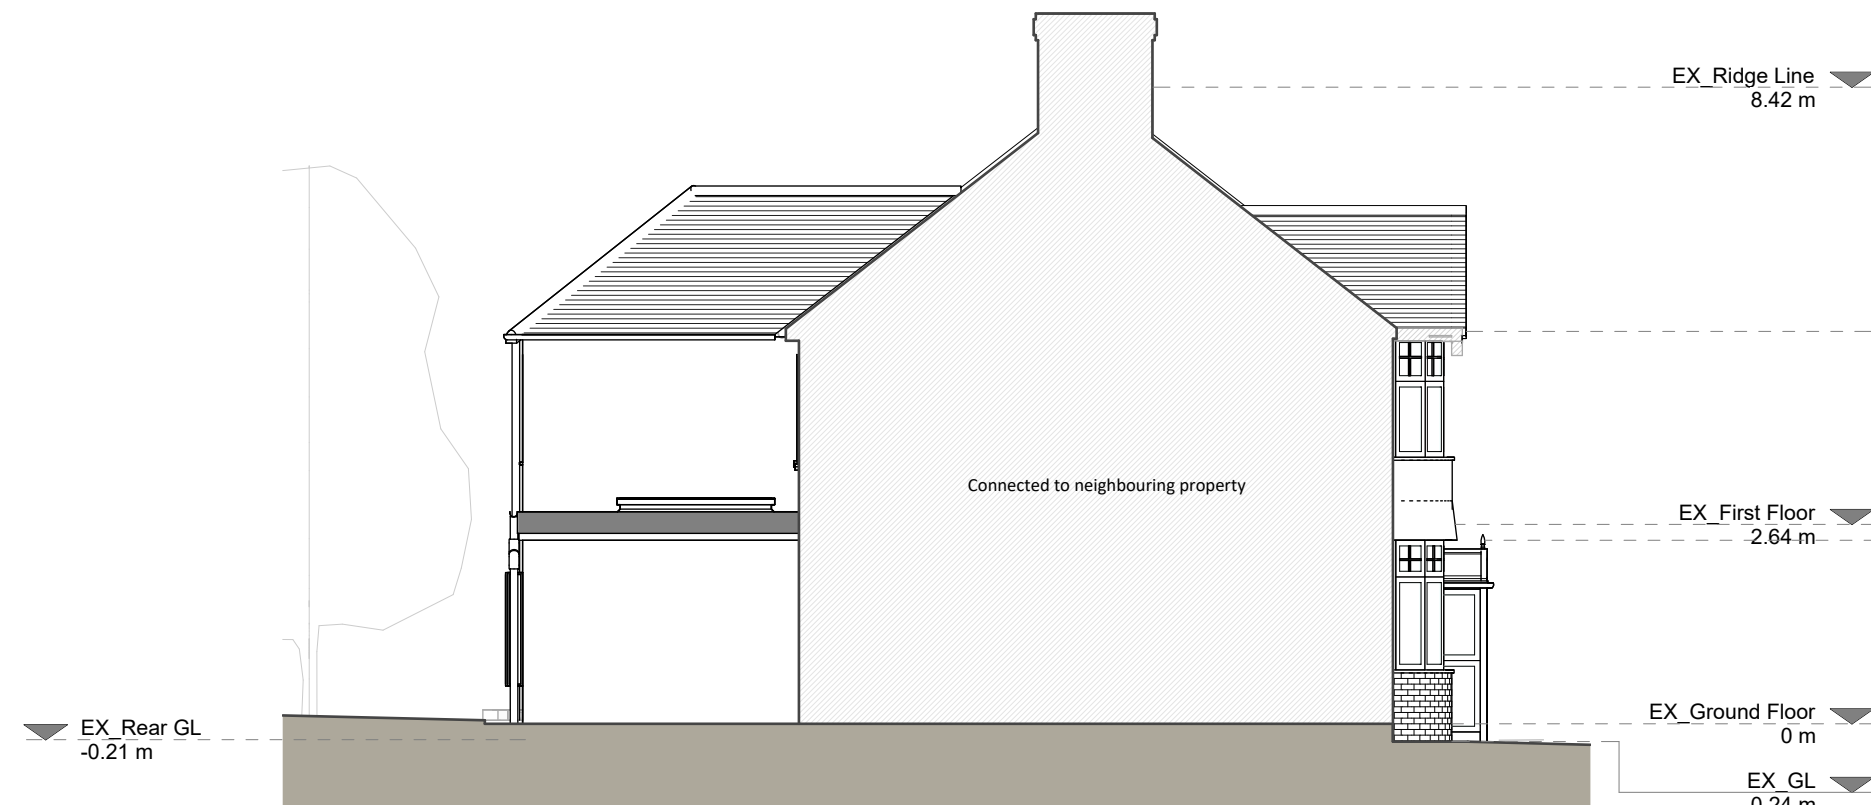


Left Side Elevation

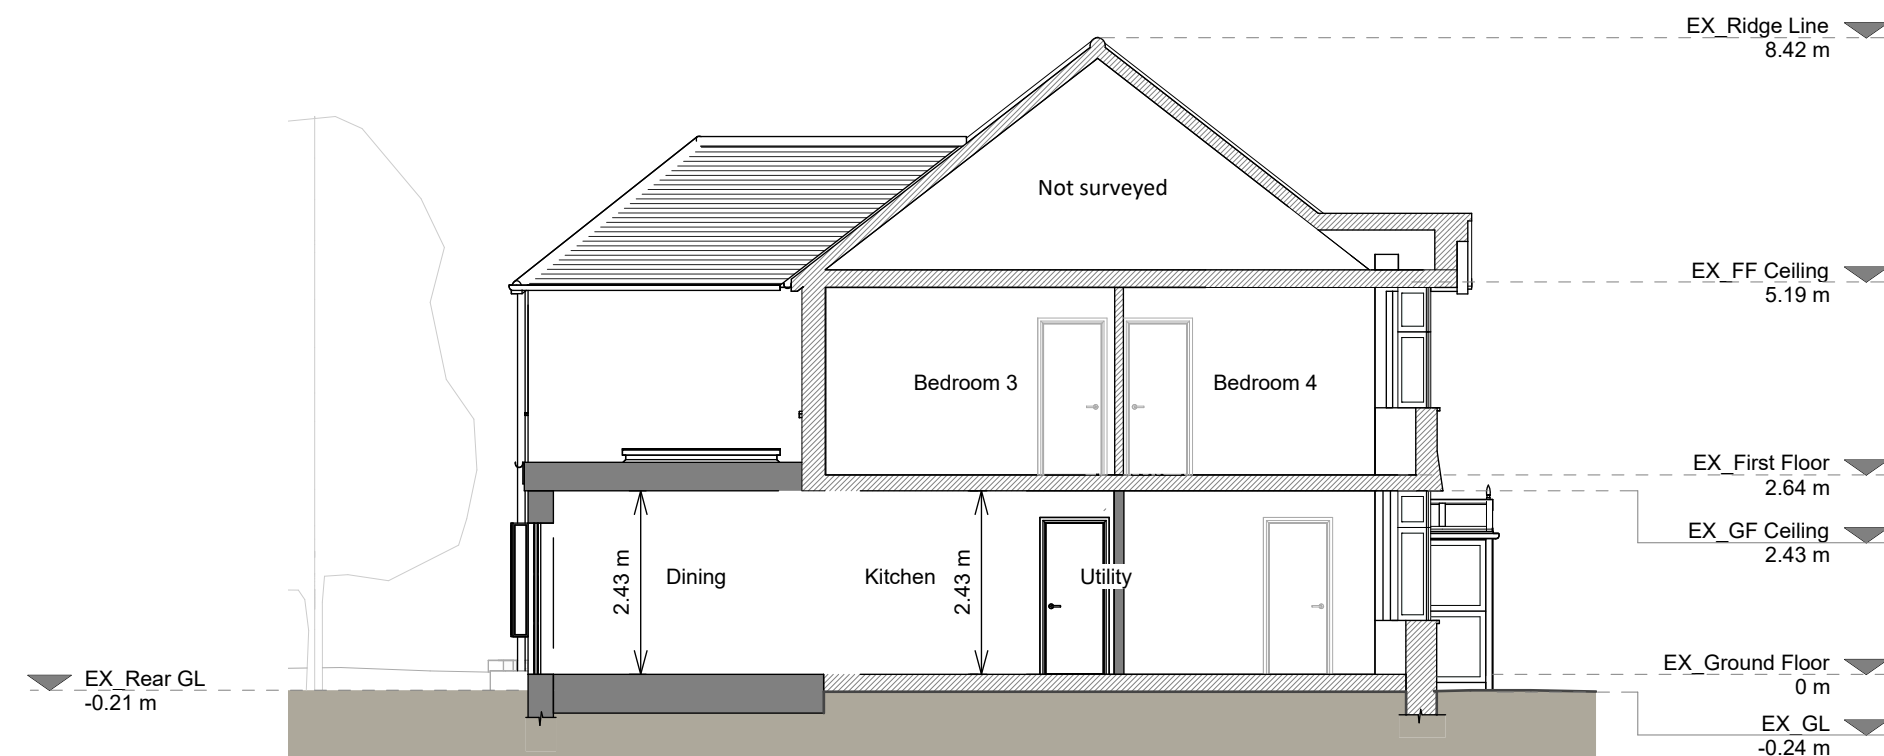


Section A - A

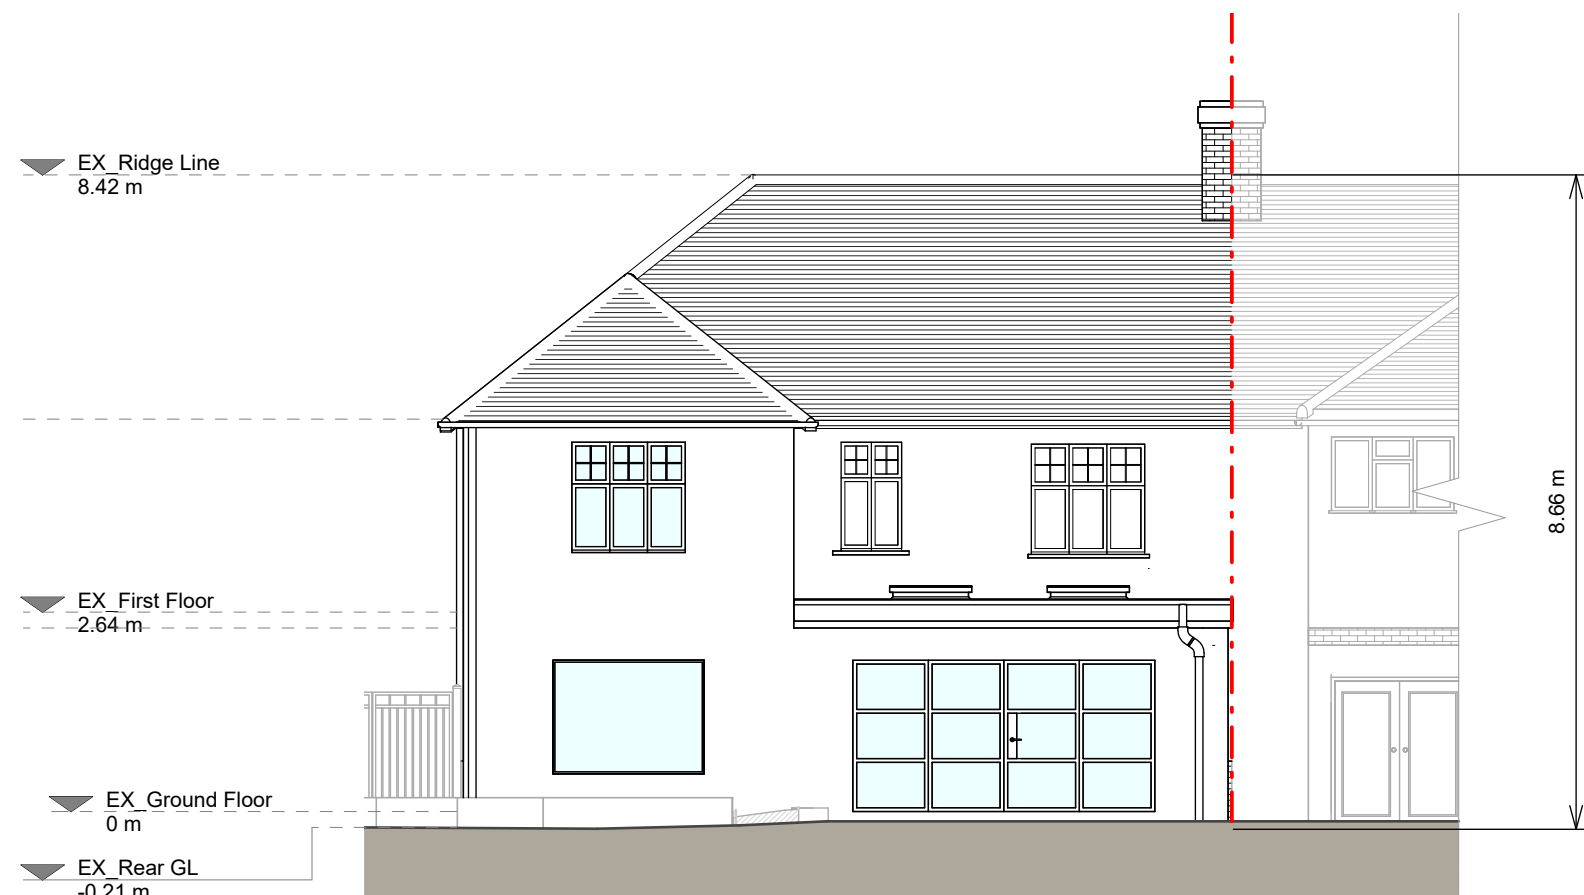

Rear Elevation

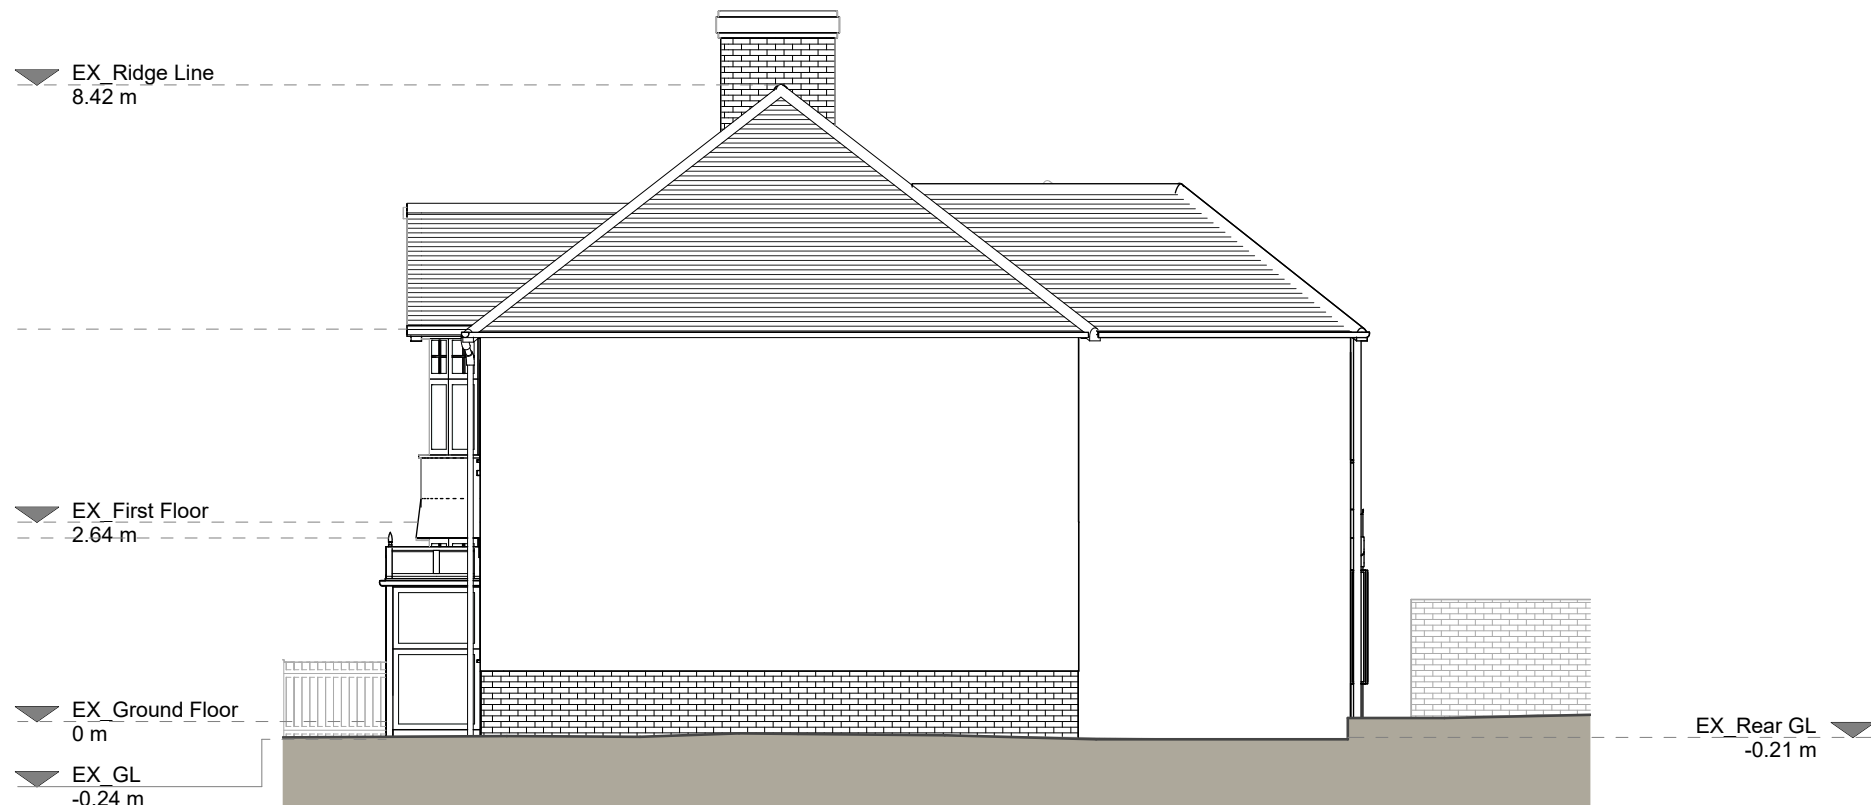

Right Side Elevation

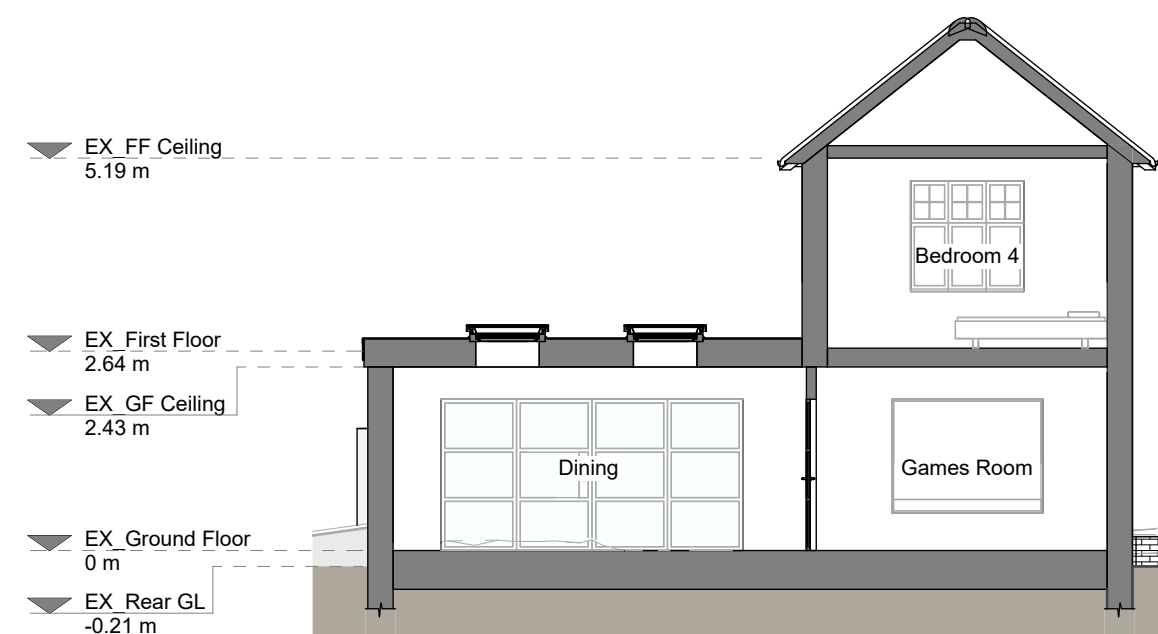

Section B - B

Copyright in the design and this drawing is the property of RESI. Reproduction in whole or in part is forbidden without written sanction of RESI. This drawing must be read in conjunction with all other relevant documentation and drawings.

RESI accepts no liability for any expense, loss or damage of whatever nature and however arising from any variation which has not been referred to them and their approval obtained.

RESI do not advise using planning drawings for the construction stages. All dimensions to be cross-checked on-site prior to manufacture and construction. Any discrepancies to be reported to RESI immediately.

Proposed Materials:

Brickwork / walls - Red brick walls, pebbledash rendered walls

Pitched roof - Concrete tile

Flat roof - GRP

Windows - White uPVC framed windows

Doors - White uPVC framed glazed doors

RWP / Gutters / Fascias - White and grey uPVC gutters, downpipes, white painted timber fascia boards

KEY

- Existing walls
- Existing furniture
- Boundary line
- Level line
- 1.5m head height
- 1.8m head height

Revision		
Rev	Notes	Date
A	Concept	06.03.26
B	Revision 1	23.03.26
C	Revision 2	05.04.26
D	Revision 3	06.05.26

resi

Job Title:

2 storey rear extension, internal alterations and all associated works to 31 Brynards Hill, SN4 7ER

Drawing Status:

Planning

Client:

Matthew Hunt

Drawing Title:

Proposed Drawings

Scale:

1:100 @ A1

Date:

March 2026

Drawing No:

8357807-3100

Drawn:

CC

Checked:

OB

Rev:

D

