



PROPOSED EXTENSIONS & ALTERATIONS: 43 OAK ROAD , CHIPPENHAM FOR MR L. BELL

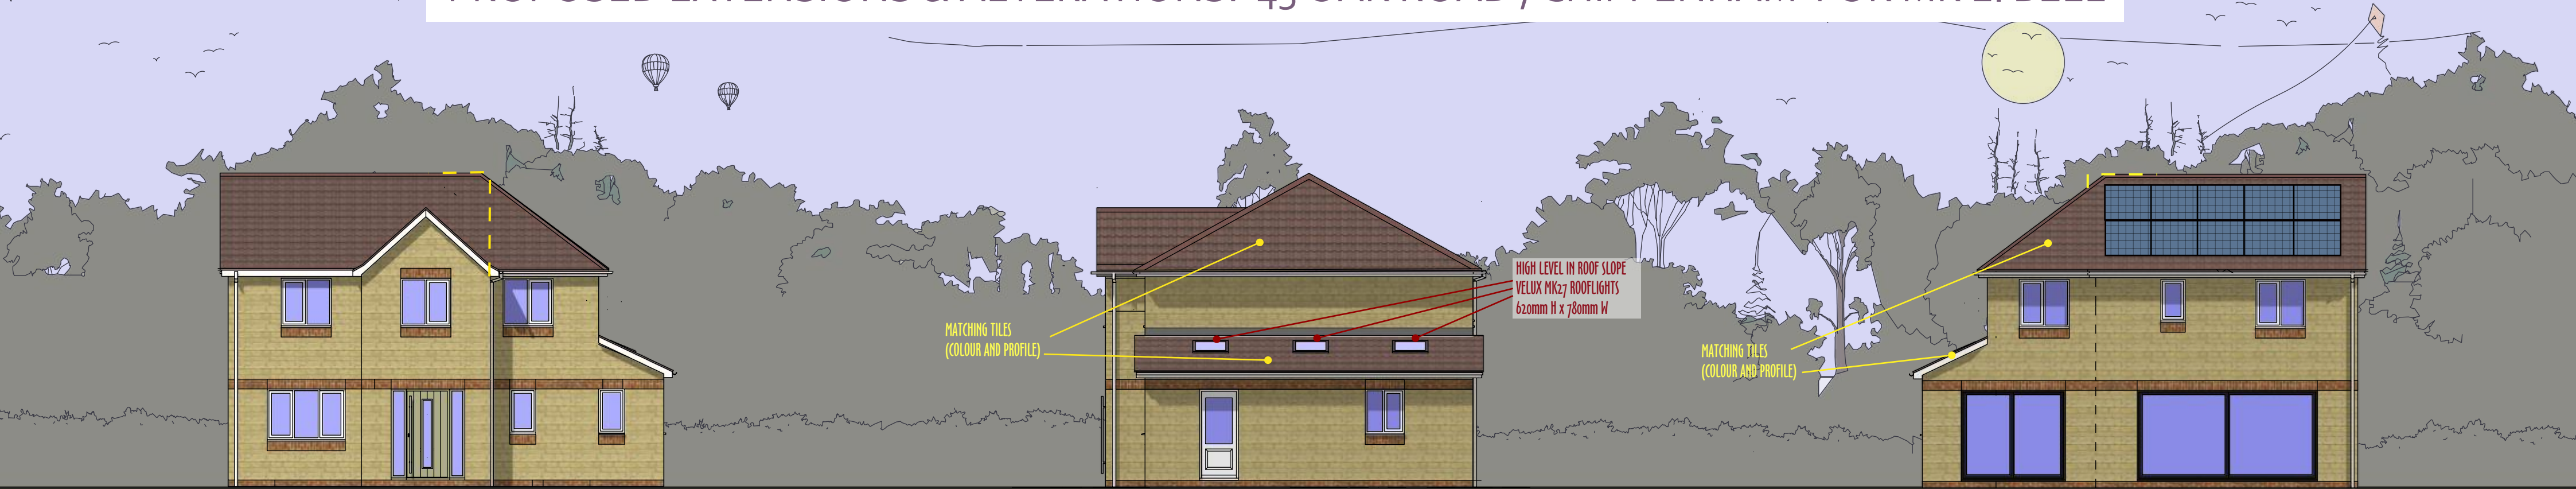

Proposed S. E. Elev 1:100



Proposed N. E. Elev 1:100

Proposed N. W. Elev 1:100

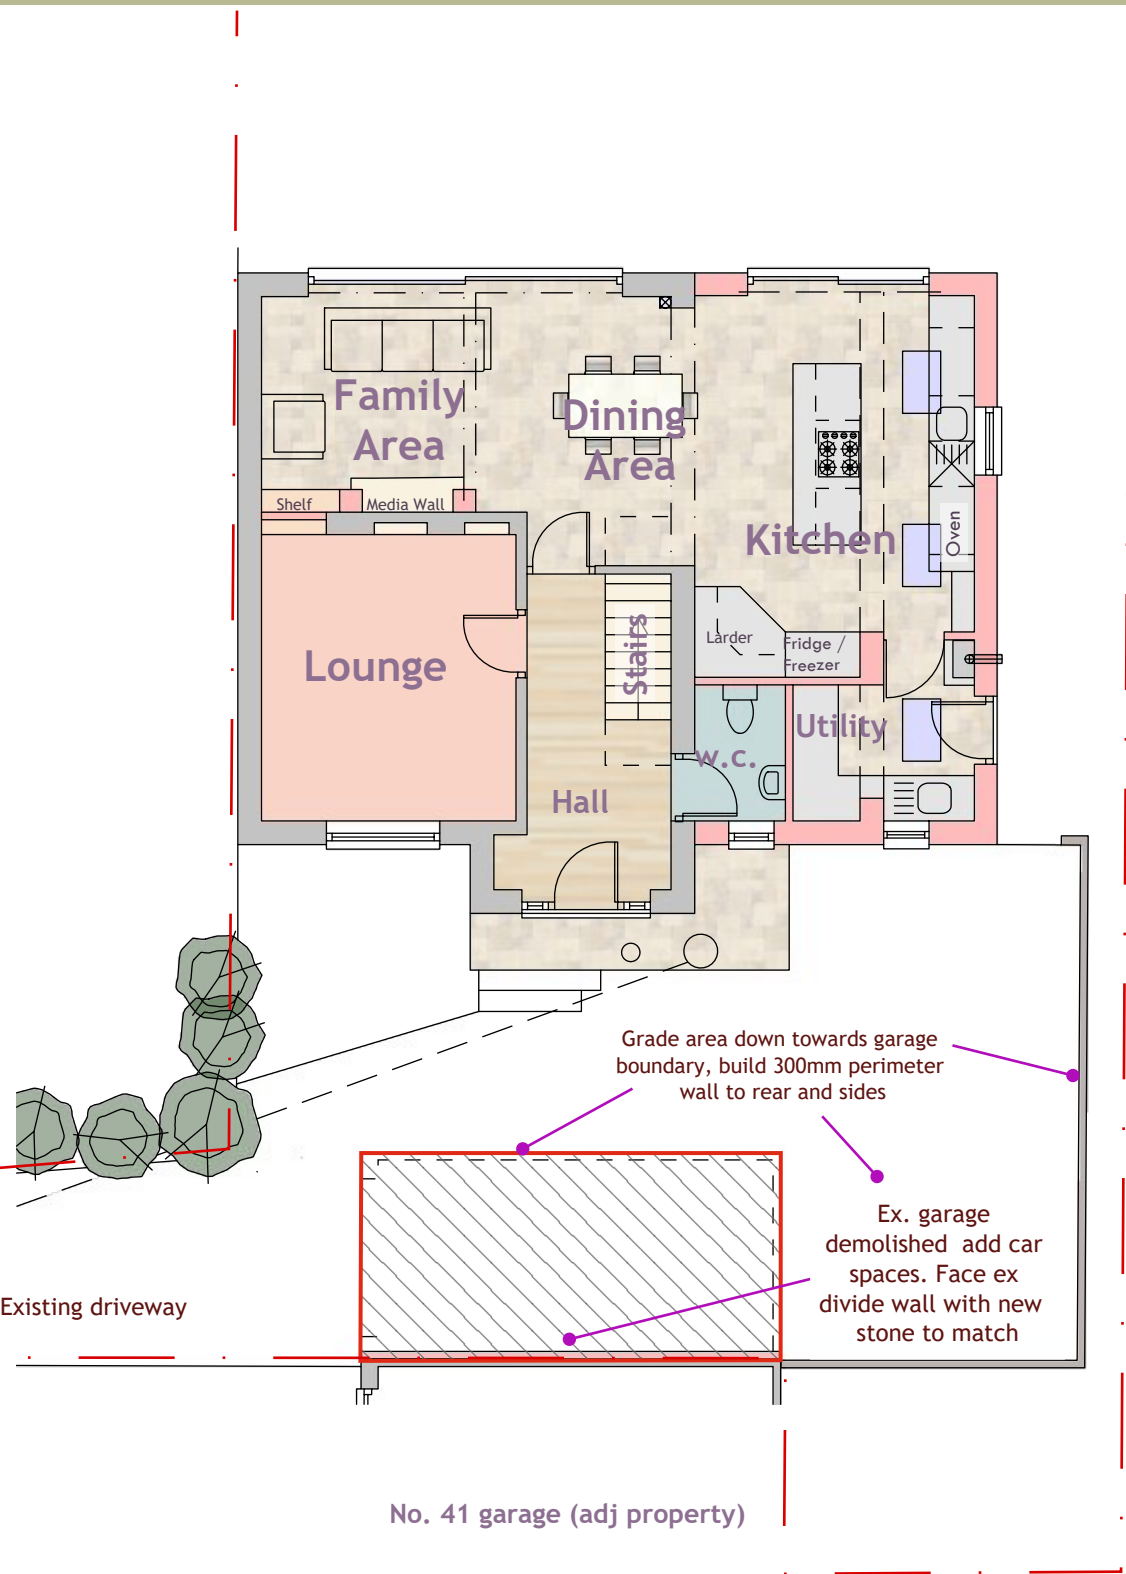


Ground Floor Plan 1:100

Scale Bar (A2 print out = 1:100 scale).

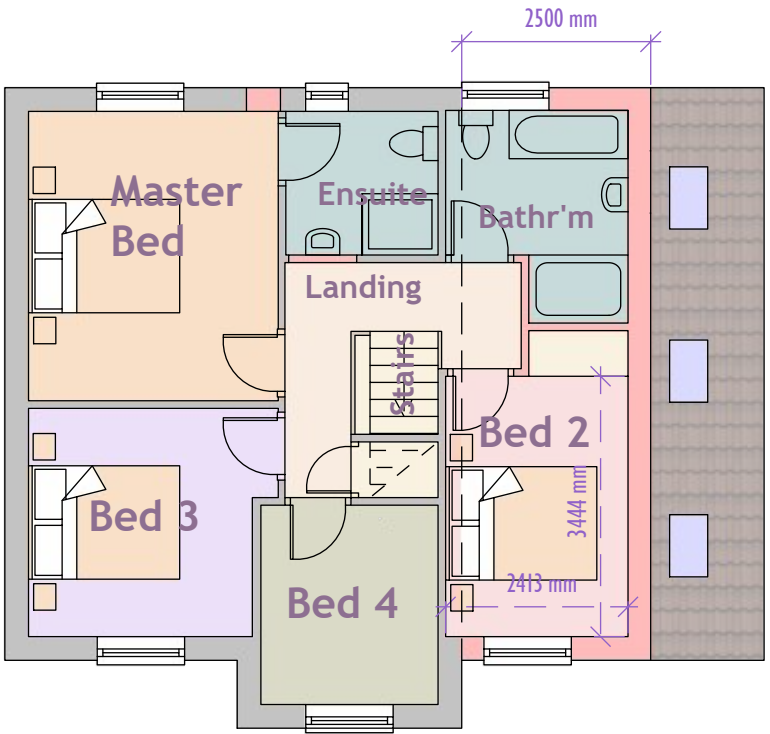 

First Floor Plan 1:100

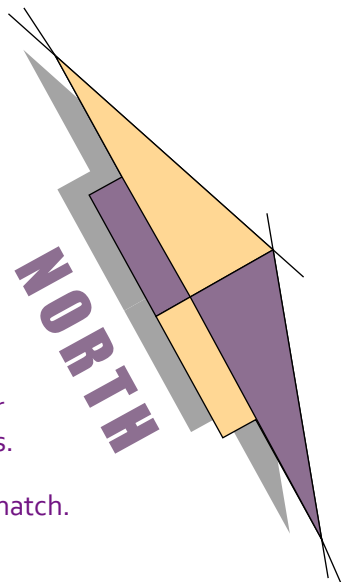

EXTENSION PLAN

ROBERT MANNING

ARCHITECTURAL DESIGN

OFFICE 129, 8 THE BRIDGE, CHIPPENHAM, WILTS SN15 1EX

MOBILE: 07909228419 EMAIL: robmanning2000@hotmail.com

PROJECT: PROPOSED EXTENSION & ALTERATIONS -REMOVE GARAGE & INCREASE PARKING AREA 43 OAK ROAD, CHIPPENHAM, SN14 0XJ

DRAWING No:- 368 / RJM/2024 / 2 D JULY 2026

SCALES:- ELEVATIONS & FLOOR PLANS 1:100

ROBERT MANNING, this drawing/design is COPYRIGHT and cannot be copied or used in anyway for the above project or similar ventures, by any means without the express permission of Robert Manning. Always use written measurements in preference to scaling, if in doubt ask, report any discrepancies & always use the latest approved plans by Local Authority. Consult on any design changes to the project, so amendments can be made