




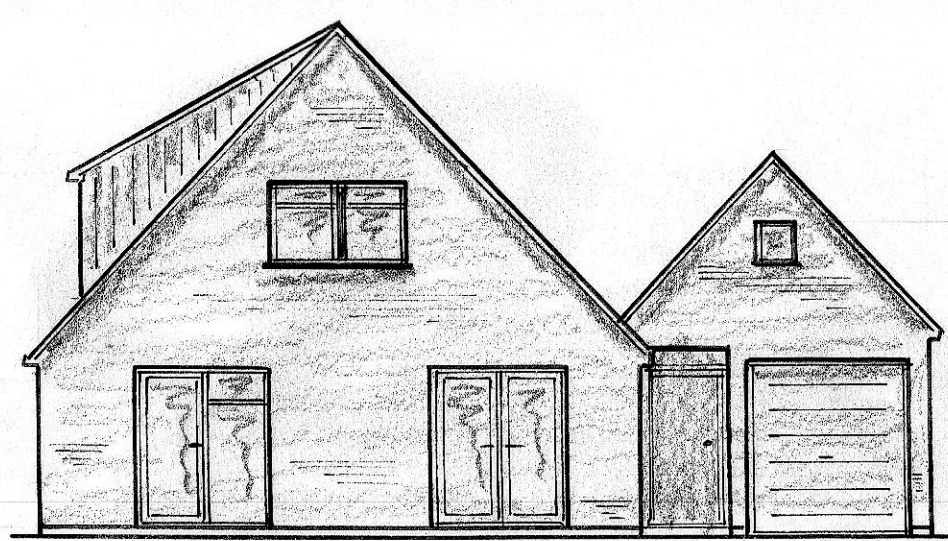


EXISTING FRONT ELEVATION 1:100

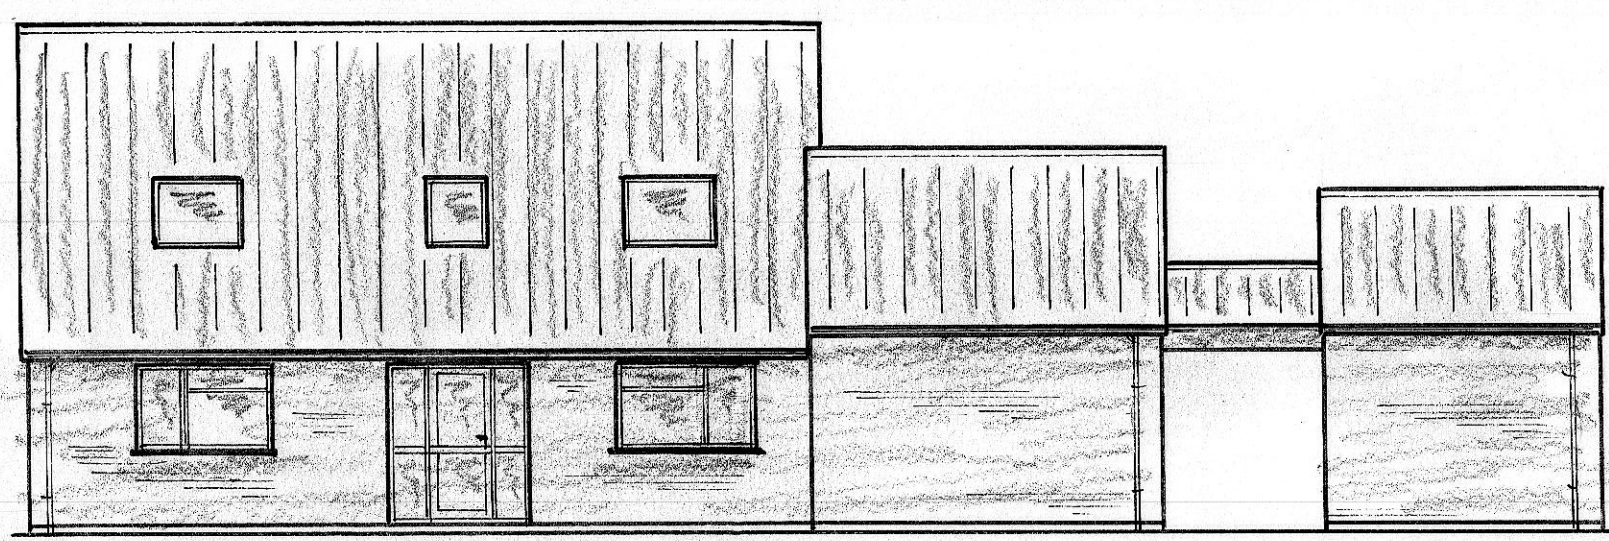


EXISTING SIDE ELEVATION

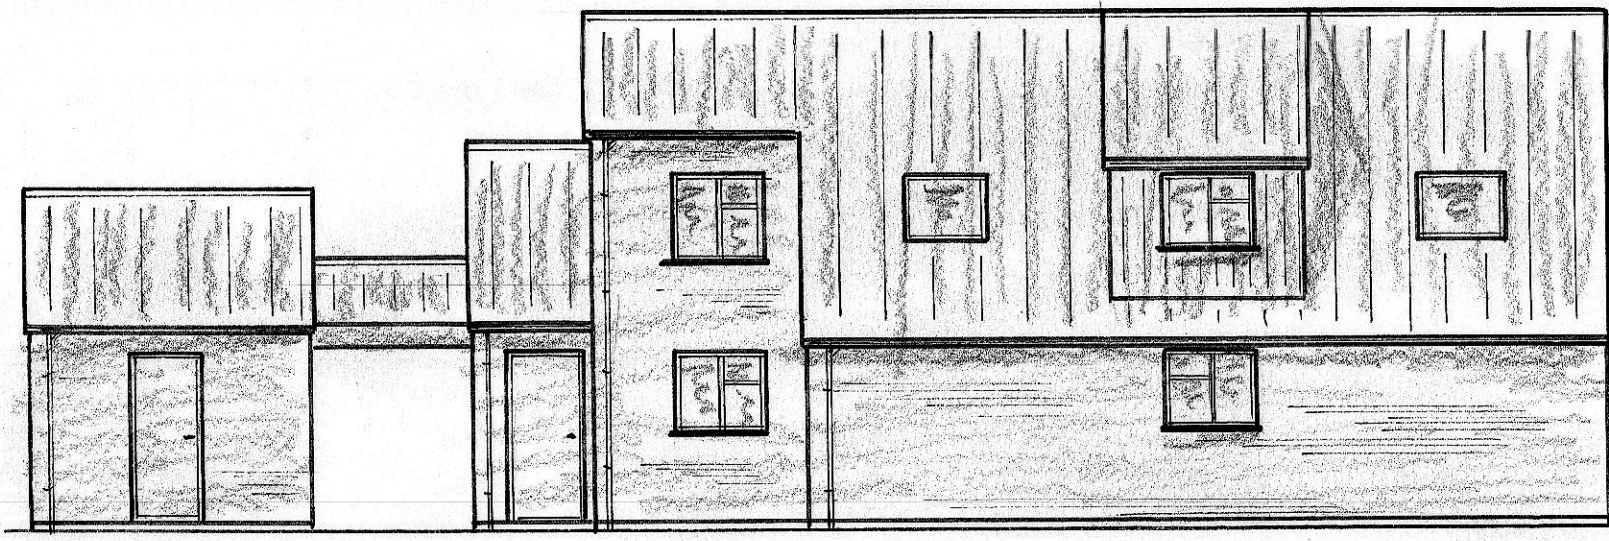


EXISTING SIDE ELEVATION

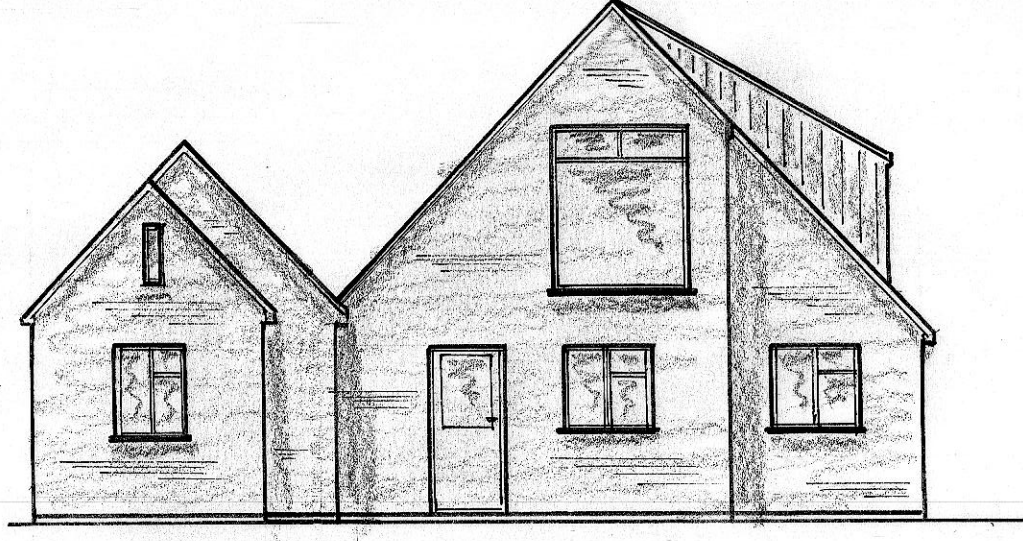


EXISTING REAR ELEVATION

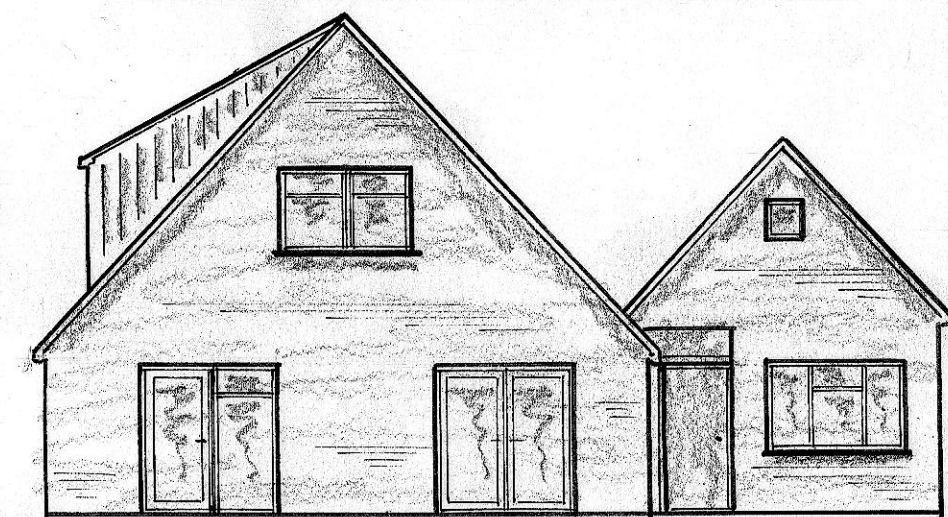

PROPOSED FRONT ELEVATION

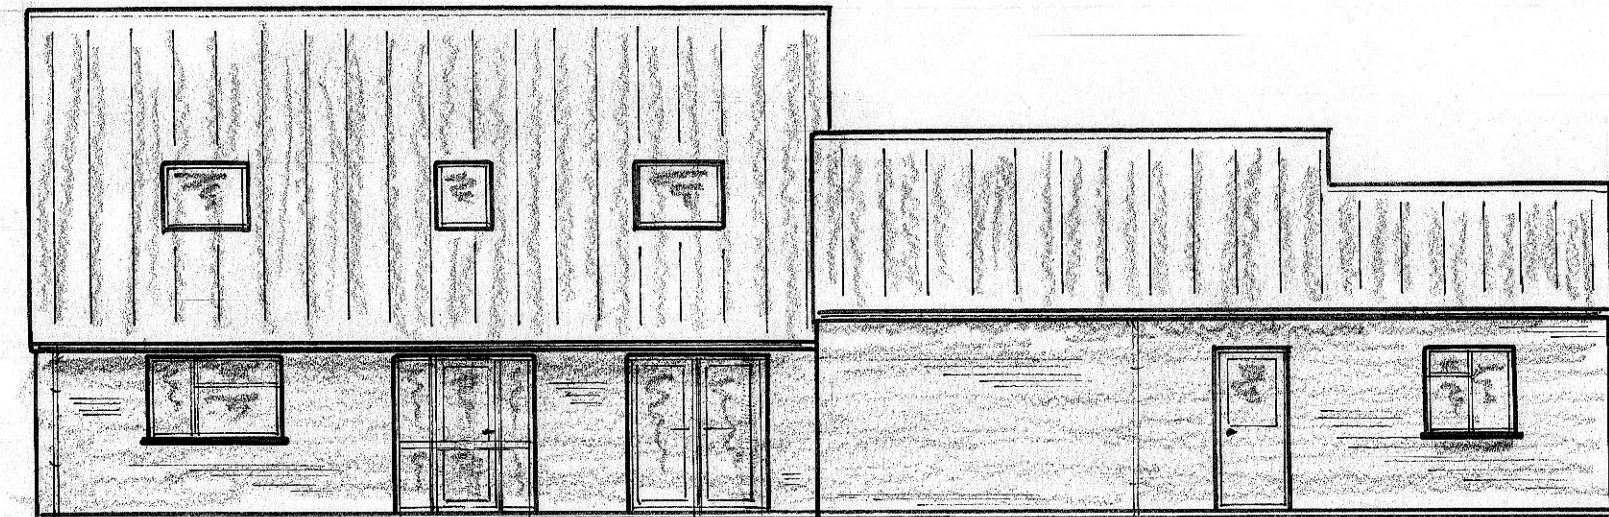


PROPOSED SIDE ELEVATION

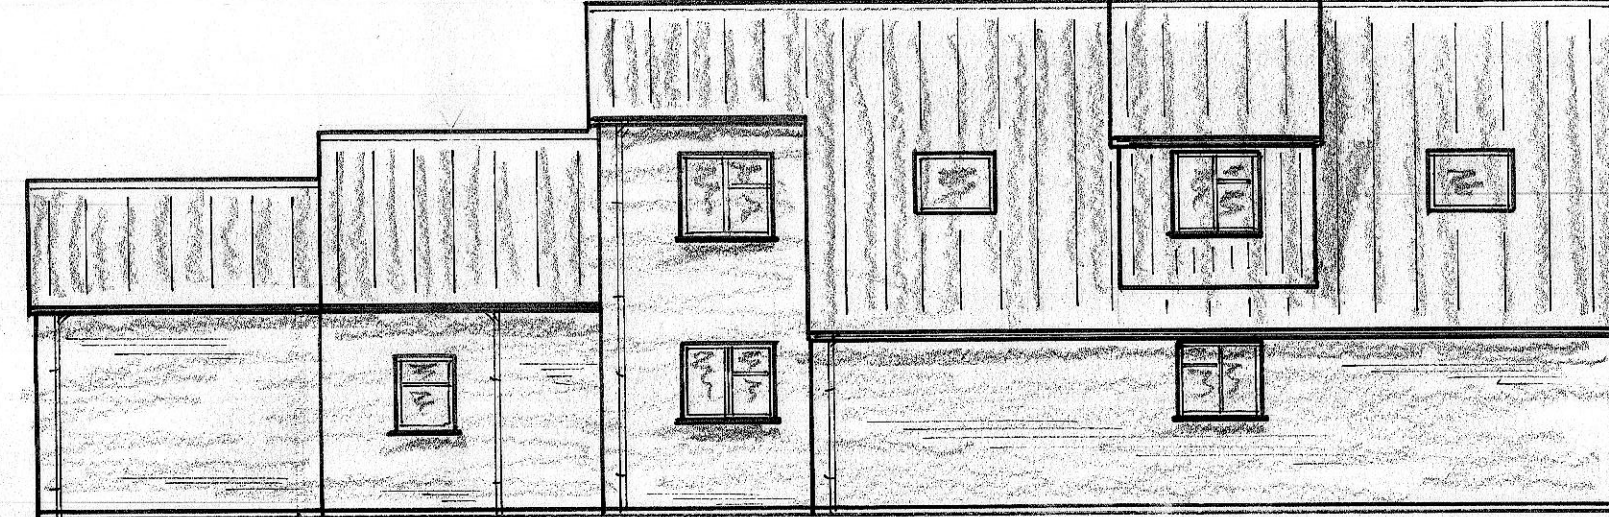


PROPOSED SIDE ELEVATION




PROPOSED REAR ELEVATION

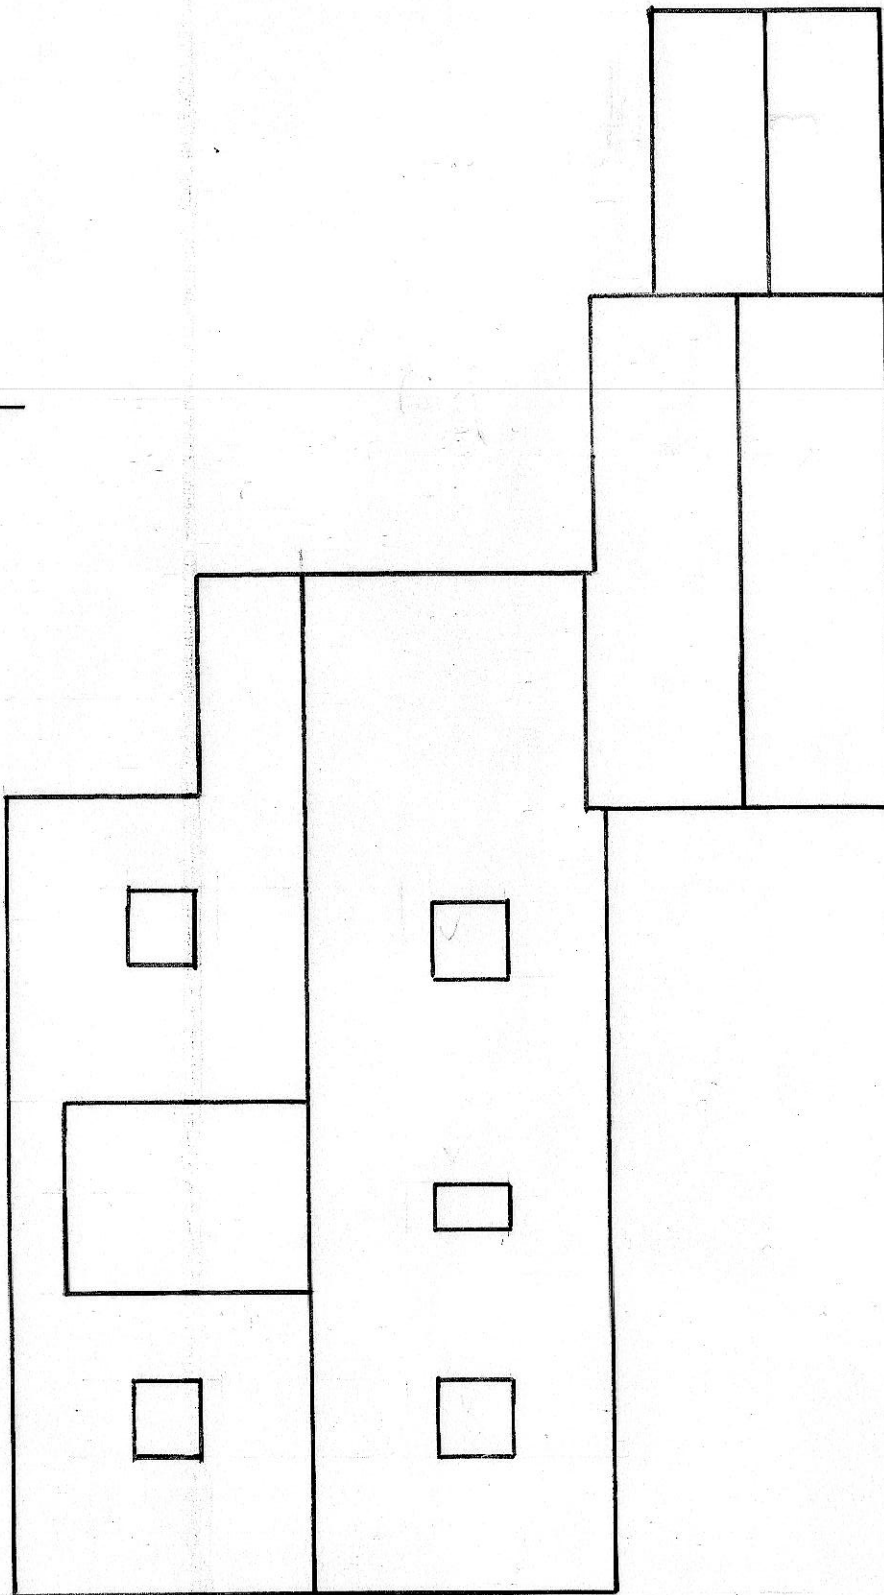


PROPOSED ROOF PLAN 1:100

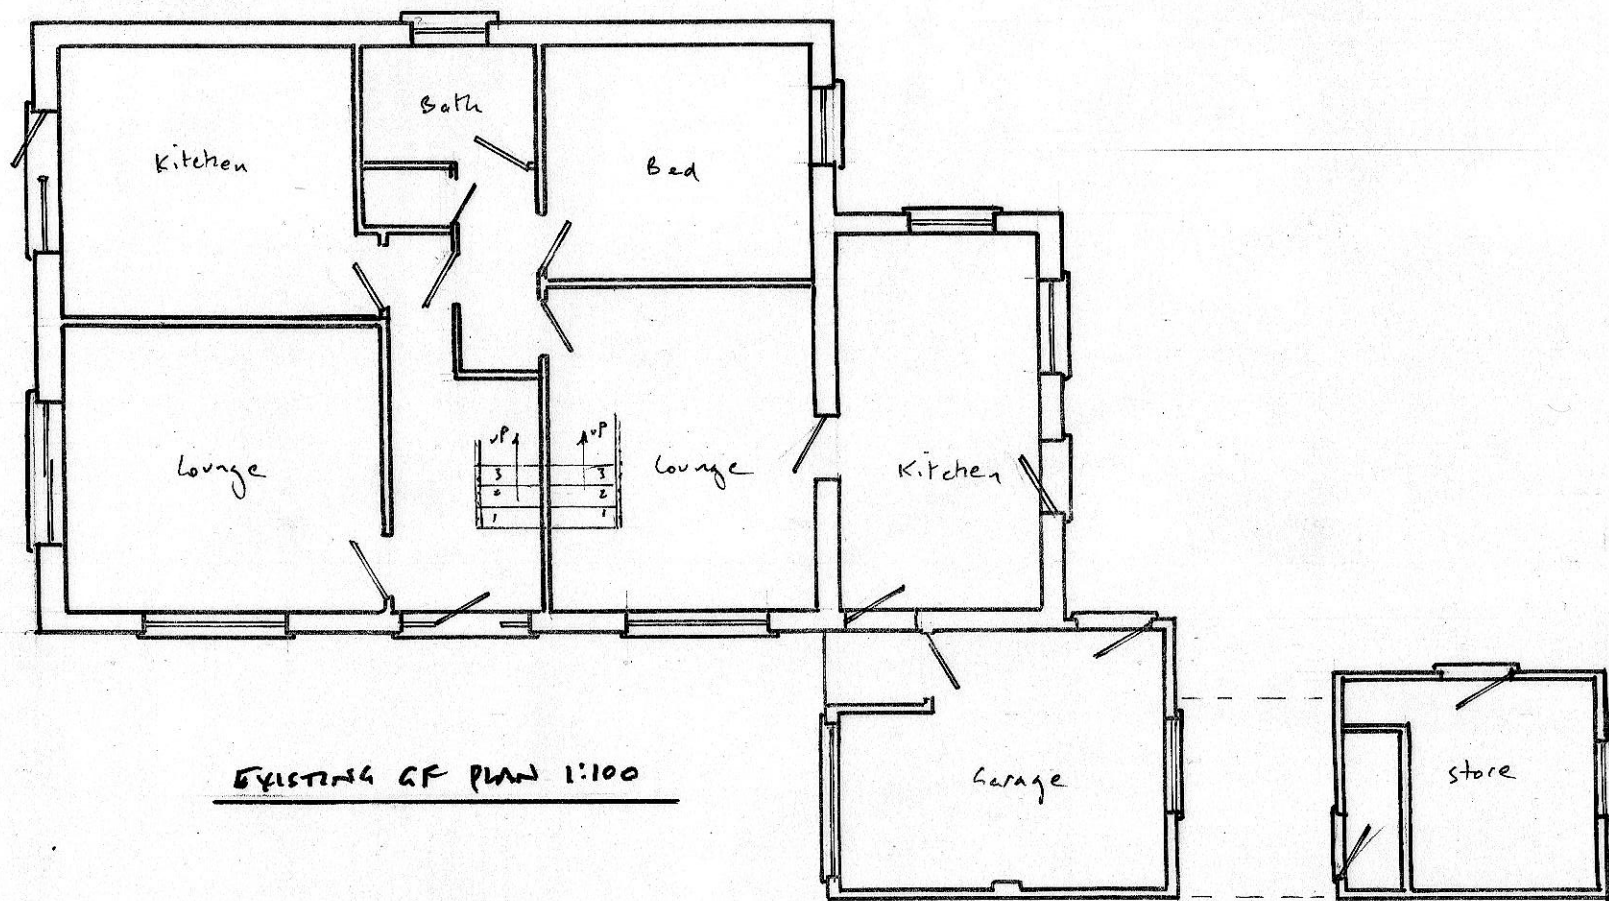


EXISTING GF PLAN 1:100

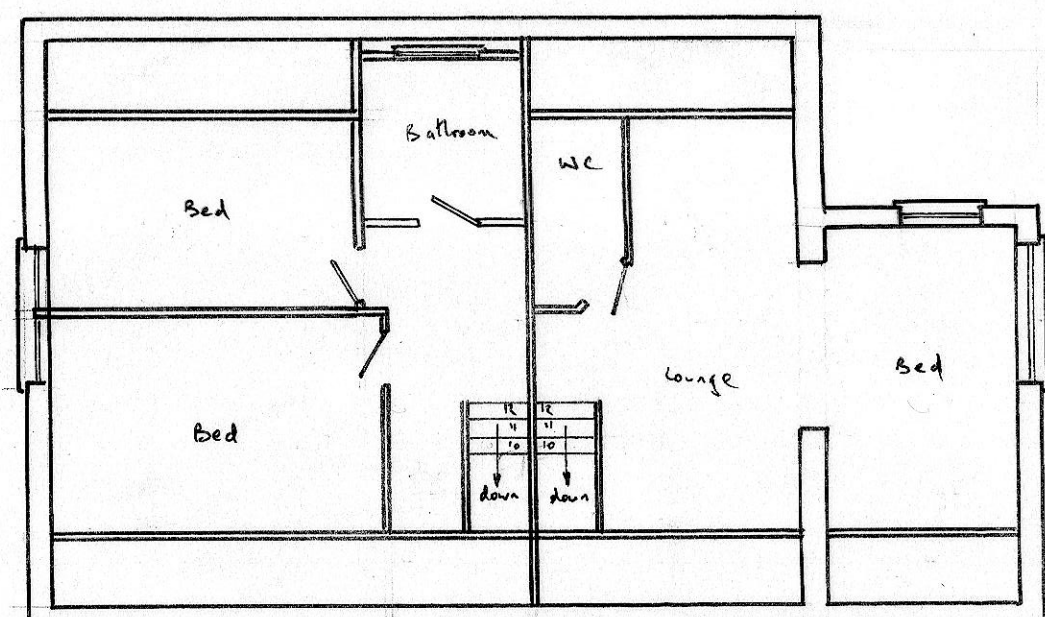


EXISTING FF PLAN

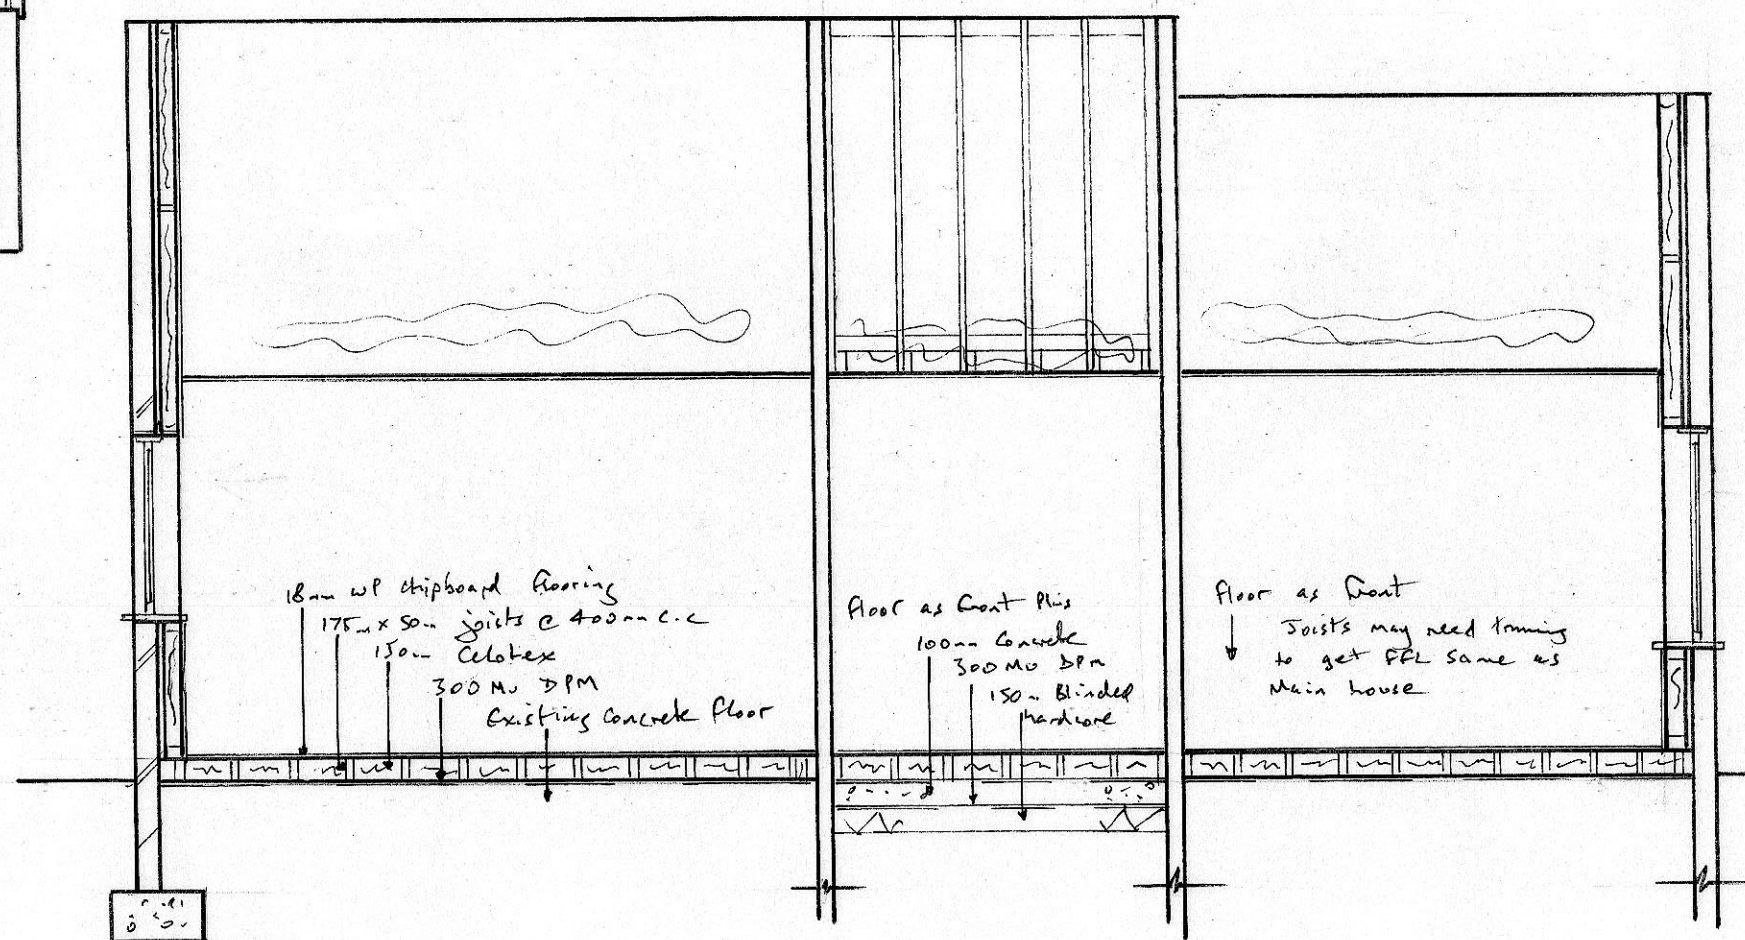


SECTION A-A 1:50

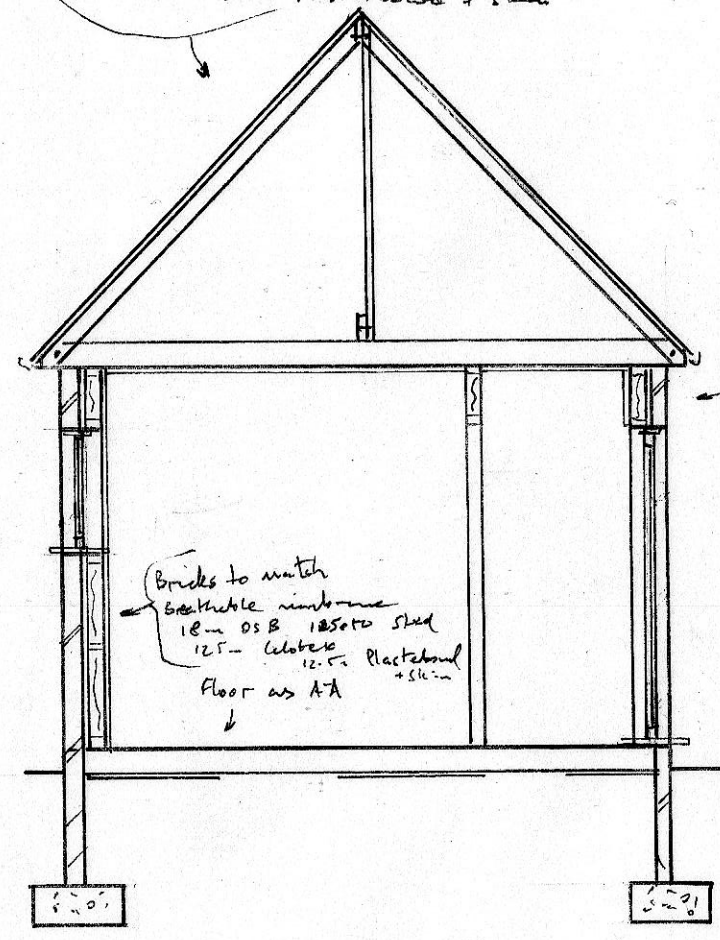

SECTION B-B 1:50

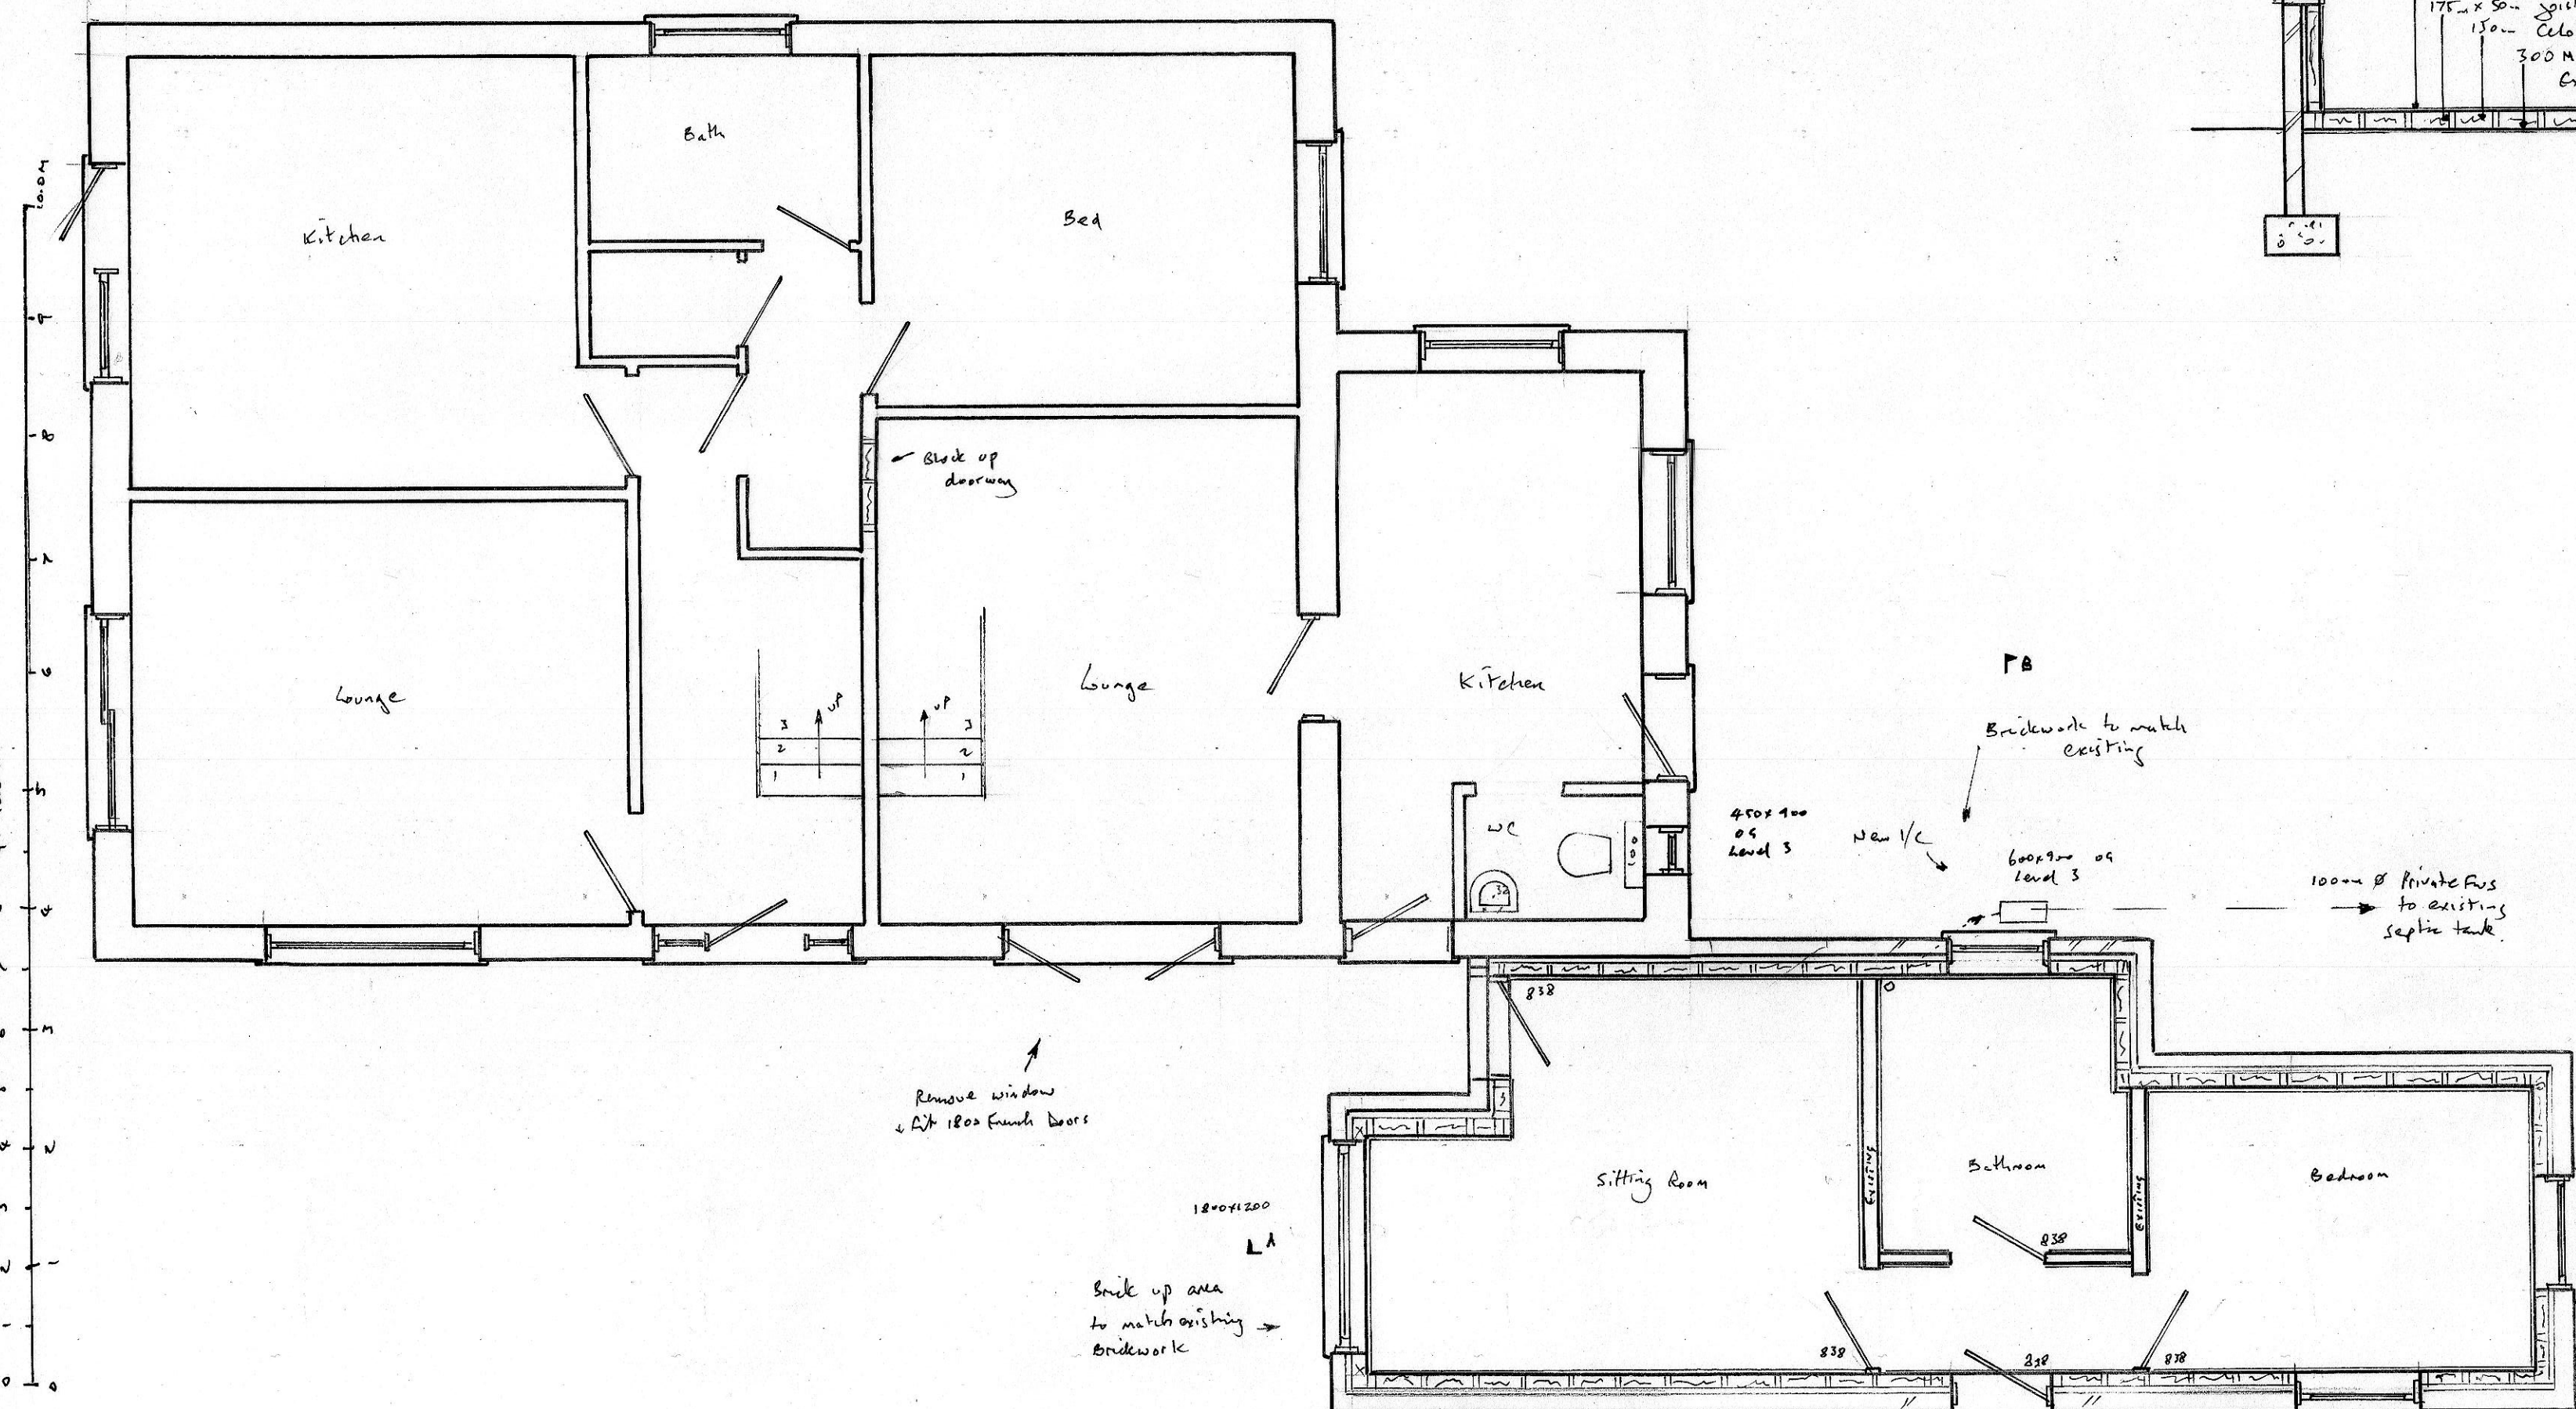

PROPOSED GF PLAN 1:50

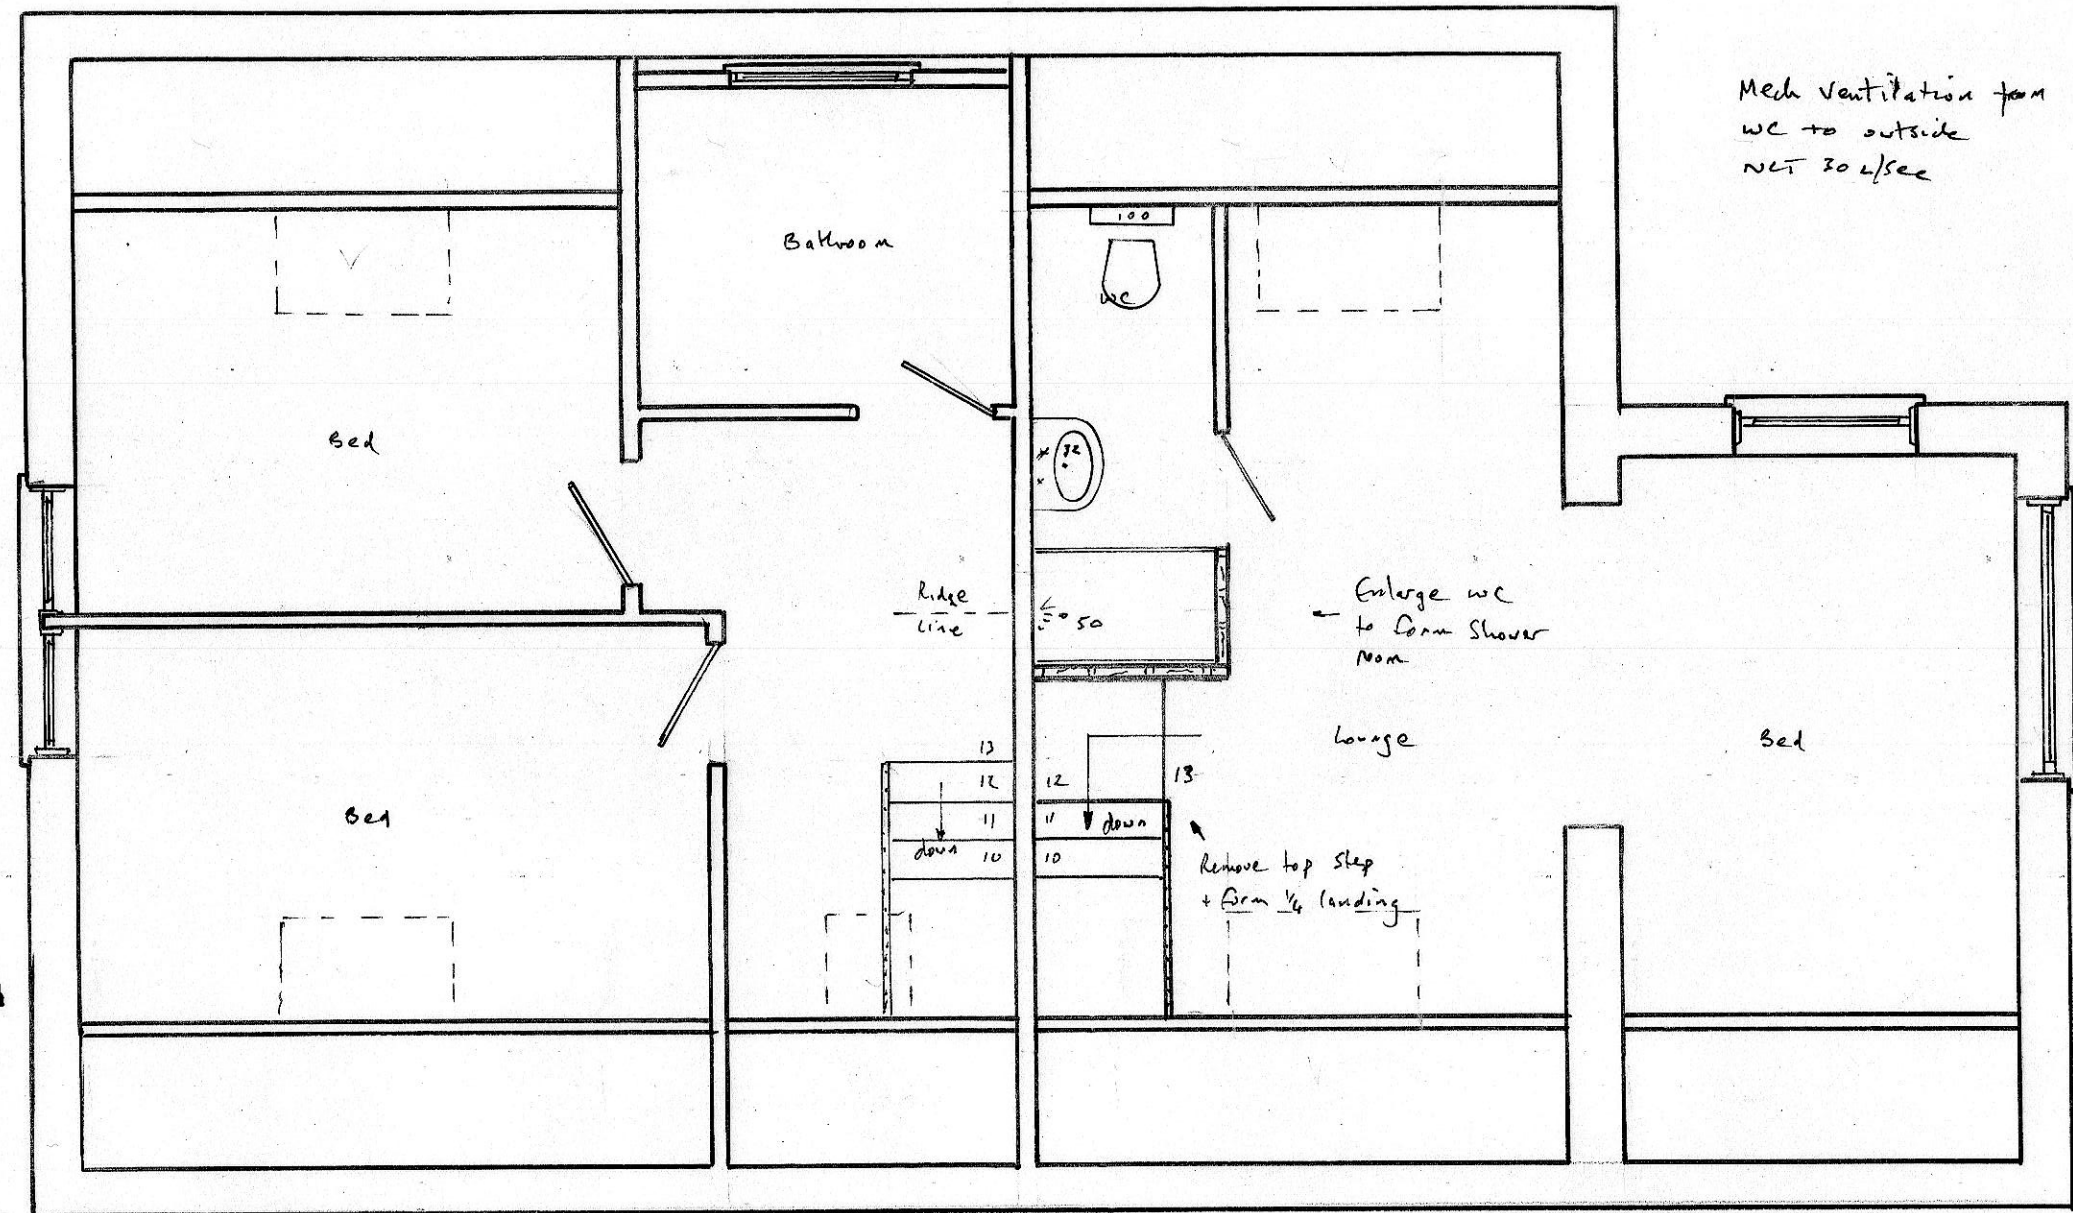

PROPOSED FF PLAN

NOTES:
All dimensions must be checked on site and not scaled from this drawing.

A	Date	Revisions

©copyright

Scale bar

0 1 2 3 4 5 6 7 8 1:100

0 1 2 3 4 1:50

For Building Regulation purposes these plans are to be read in conjunction with the written specification and structural report.

KEECH DESIGN SERVICES LTD

1 HARBOUR CLOSE SWINDON

07778 324228

ROBERT.KEECH1@OUTLOOK.COM

Job Title

Drawing Title
CONVERT EXISTING GARAGE TO ANNEX PLUS MINOR ALTERATIONS AT NO 14 MARLBOROUGH ROAD BURBASE SN8 3AU

Scale 1:50 1:100

Date FEB 2026 Drawn by *LM*

Drg No. 26/014 Rev.