


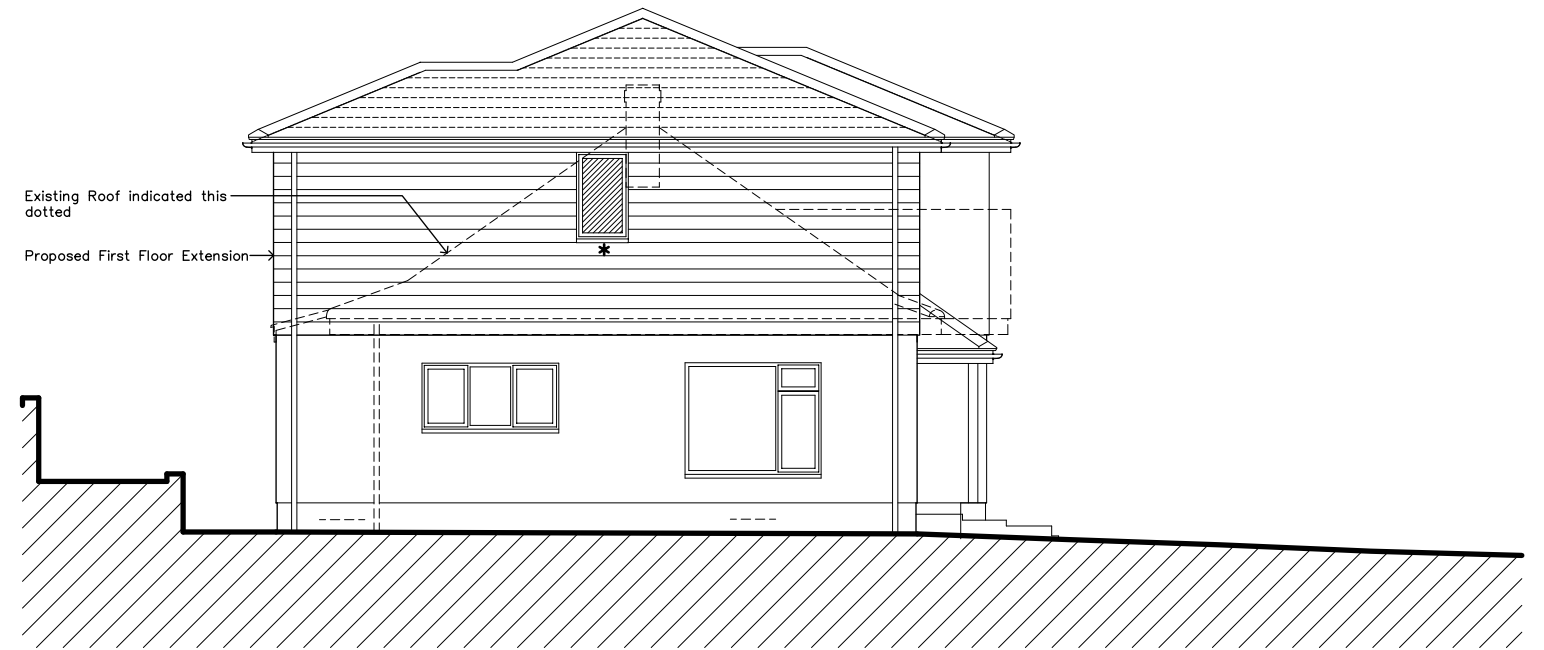


East Elevation scale 1:50 @ A1 (1:100 @ A3)



South Elevation scale 1:50 @ A1 (1:100 @ A3)



West Elevation scale 1:50 @ A1 (1:100 @ A3)

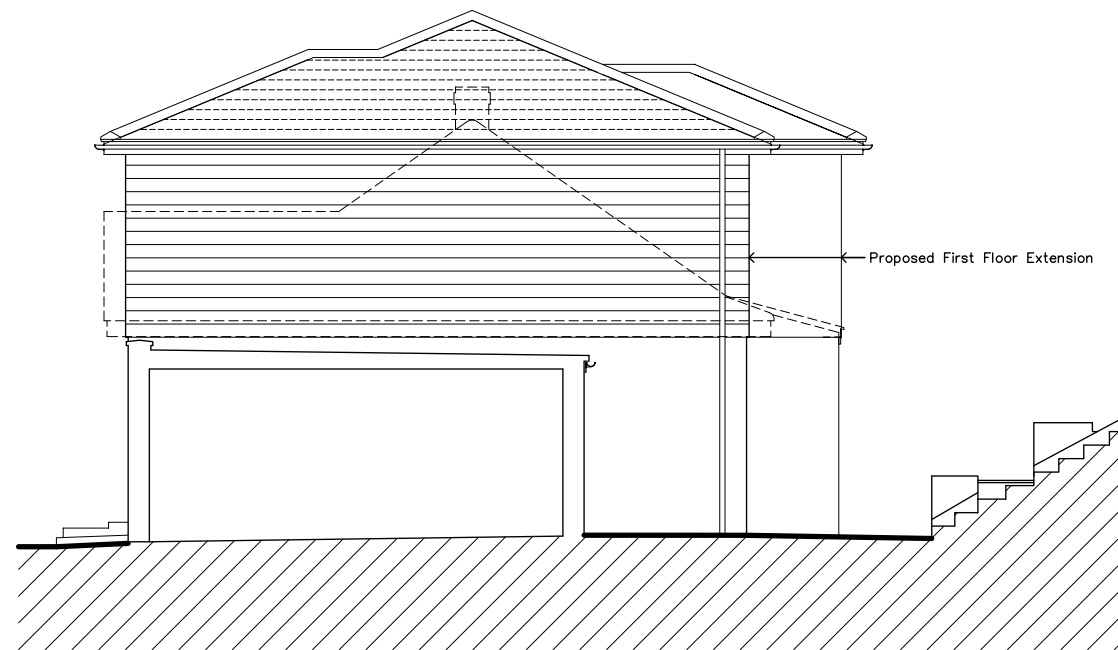


North Elevation and Section scale 1:50 @ A1 (1:100 @ A3)

Schedule of Materials

Walls	Render to match existing to Ground Floor and Slate Grey Fibre cement Horizontal Boarding to First Floor
Doors & Windows	uPVC or Aluminium Double glazed
Roof	Interlocking Concrete tiles to match existing
R W Goods	uPVC to match existing


Legend

	New door
	Walls to be removed
	New wall
	Obscure glazed

 

Proposed Elevations for Proposed Extension and Alterations to Holmbury, Coombe Bissett

Rev	Revision	Date
-----	----------	------

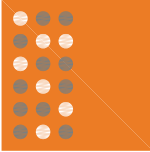

Sarum Architecture
Bespoke Architectural Design
33 Old Meadows Walk,
Salisbury, Wiltshire, SP2 8PA
Website: www.sarumarchitecture.co.uk
Email: chris@sarumarchitecture.co.uk
Tel: 01722 238399 Mob: 07979 923861

Project: Holmbury Coombe Bissett
Drawing: Proposed Elevations

Client:
Drawing Scale: 1:50 (1:100 @ A3)

Drawing Number: 26/0462/102.B