



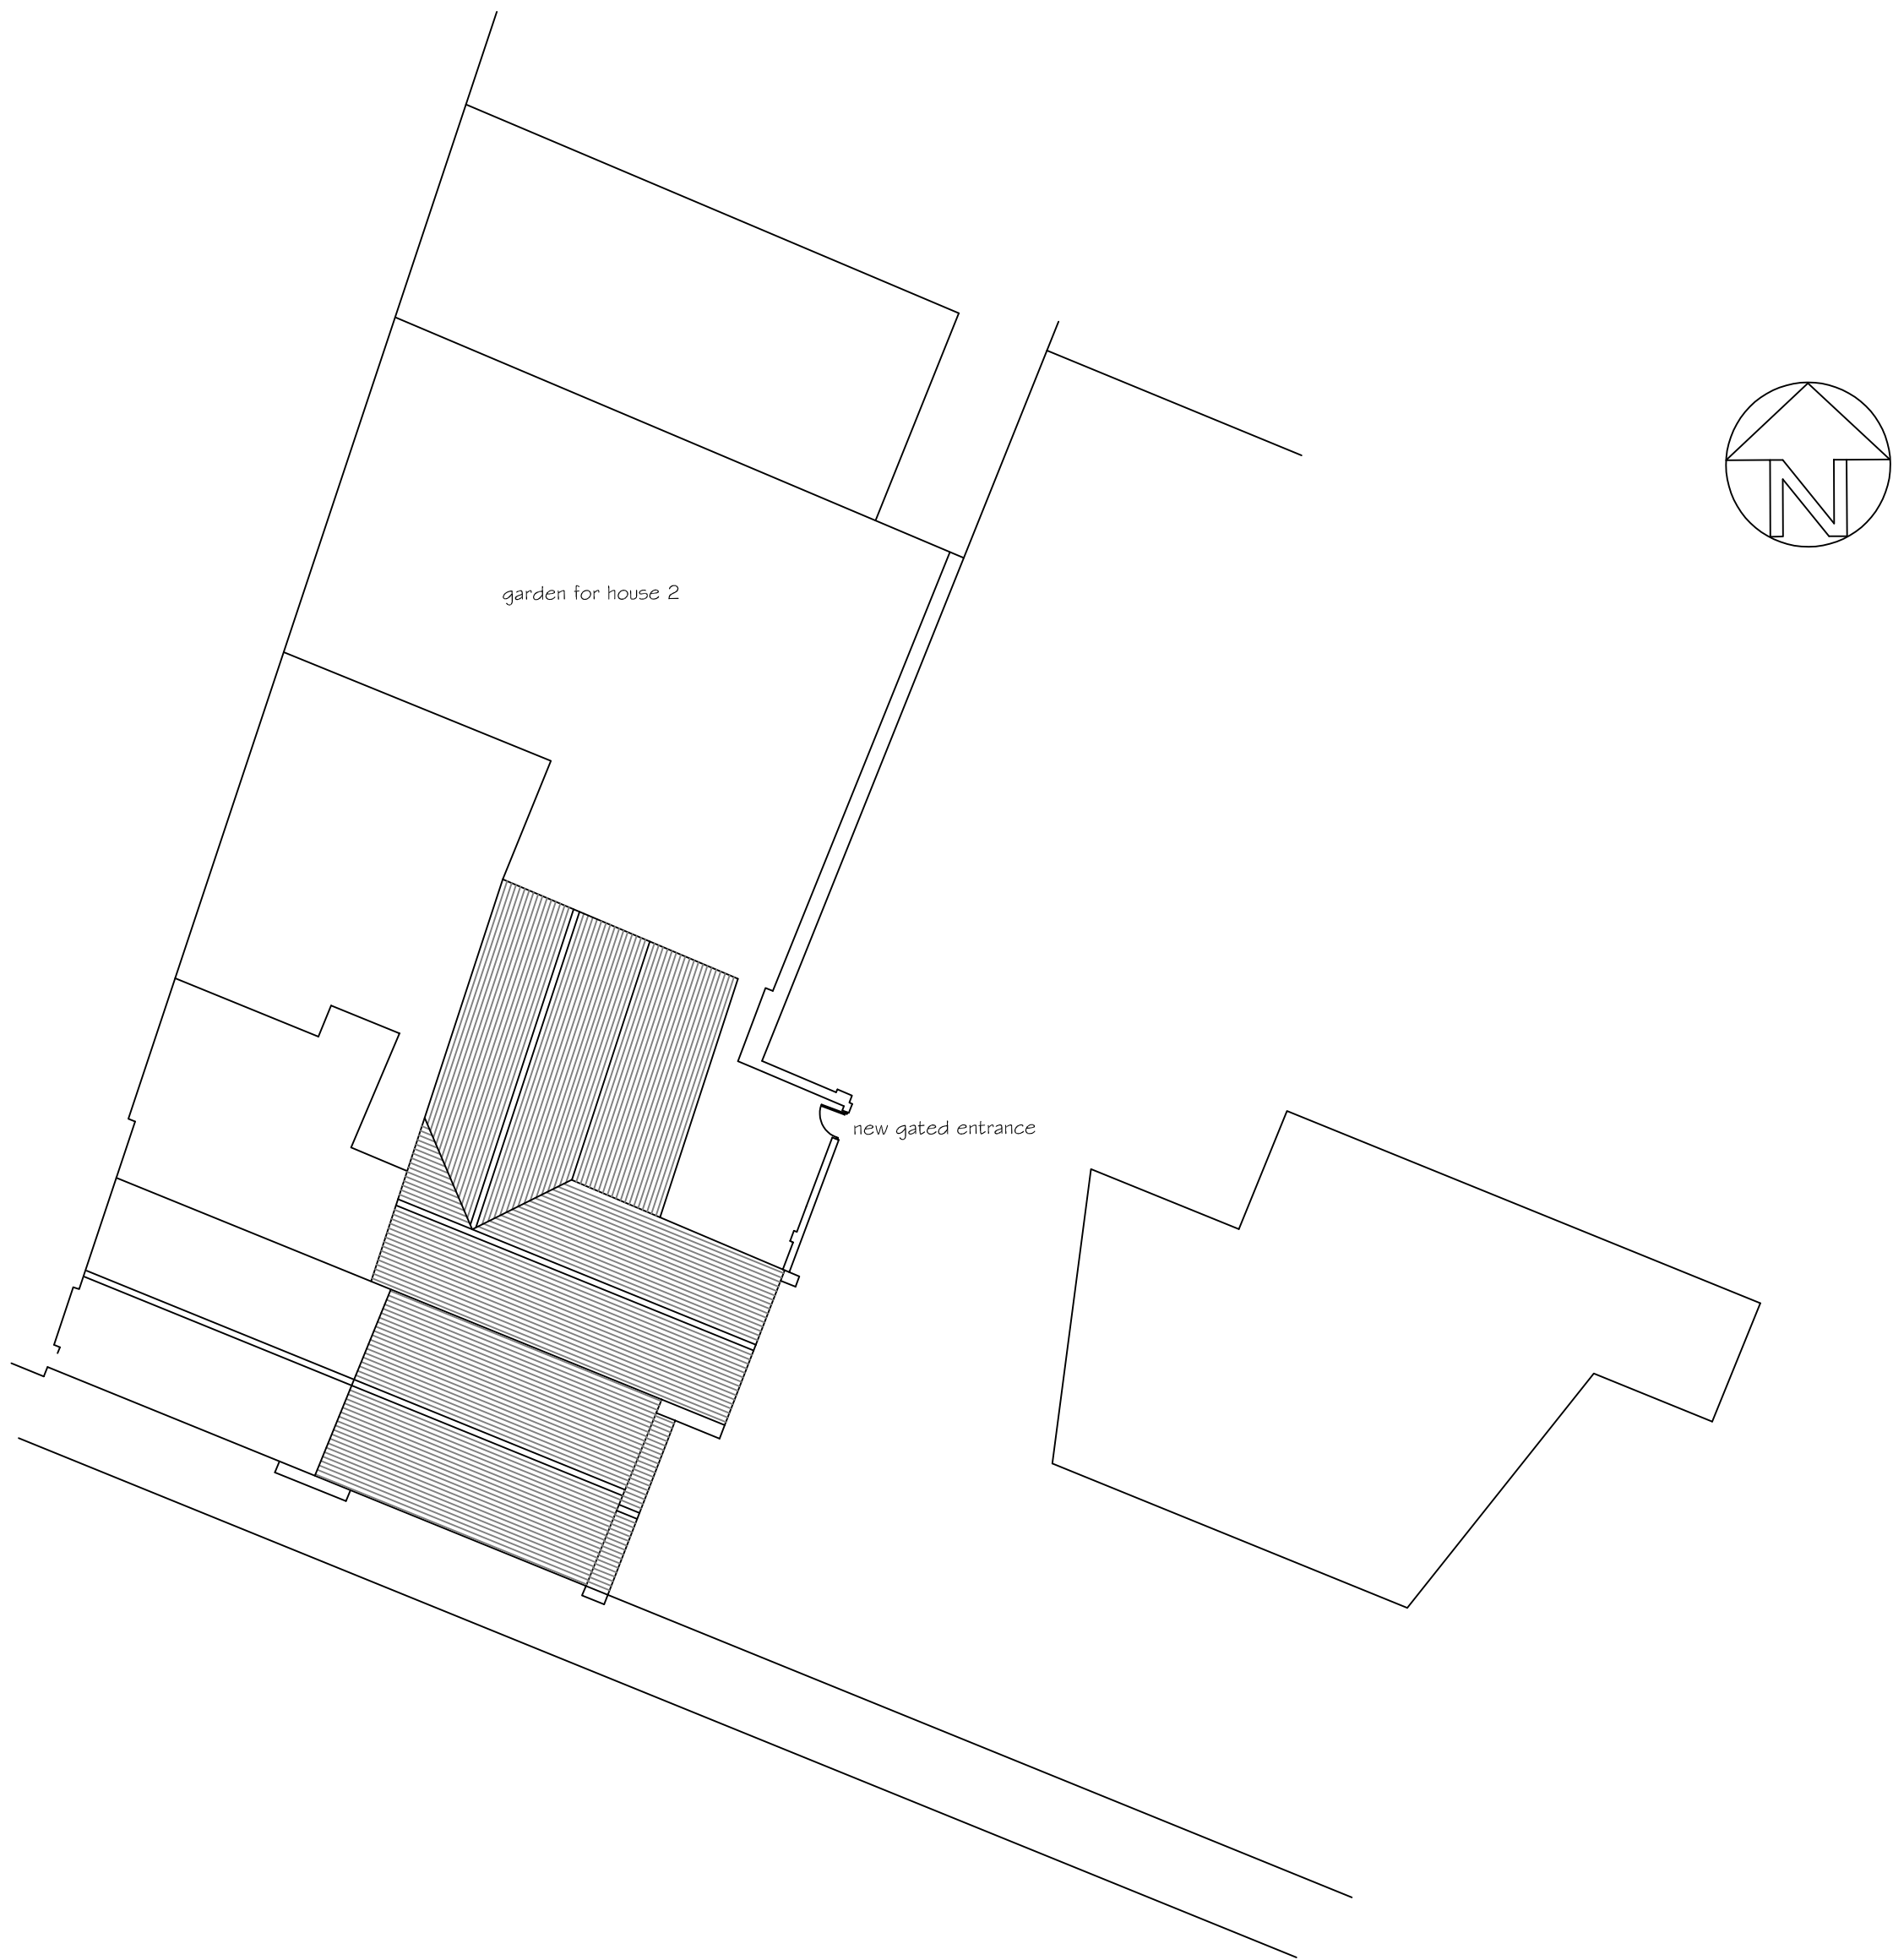

SITE PLAN 1:200

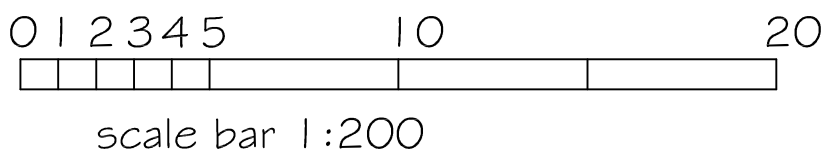

SJF PLANNING & DESIGN SERVICE 01225 782078 simonnearthebell@gmail.com		
PROPOSED	DIVISION OF HOUSE INTO TWO HOUSES	
CLIENT	MRS A FIDUCIA	
LOCATION	39A NEW PARK STREET DEVIZES SN10 1DT	
TITLE	PROPOSED BLOCK PLAN 1:200	
DRG NO	ISSUE	DATE
2539-3	I	NOV 2025