


Schedule of Materials


Walls	Render to match existing to Ground Floor and Slate Grey Fibre cement Horizontal Boarding to First Floor
Doors & Windows	uPVC or Aluminium Double glazed
Roof	Interlocking Concrete tiles to match existing
R W Goods	uPVC to match existing

Legend

	New door
	Walls to be removed
	New wall
	Obscure glazed

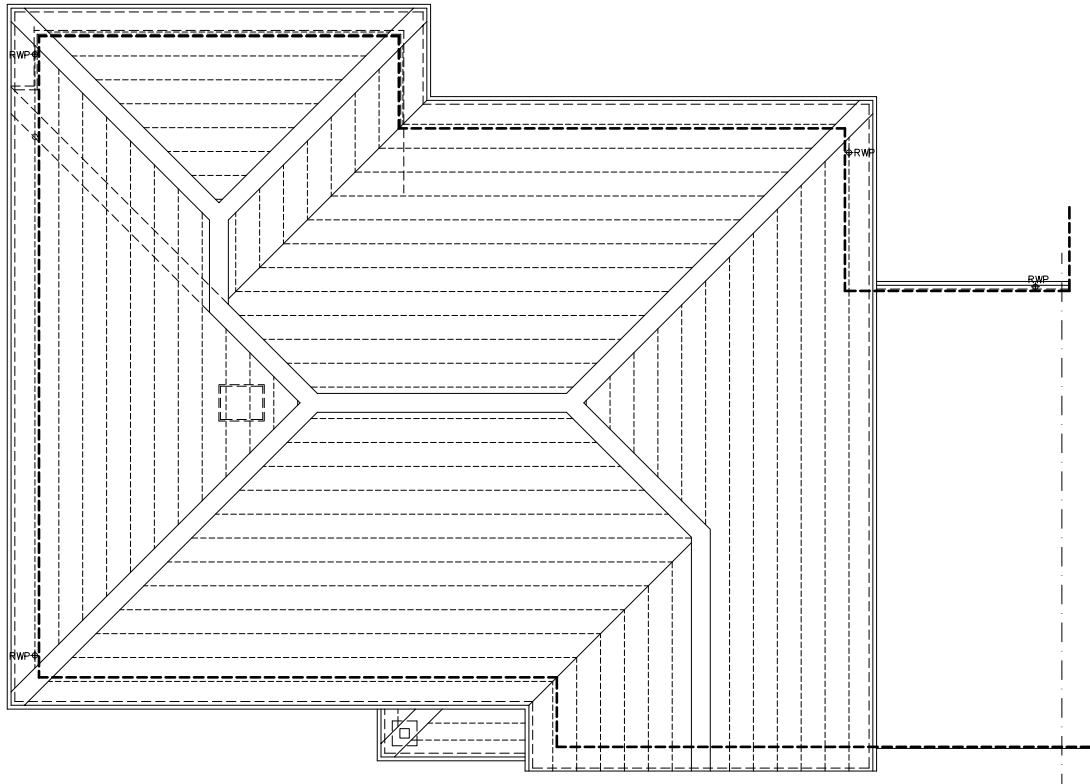


Proposed Roof Plan scale 1:50 @ A1 (1:100 @ A3)

 

Proposed Roof Plan for
Proposed Extension and Alterations to

Holmbury, Coombe Bissett

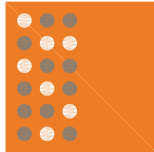Rev	Revision	Date
 Sarum Architecture Bespoke Architectural Design 33 Old Meadows Walk, Salisbury, Wiltshire, SP2 8PA Website: www.sarumarchitecture.co.uk Email: chris@sarumarchitecture.co.uk Tel: 01722 238399 Mob: 07979 923861		
Project:		Holmbury Coombe Bissett
Drawing:		Proposed Roof Plan
Client:		
Drawing Scale:		1:50 (1:100 @ A3)
Drawing Number:		26/0462/103.B