



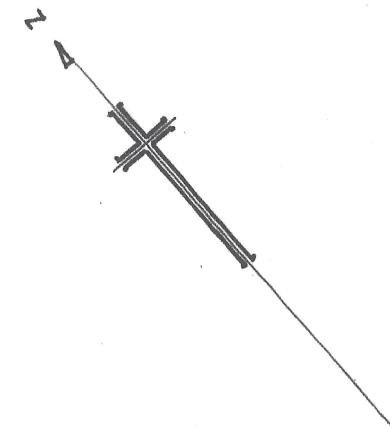

SITE PLAN

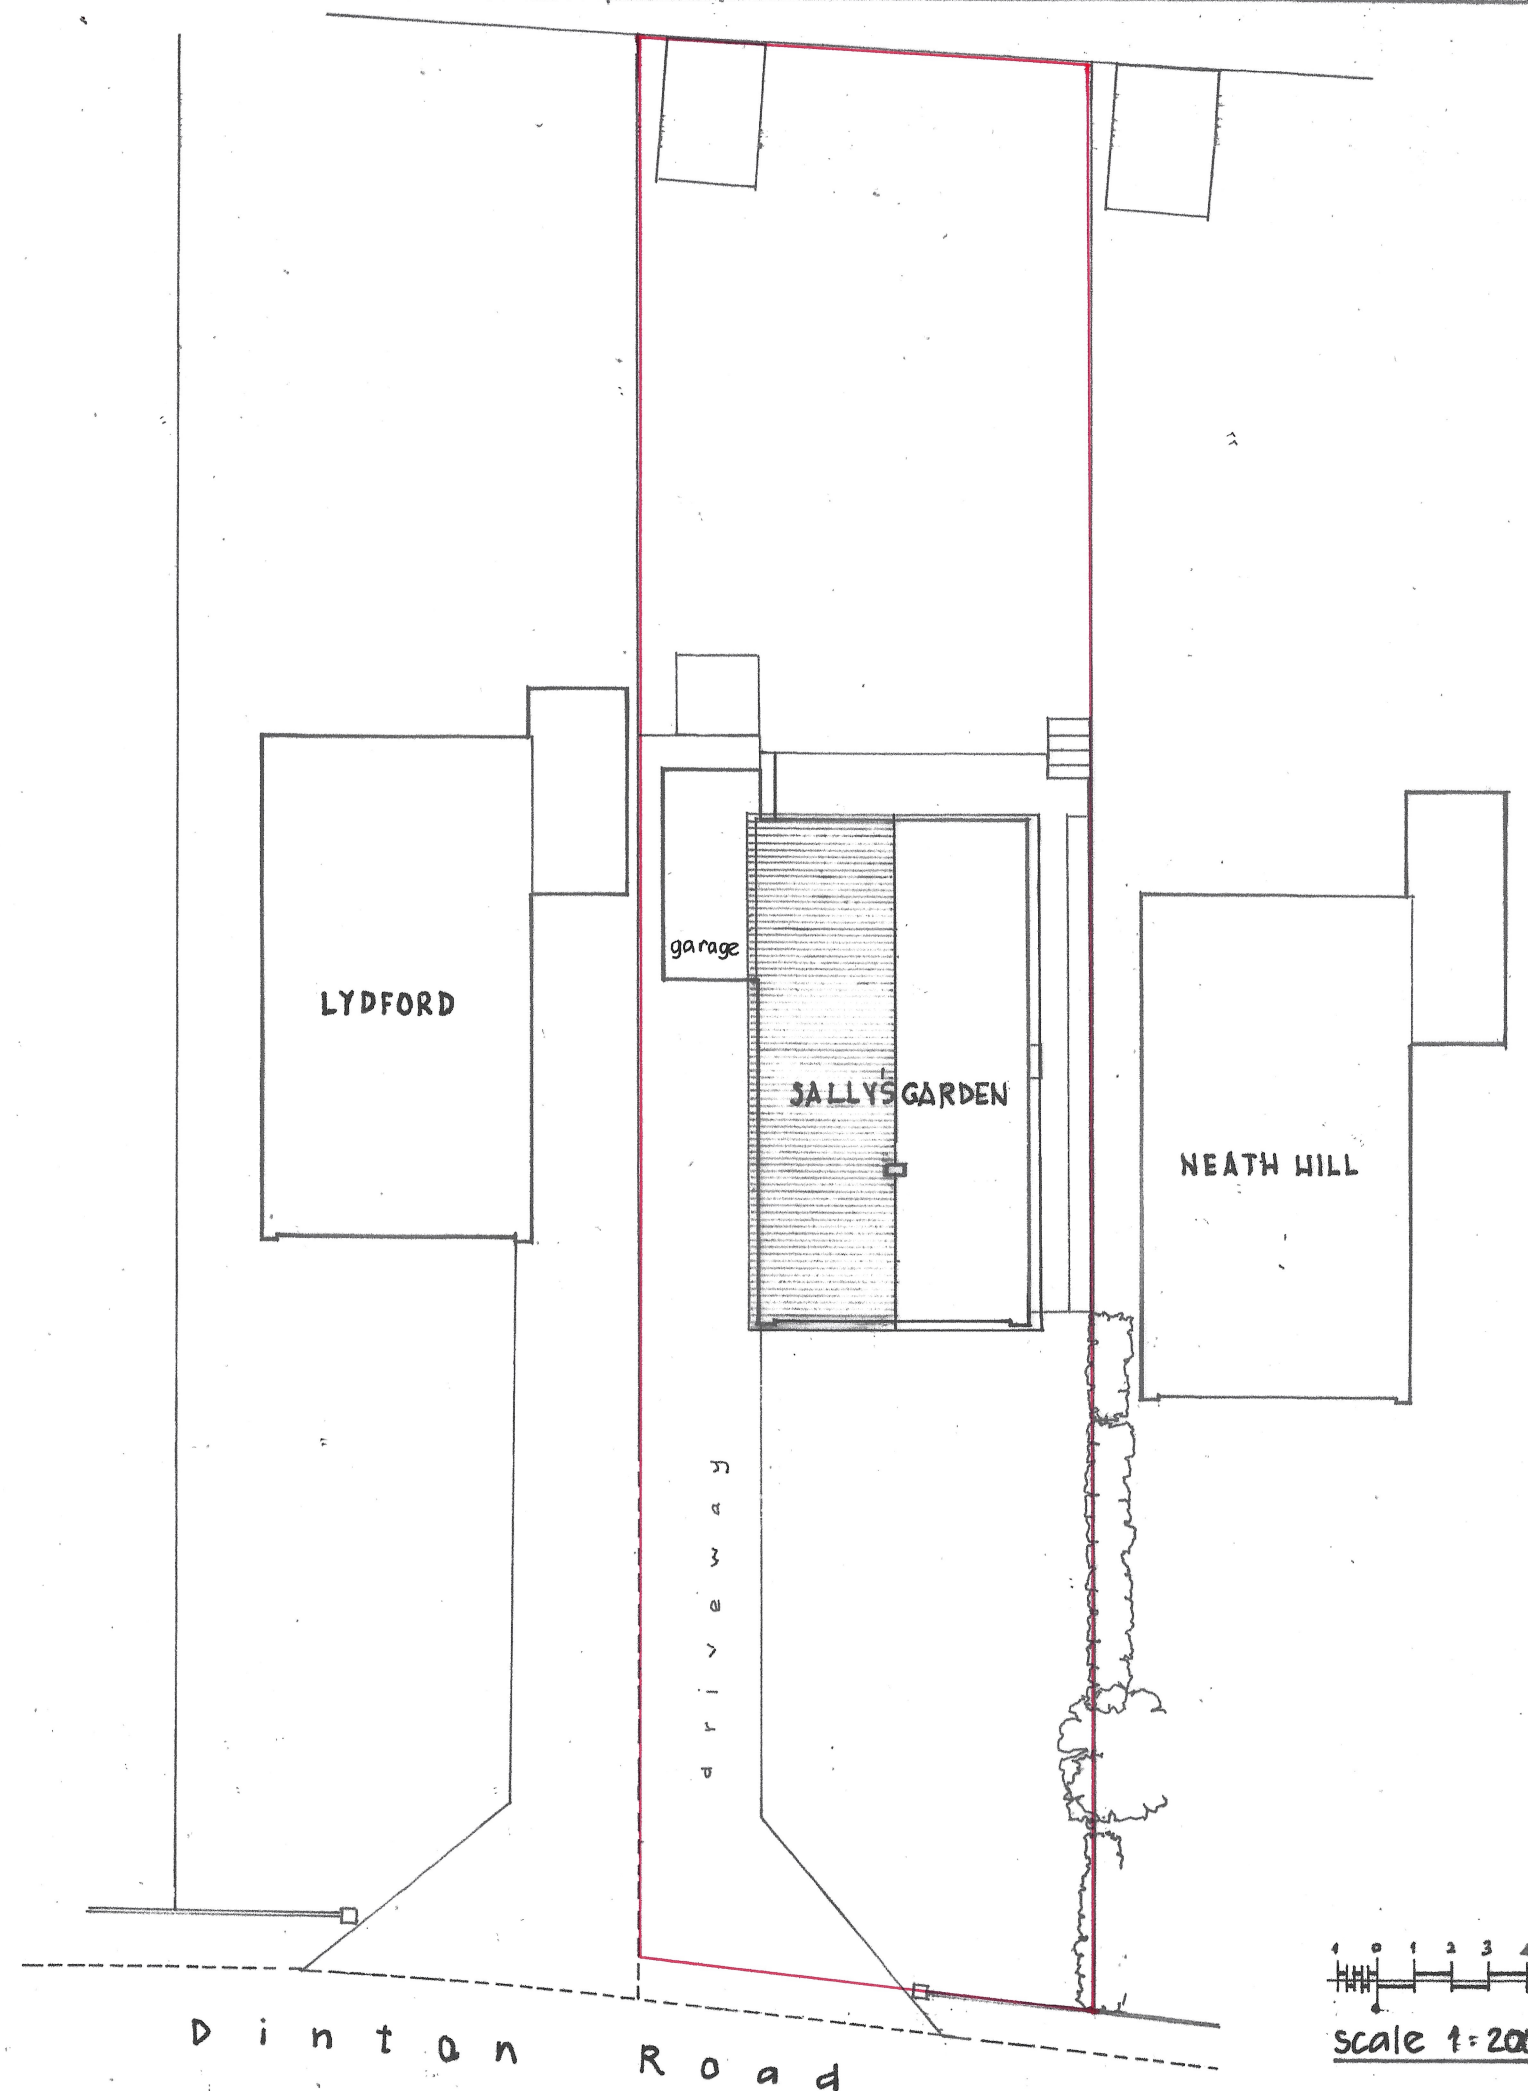

1 0 1 2 3 4 5 6 7 8 9 10 m
scale 1:200 (at size A3)

RevA - 'Existing' added - 2 Jul 26

© copyright

GRAHAM C DYE

44 THE OAKS
QUAKERS YARD
TRESHARRIS
MERTHYR TYDFIL
CF46 5HQ

Mobile: 07771 908488

e-mail: gdye4801@gmail.com

Client

MS SARAH ROBSON

Job Title

PROPOSED SINGLE STOREY
EXTENSION TO FRONT ELEVATION
TO FORM A DAY ROOM AT
SALLY'S GARDEN, DINTON ROAD,
FOYANT, WILTS.. SP3 5JW

Drawing Title

SITE PLAN
(EXISTING)

Scale

1:200 (at size A3)

Date

June 2026

Drawn by

GCD

Dwg. No.

0646/9/26

Rev.

A