



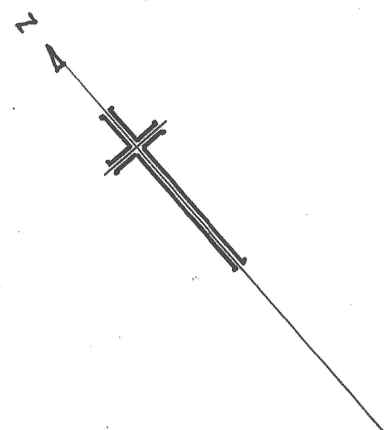

SITE PLAN

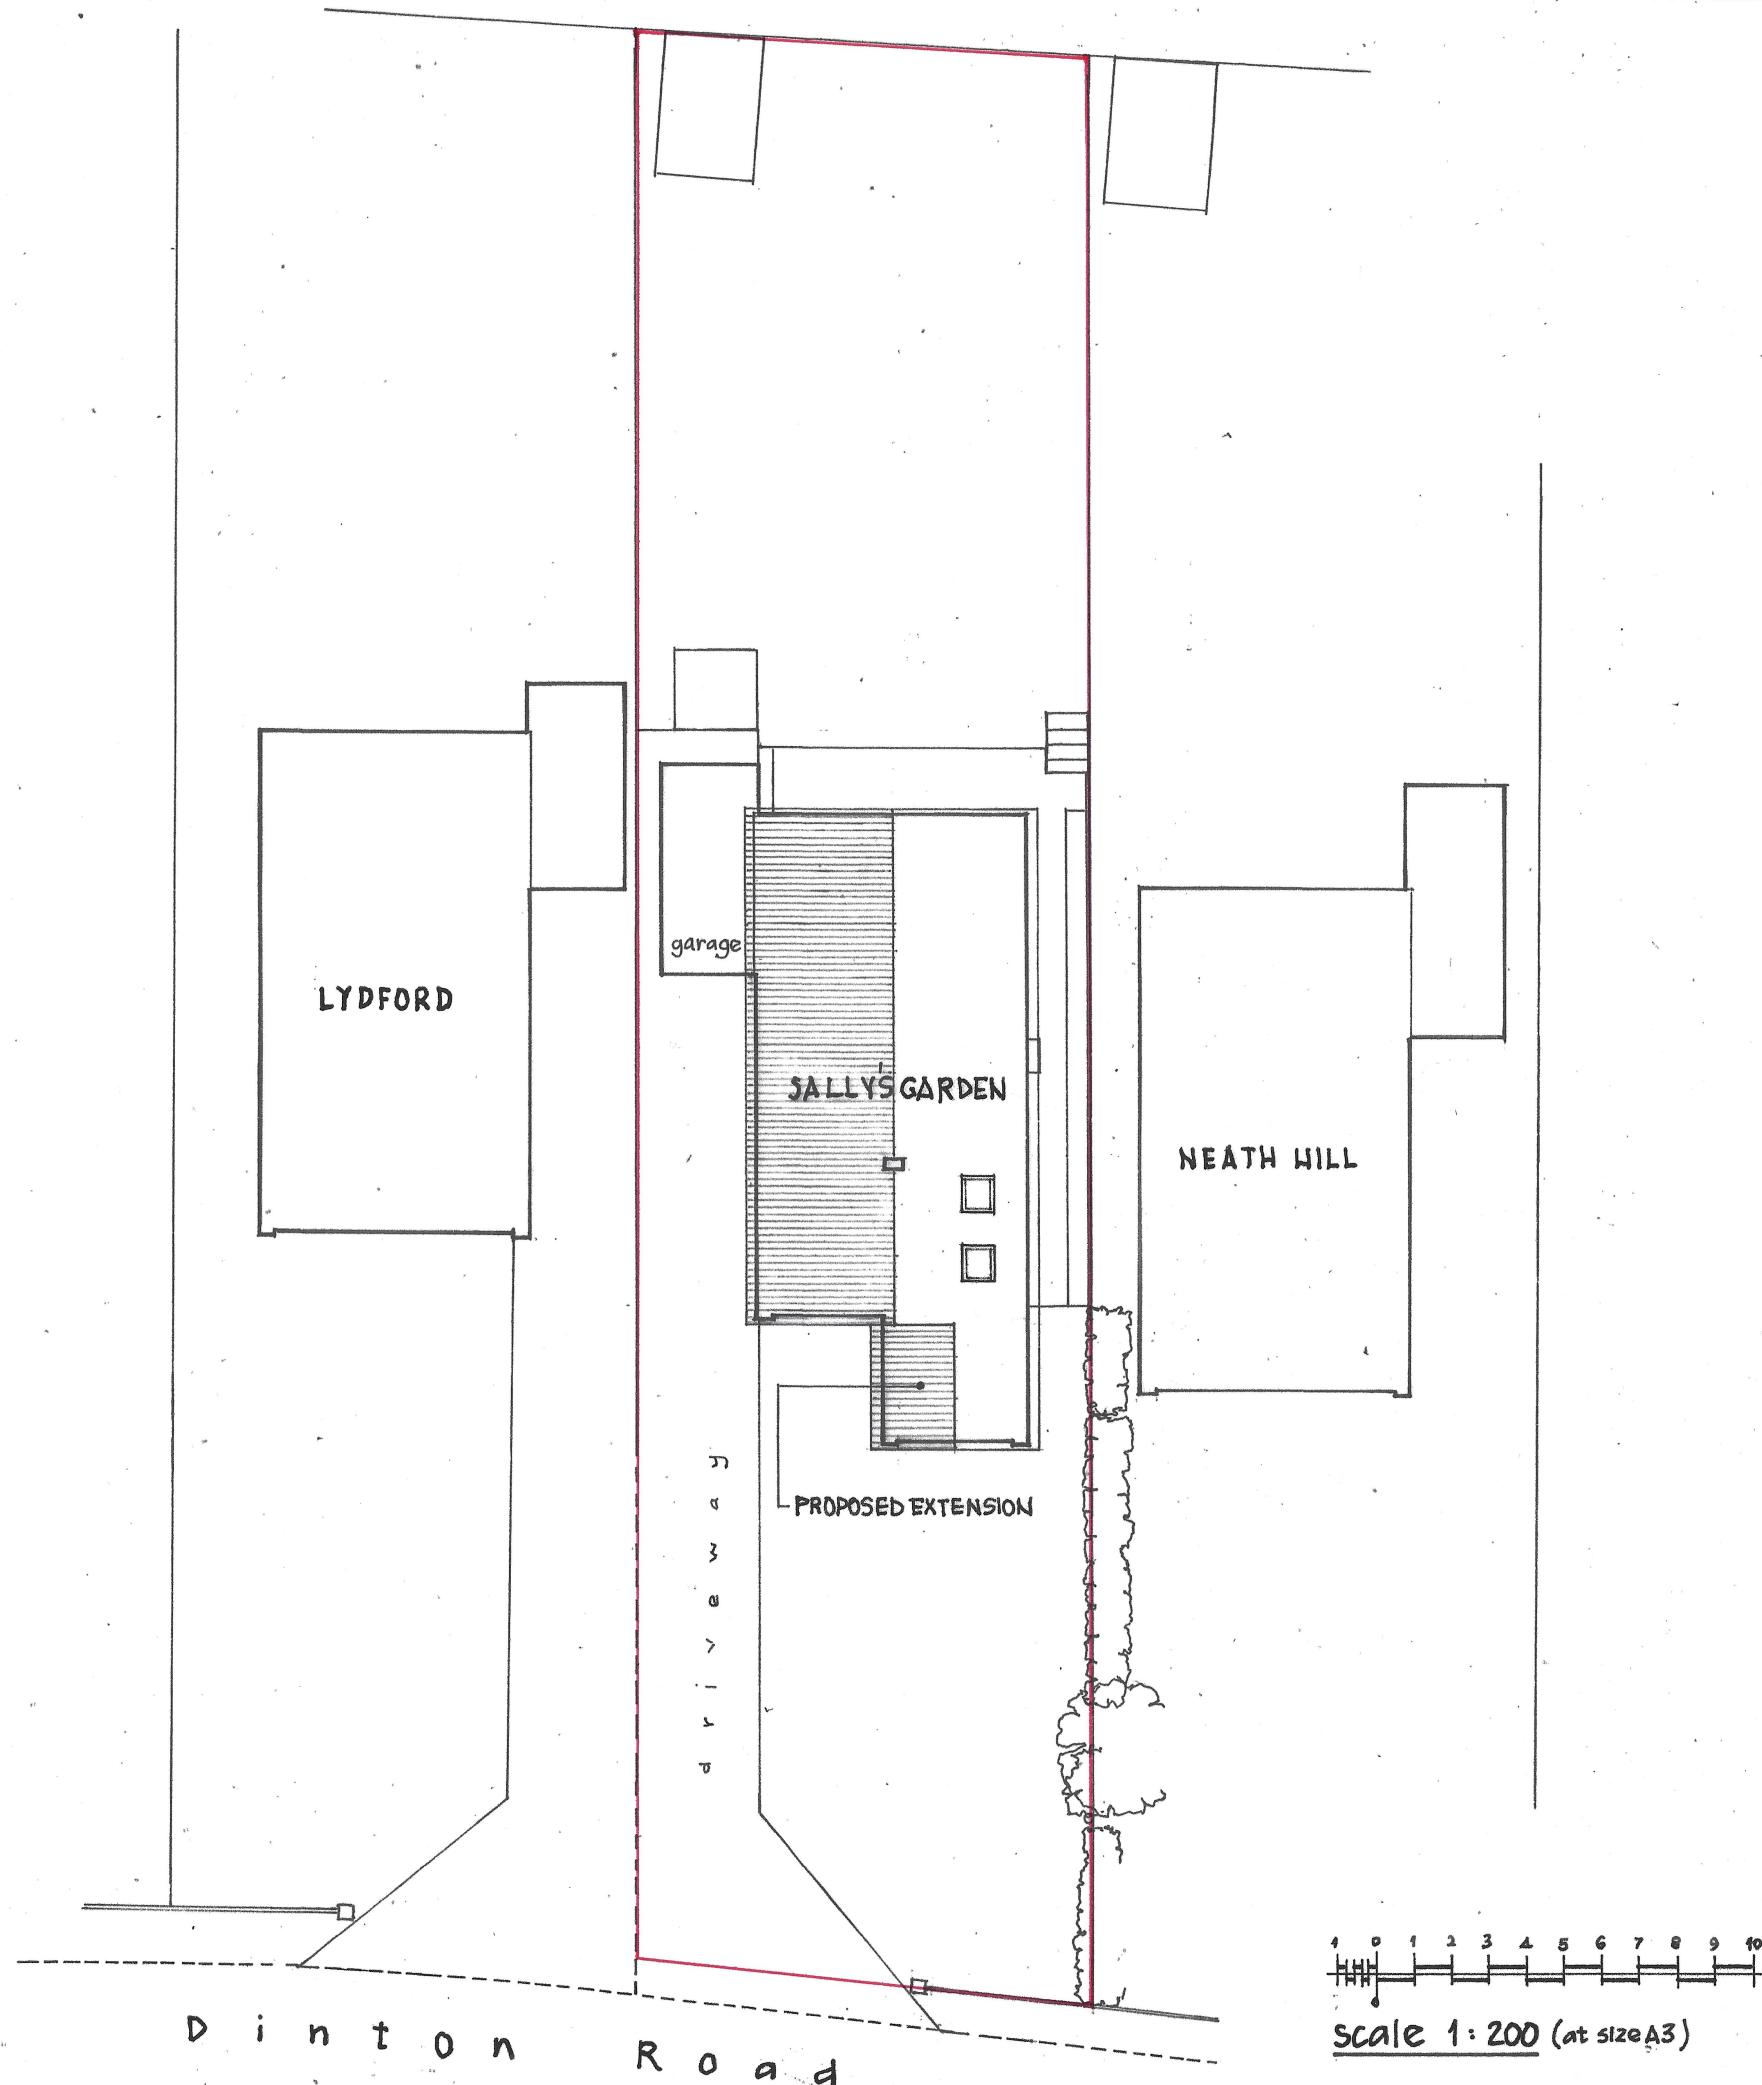

© copyright

GRAHAM C DYE

44 THE OAKS
QUAKERS YARD
Treharris
MERTHYR TYDFIL
CF46 5HQ

Mobile: 07771 908488
e-mail: gdye4801@gmail.com

Client

MS SARAH ROBSON

Job Title

PROPOSED SINGLE STOREY
EXTENSION TO FRONT ELEVATION
TO FORM A DAY ROOM AT
SALLY'S GARDEN, DINTON ROAD,
FOYANT. WILTS.. SP3 5JW

Drawing Title

SITE PLAN
(PROPOSED)

Scale

1:200 (at size A3)

Date

May 2026

Drawn by

GCD

Dwg. No.

0646/4/26

Rev.