


NOTES:
Plan is for planning application submission and
must not be used for construction

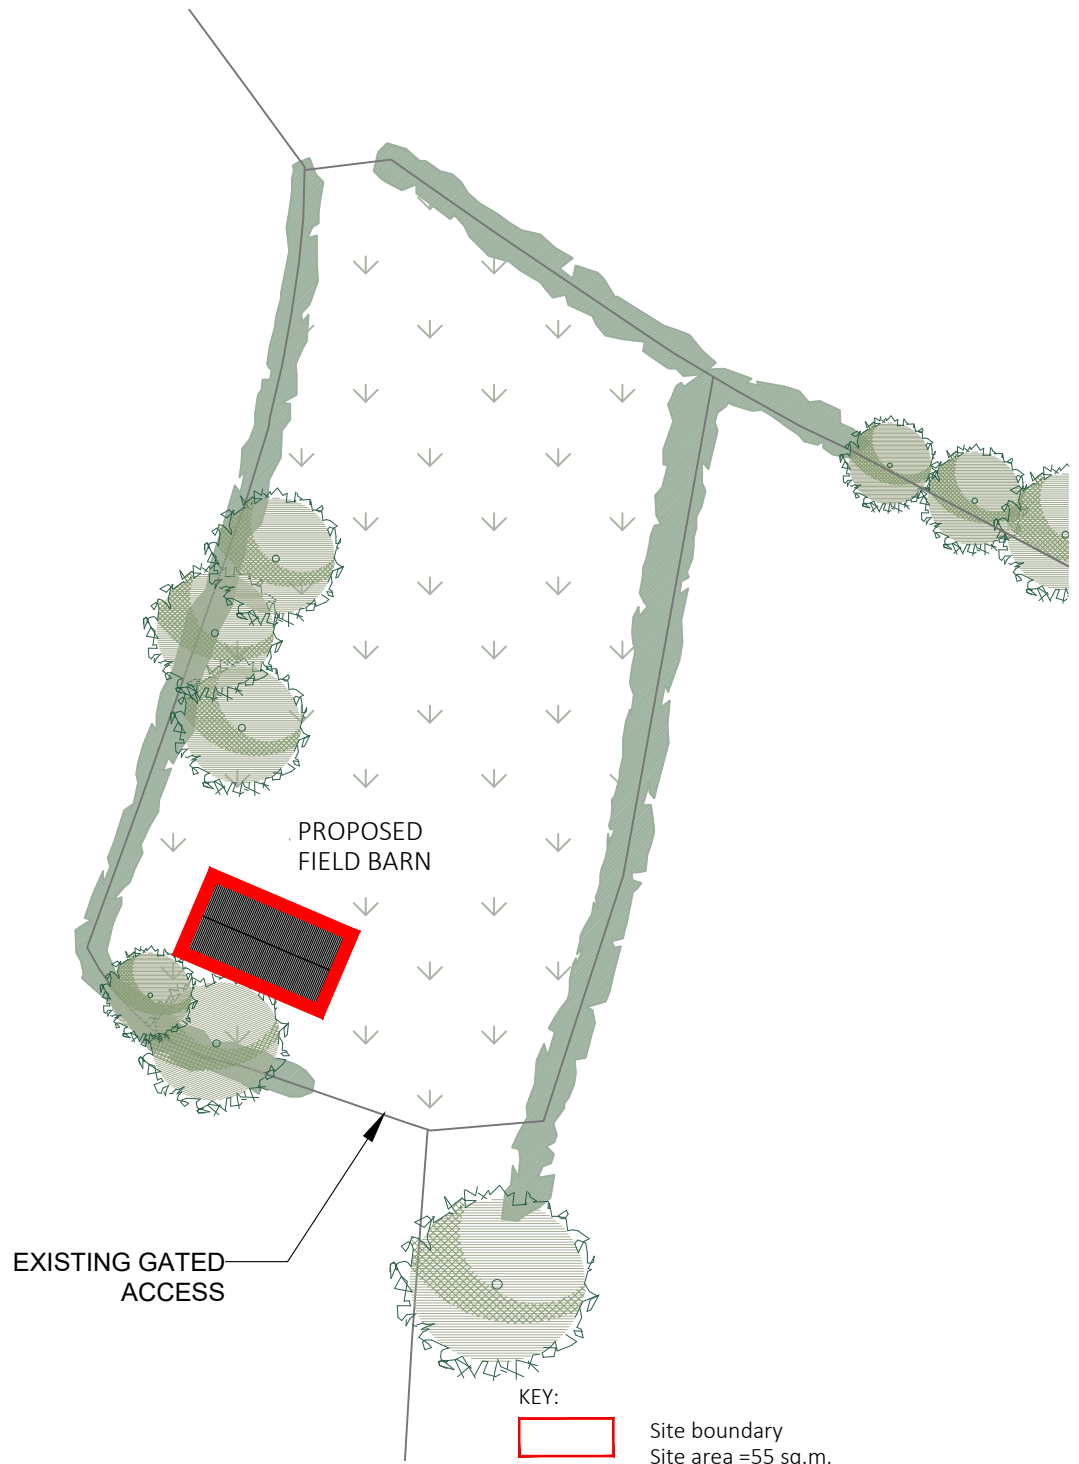

KEY:



Site boundary
Site area =55 sq.m.

Site Plan

Project: Proposed Field Barn

Client: K Bolan

Number: TI-KB004-002

Scale: 1:500 @A4

Date: 16 June 2026



Technical Illustration

Contact: Gillian at gepakeman@gmail.com or telephone 07379019667

C:\Users\gepak\OneDrive\Desktop\TechIllustration\Donhead St Mary\TI-KB004- site plans.dwg