
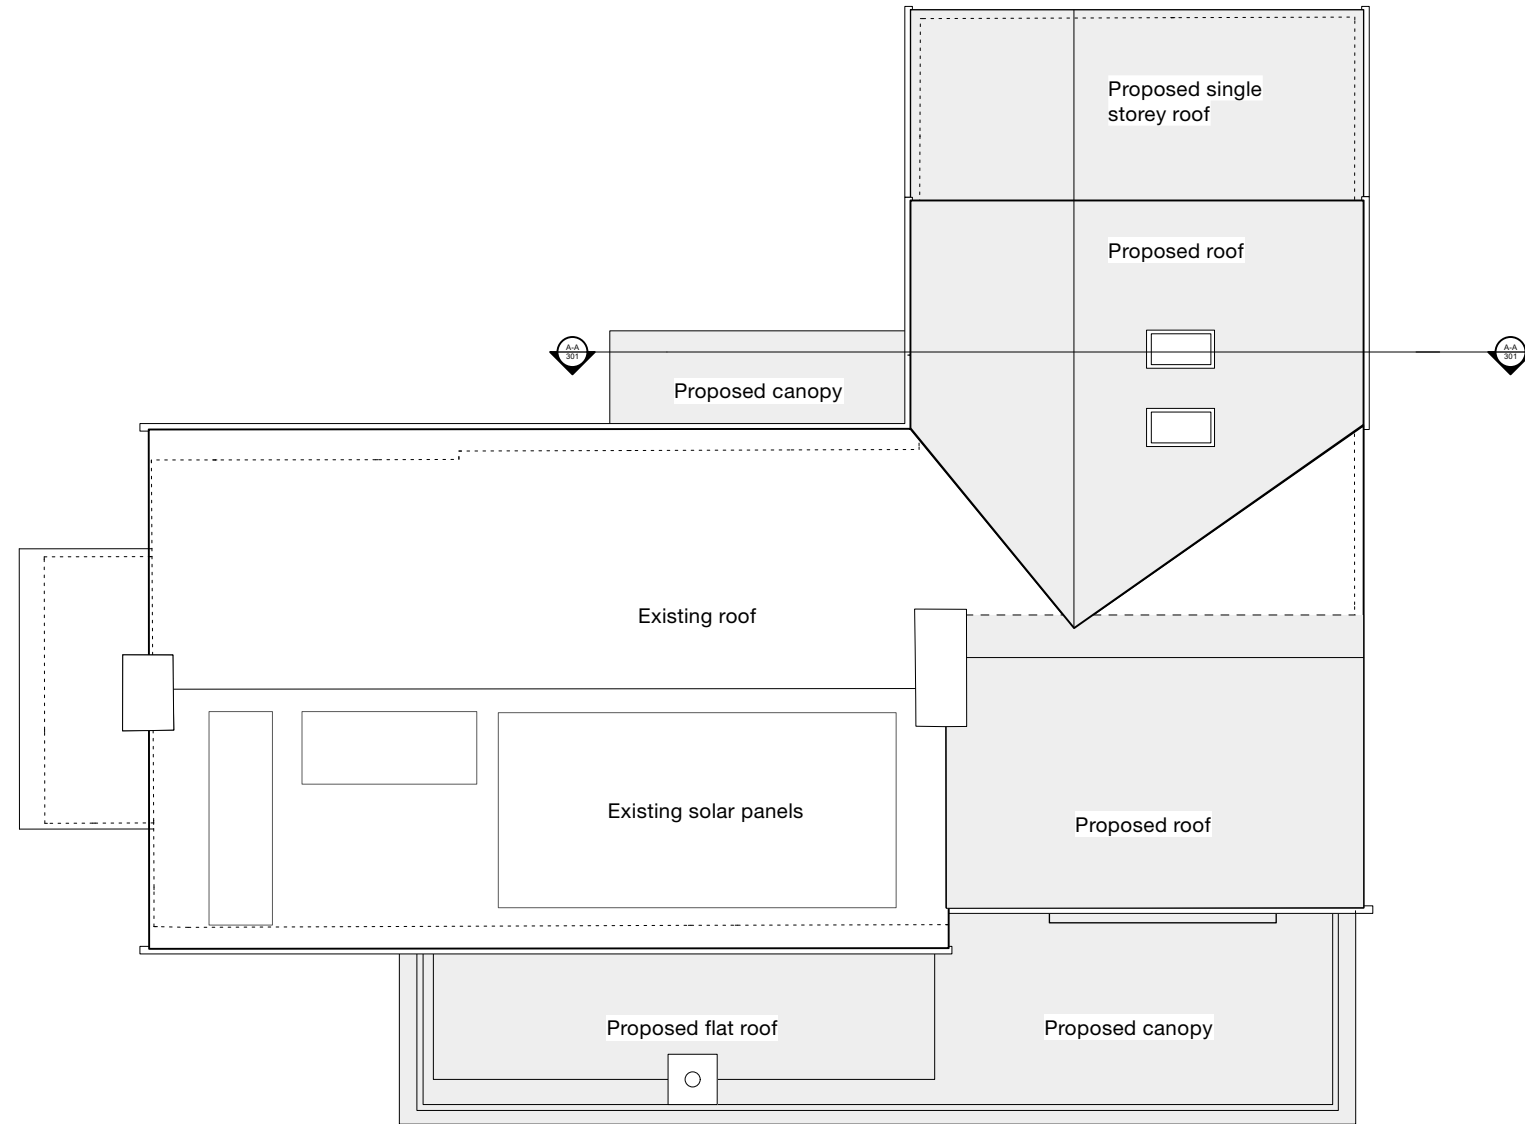


milton architects

 

Milton Architects Ltd
Old Stables Court The Parade
Marlborough Wiltshire SN8 1NE

Telephone 01672 514354
Email mail@miltonarchitects.co.uk

Project : Swandown
 The Shute
 Axford

Date : July 2026

Scale : 1:100 @ A3

Size : ISO A3

Contents: PROPOSED - Roof Plan

Drawing :	2516 / 3_103	P3
-----------	---------------------	-----------