
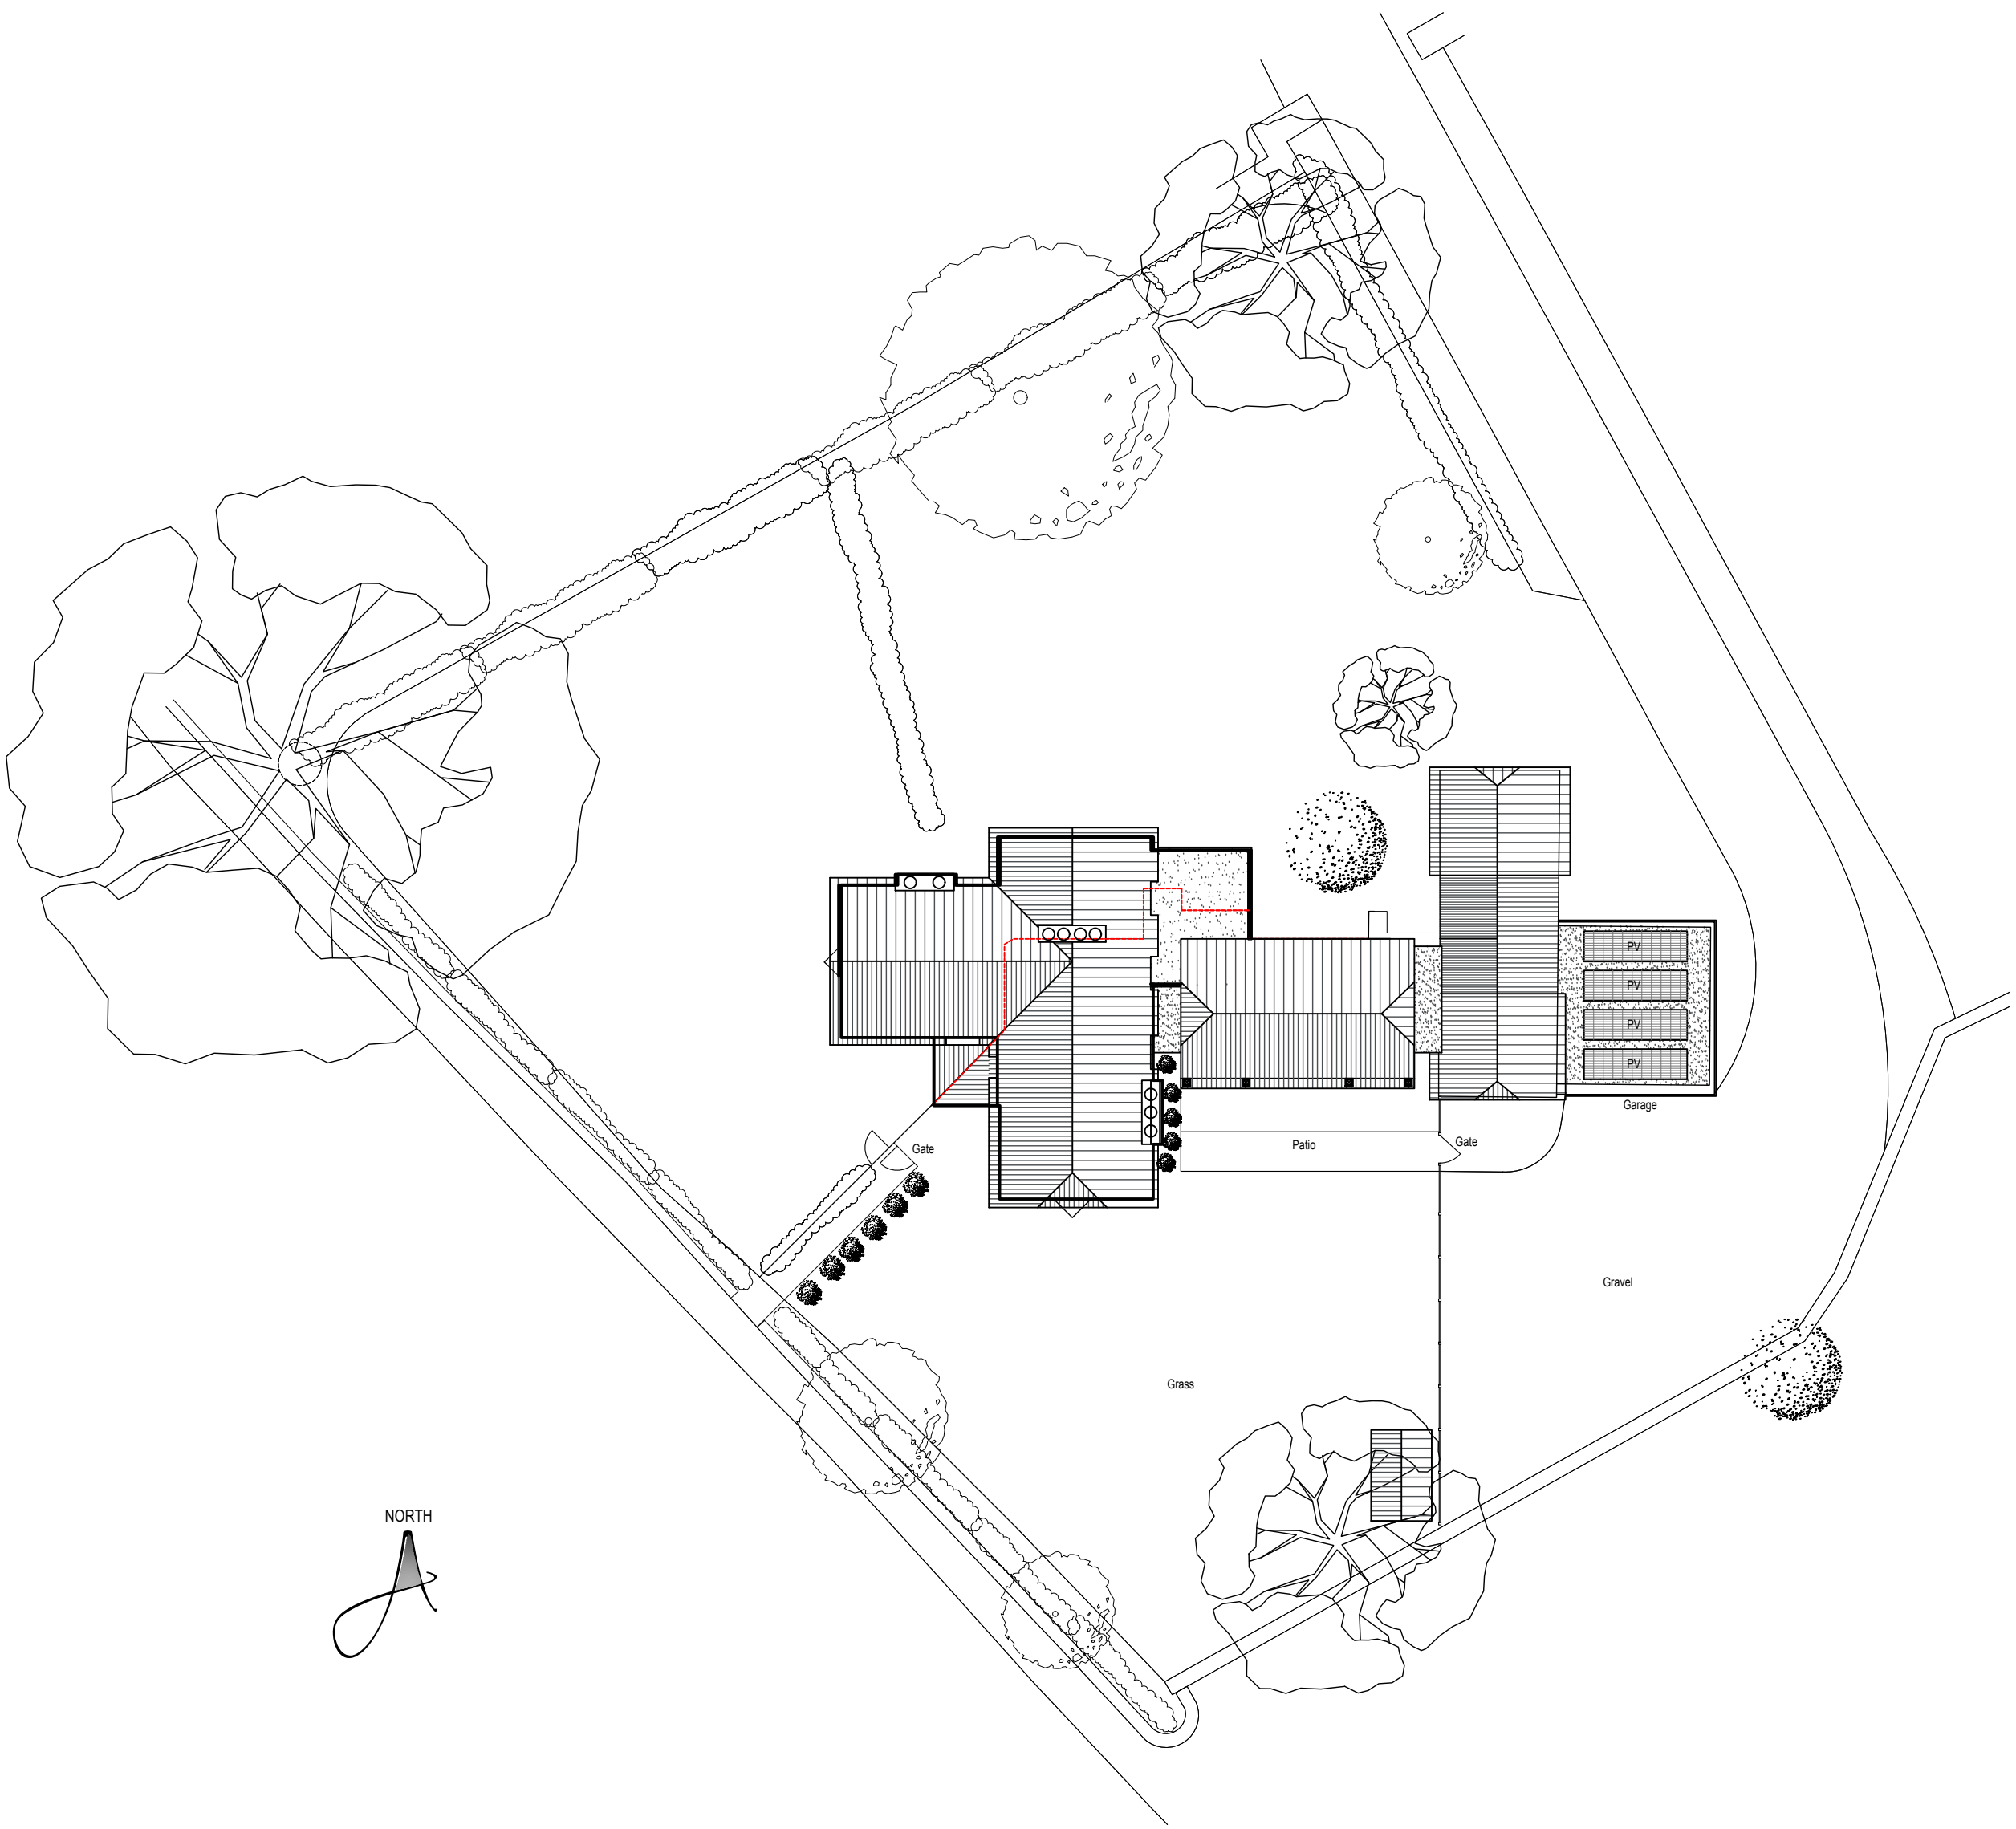
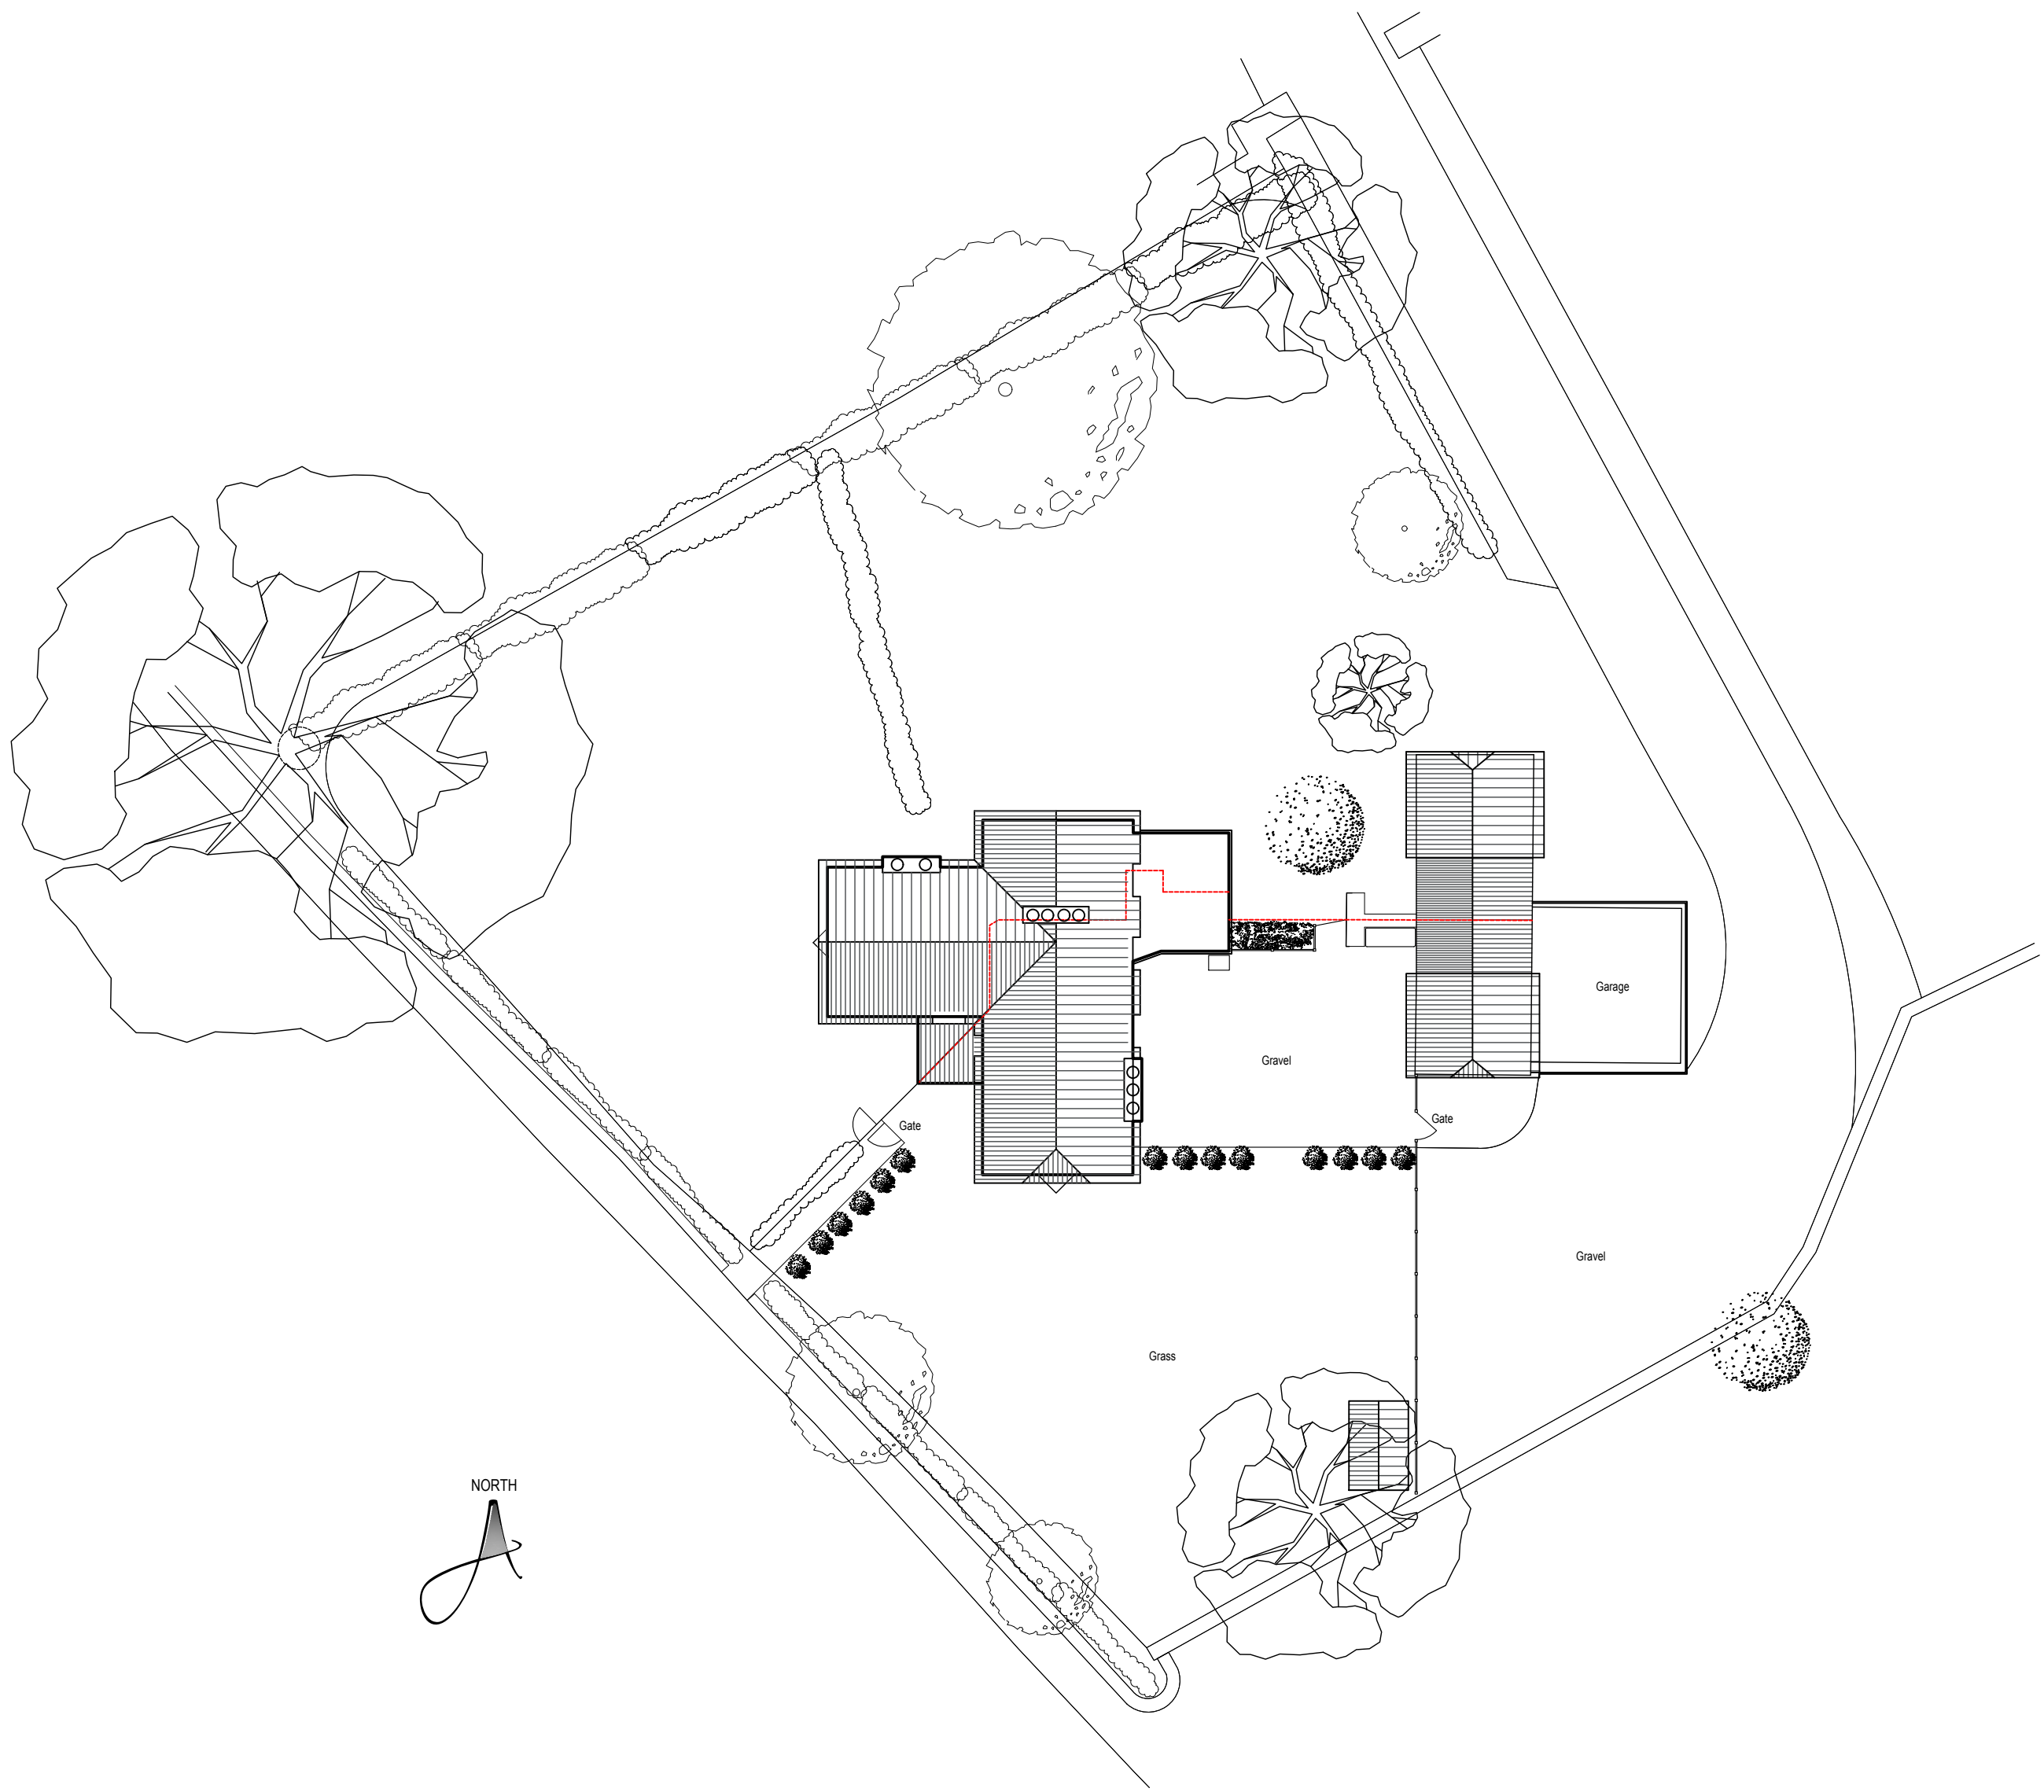


* COPYRIGHT. DO NOT SCALE EXCEPT FOR PLANNING PURPOSES. CHECK ALL DIMENSIONS ON SITE. THIS DRAWING IS ONLY TO BE USED ON THE SITE FOR WHICH DESIGNED

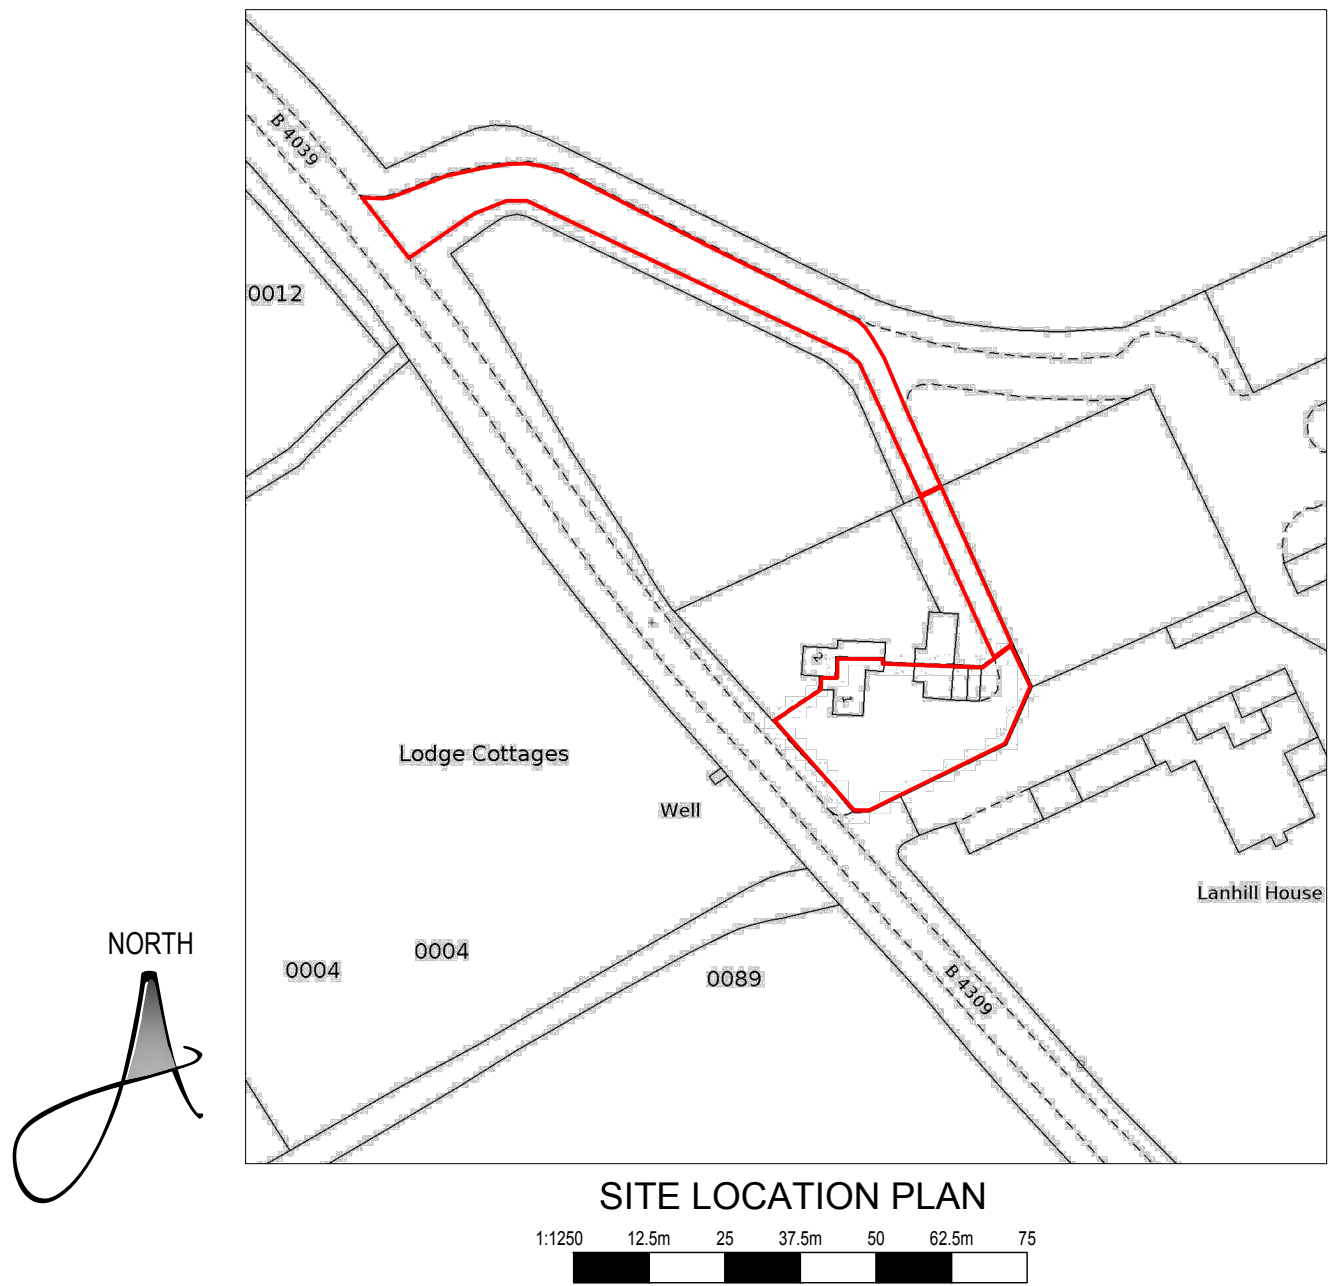

LEGEND

- Site Boundary
- Area to be Gravel.
- Area to be Grass.
- Area to be Stone paving.
- Denotes things to be removed/demolished.
- Existing tree planting.
- Existing shrub & hedgerow planting.
- Indicative new tree planting.
- Indicative new shrub & hedgerow planting.
- Access Door
- Primary Access Door

D	Revised scheme	Mar 26
C	Revised scheme	Nov 25
B	Scheme reduced	Oct 25
A	Planning amendments	Apr 25
REVISIONS		DATE
CLIENT: MR SNELL & MISS SUMSION		
PROJECT: PROPOSED SINGLE STOREY REAR INFILL EXTENSION TO LINK OUT BUILDING TO MAIN DWELLING TO FORM NEW OPEN PLAN LIVING AREA AT No.1 LANHILL COTTAGES, LANHILL, CHIPPENHAM, WILTSHIRE, SN14 6LY		
TITLE: SITE LOCATION PLAN EXISTING SITE PLAN PROPOSED SITE PLAN		
DRAWN: RJJ	SCALES @ A1	
CHECKED: JA	1:1250,	
DATE: JUN 24	1:200	
DRG No: AA/24/18/01	REV: D	