



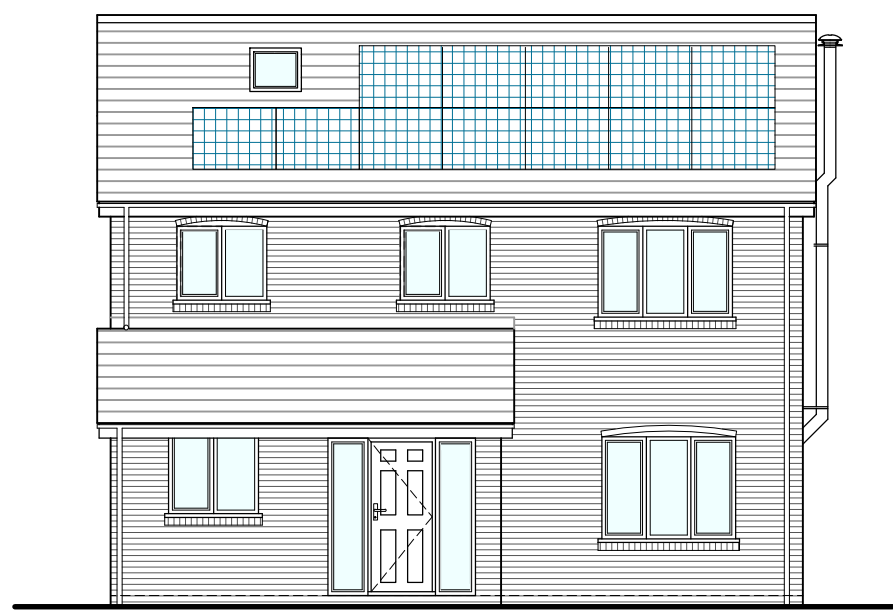


EXISTING FRONT ELEVATION (south)
Scale 1:100

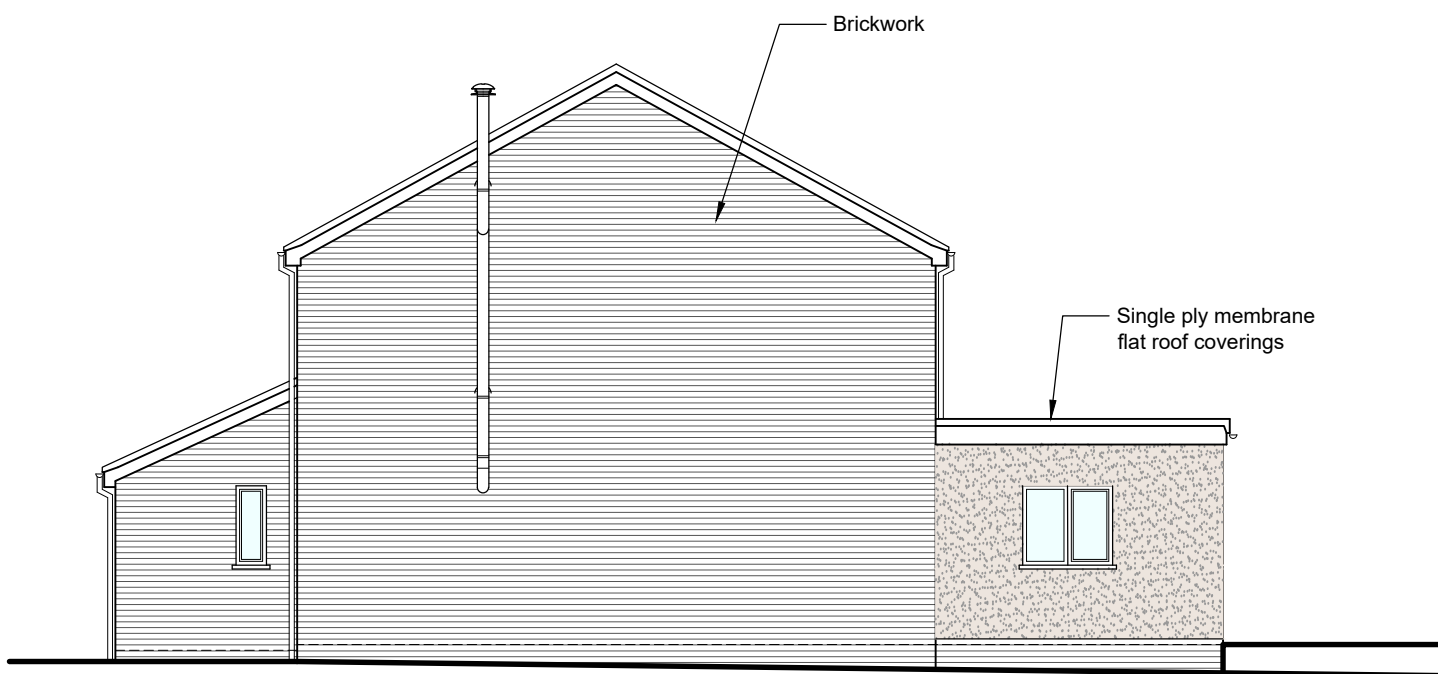


EXISTING SIDE ELEVATION (east)
Scale 1:100




EXISTING REAR ELEVATION (north)
Scale 1:100

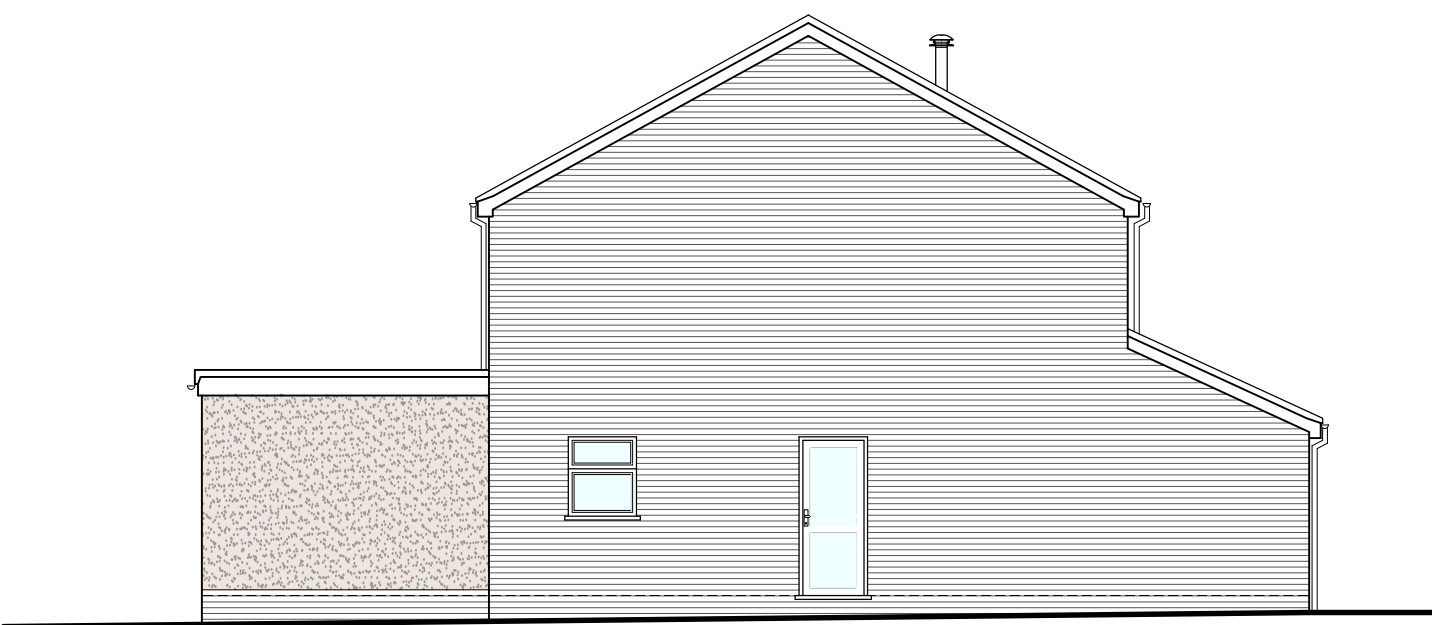

EXISTING SIDE ELEVATION (west)
Scale 1:100

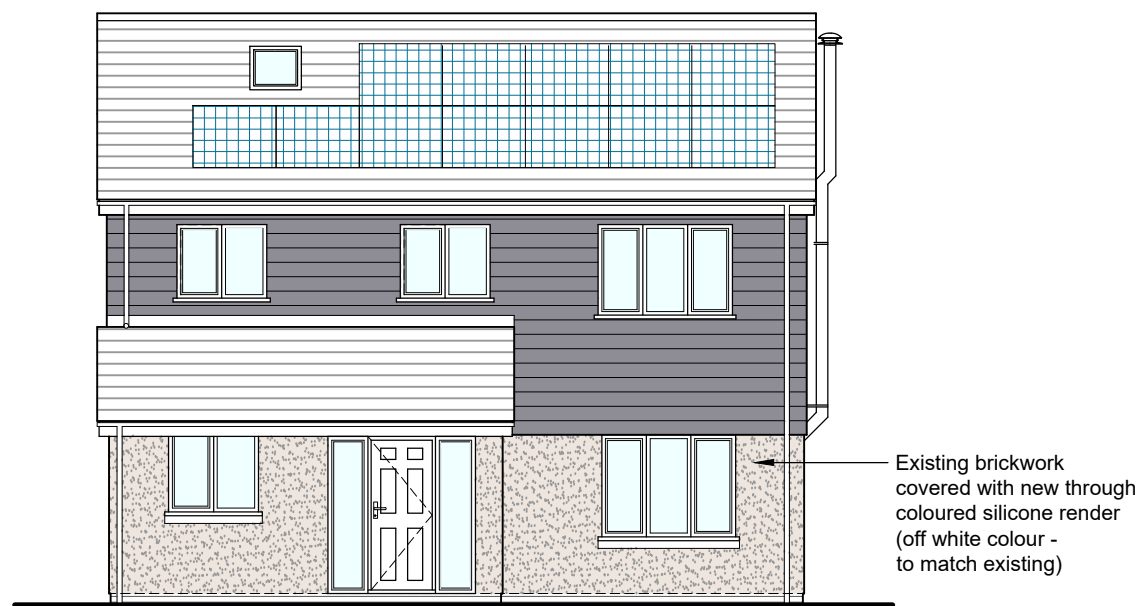


PROPOSED FRONT ELEVATION (south)
Scale 1:100

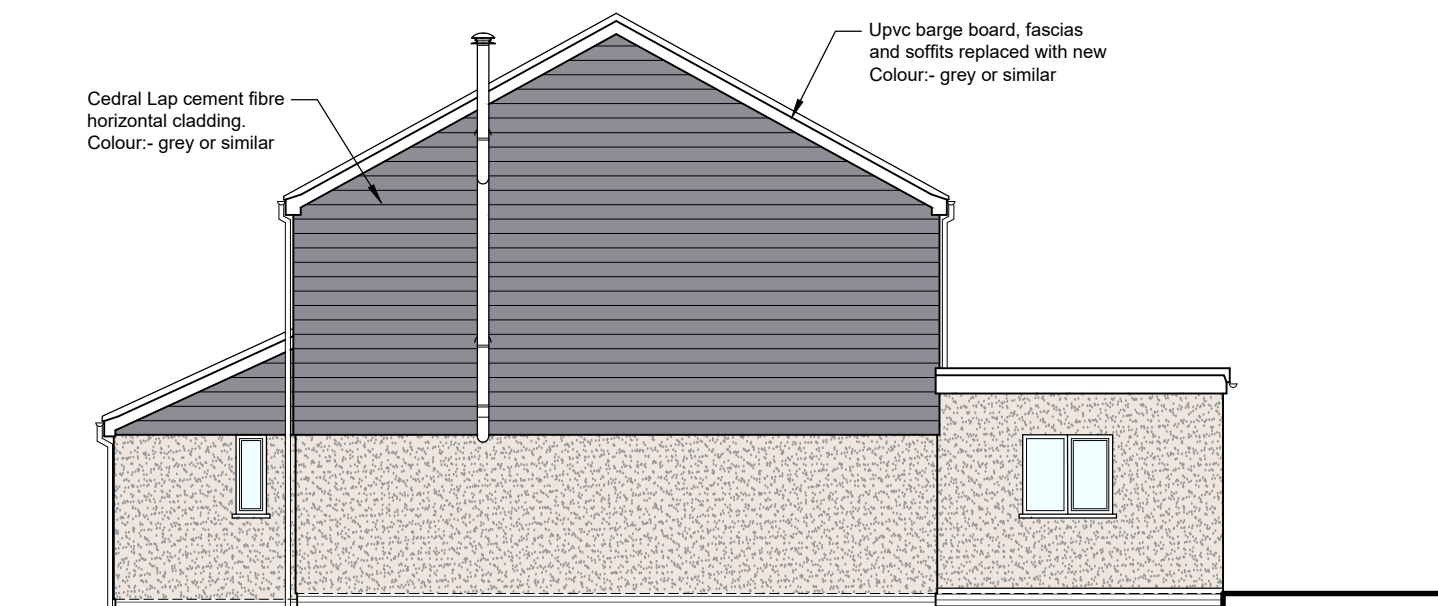

PROPOSED SIDE ELEVATION (east)
Scale 1:100




PROPOSED REAR ELEVATION (north)
Scale 1:100

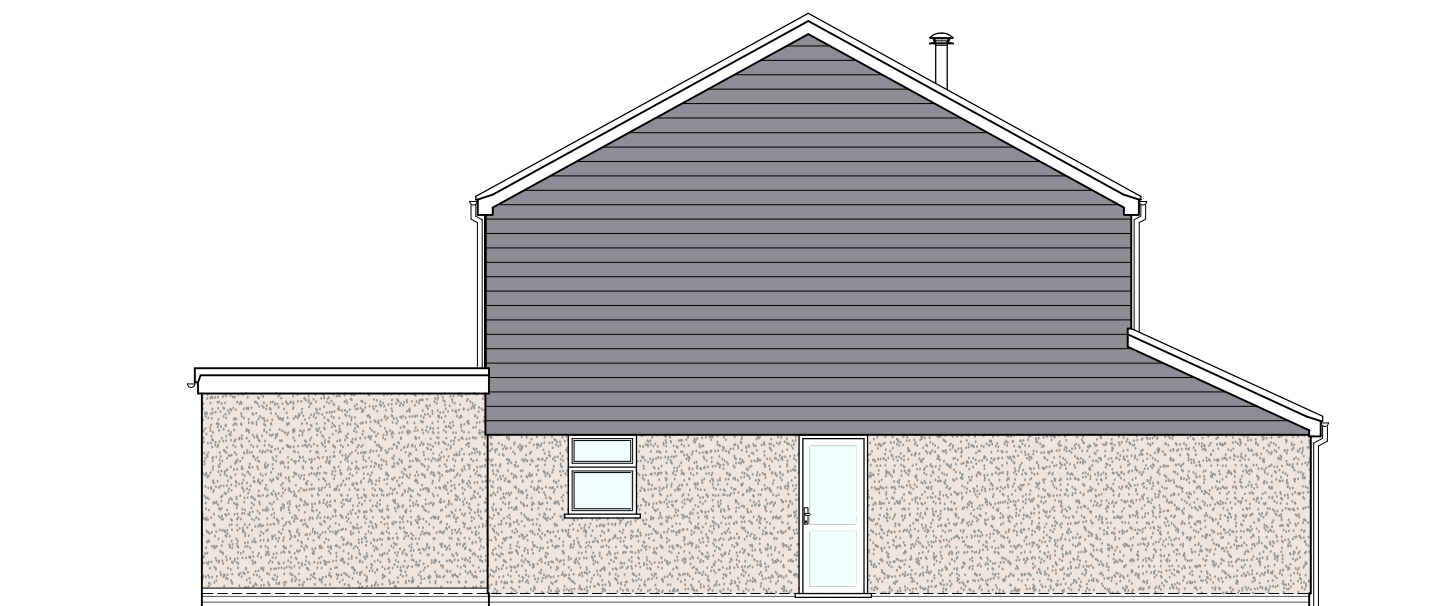

PROPOSED SIDE ELEVATION (west)
Scale 1:100




EXISTING SITE LOCATION PLAN
Scale 1:1250

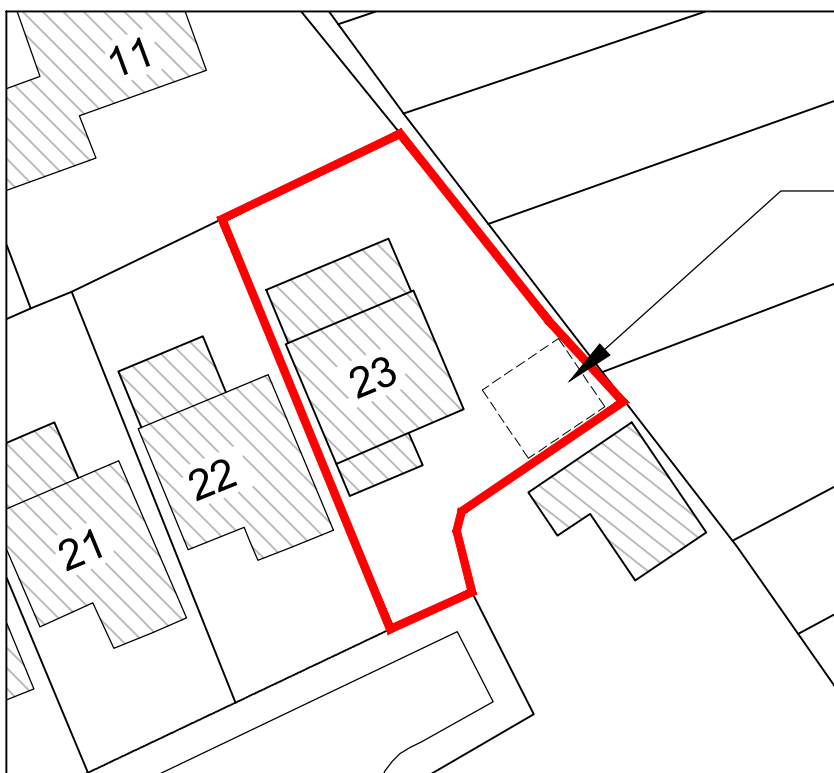

EXISTING BLOCK PLAN
Scale 1:500

Outline of previously approved
garage building - not yet constructed

 

JOB TITLE		DRAWING NUMBER		REV	
Proposed Alterations to Exterior of Dwelling at 23 Priorsfield, Marlborough, Wiltshire, SN8 4AQ		23 Priorsfield - Exist. and Prop. - 04			
For Mr & Mrs P Rumbold		REVISIONS			
DRAWING TITLE		SCALE	DATE	DRAWN BY	PAPER SIZE
Existing and Proposed Elevations, Site Location Plan and Block Plan		As Indicated	May 26	AJA	A1
		JOB No.			

Ground Floor
6 Pelhams Court
Marlborough
Wiltshire SN8 2AG

T. 01672 518 278
E. info@tuttlearchserv.co.uk
F. facebook.com/tuttlearchserv
W. tuttlearchserv.co.uk