



NOTE: NOT FOR CONSTRUCTION



EXISTING SITE LOCATION PLAN 1:500

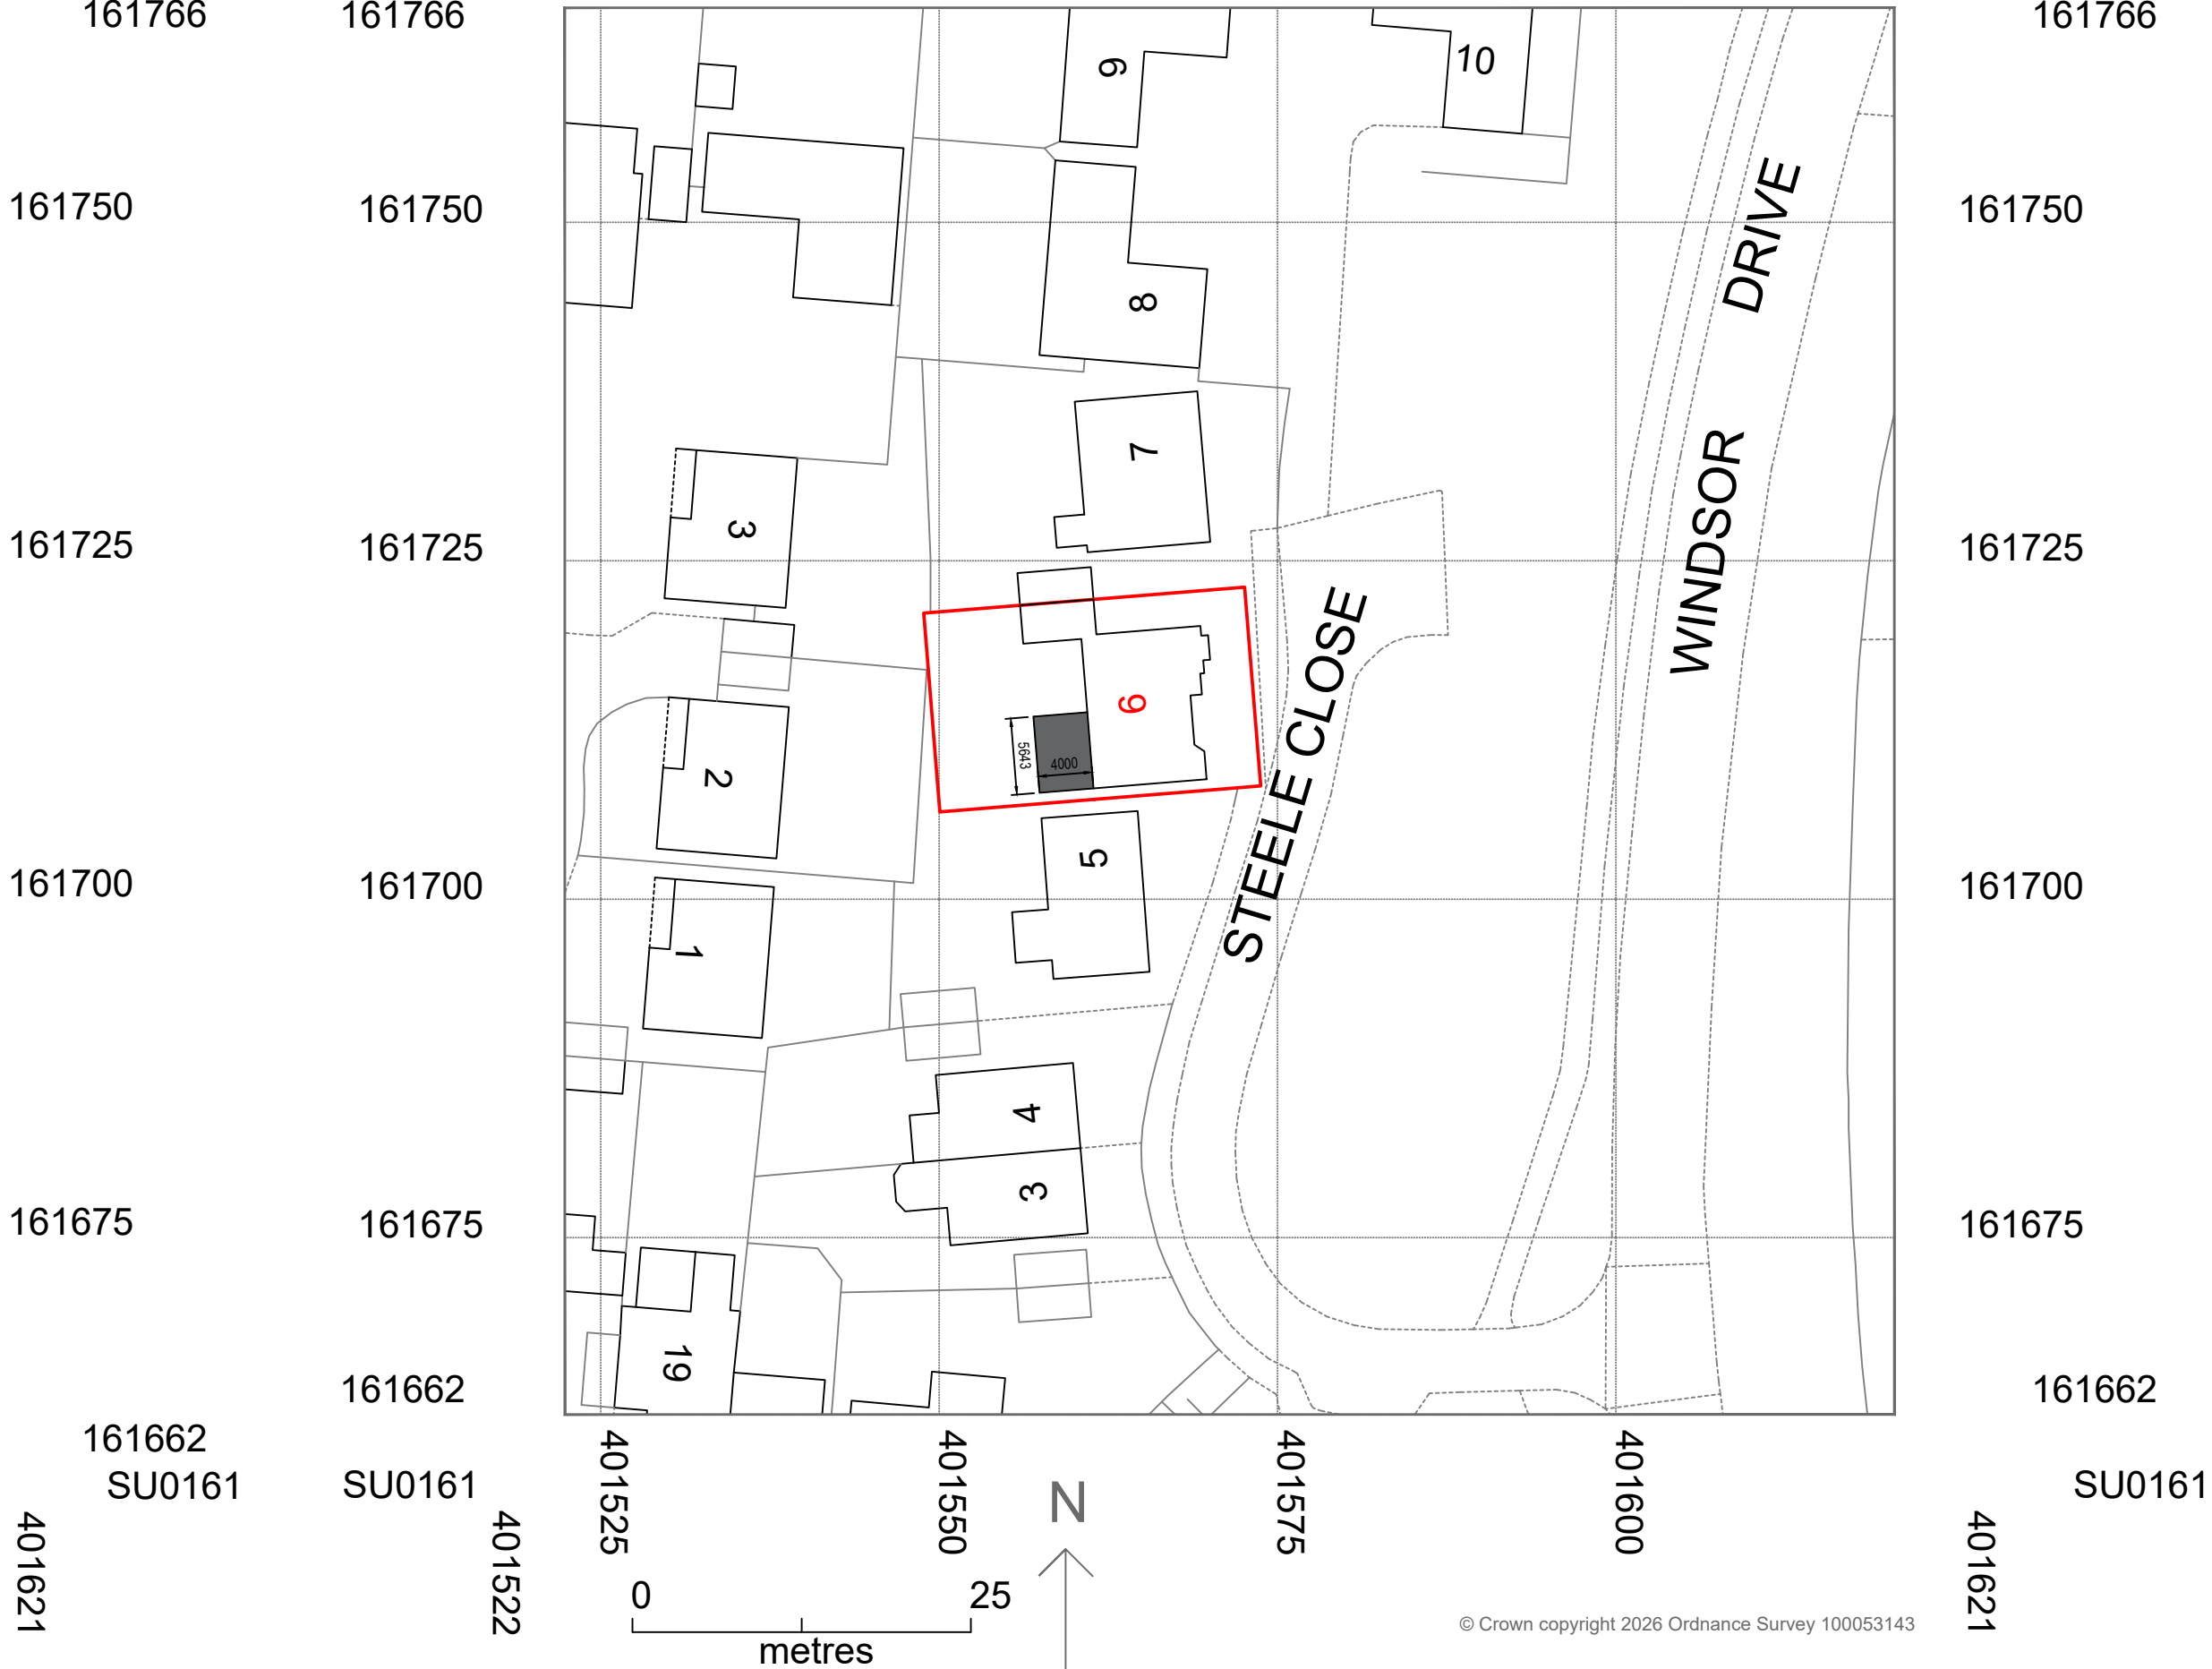

PROPOSED SITE LOCATION PLAN 1:500

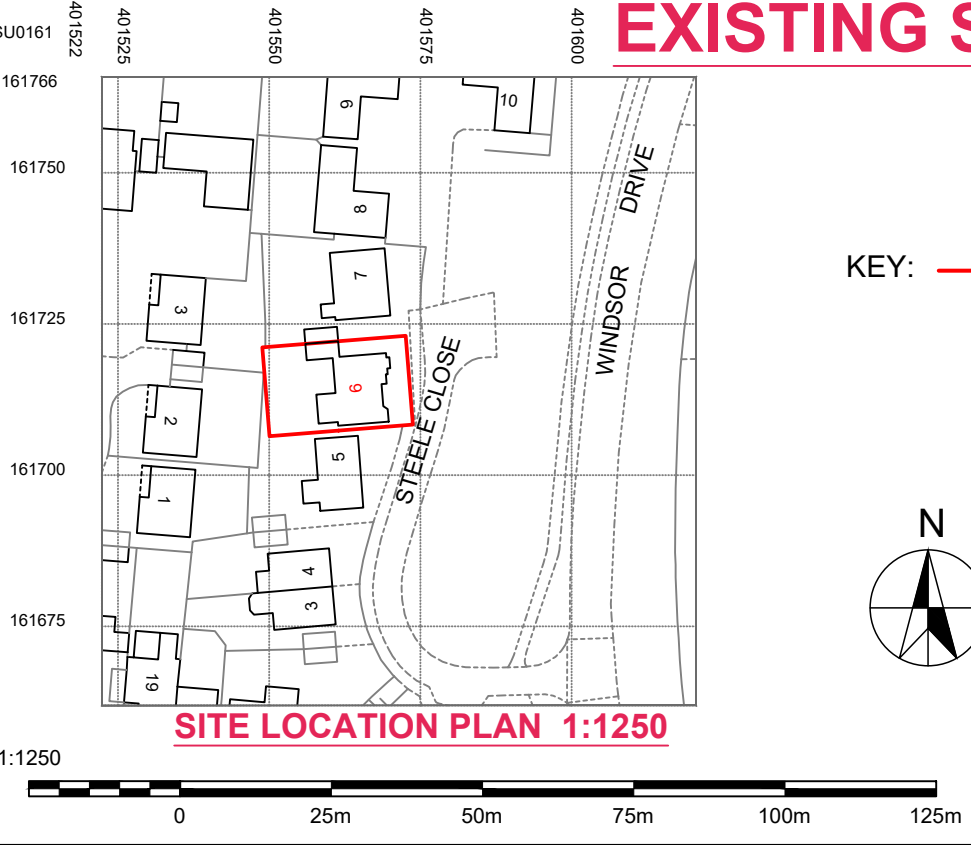

KEY: — SITE BOUNDARY

- Reproduction in whole or in part is forbidden without written permission from BAYA
- All dimensions to be cross checked on site prior to construction. Any discrepancies to be reported to BAYA immediately
- Print out to actual size.
- Copyright in design of this drawing is the property of BAYA

6 Steele Close, Devizes
SN10 3SL
Date:30/06/2026
Scale: As noted @ A2
Drawing Code: 6/SC-03
Revision: R0
Site Plans (Existing & Proposed)



0800 998 7701 info@bayadesign.co.uk

13 Clifton Vale, Bristol, BS8 4PT

Copyright in design of this drawing is the property of BAYA