




NOTE: NOT FOR CONSTRUCTION

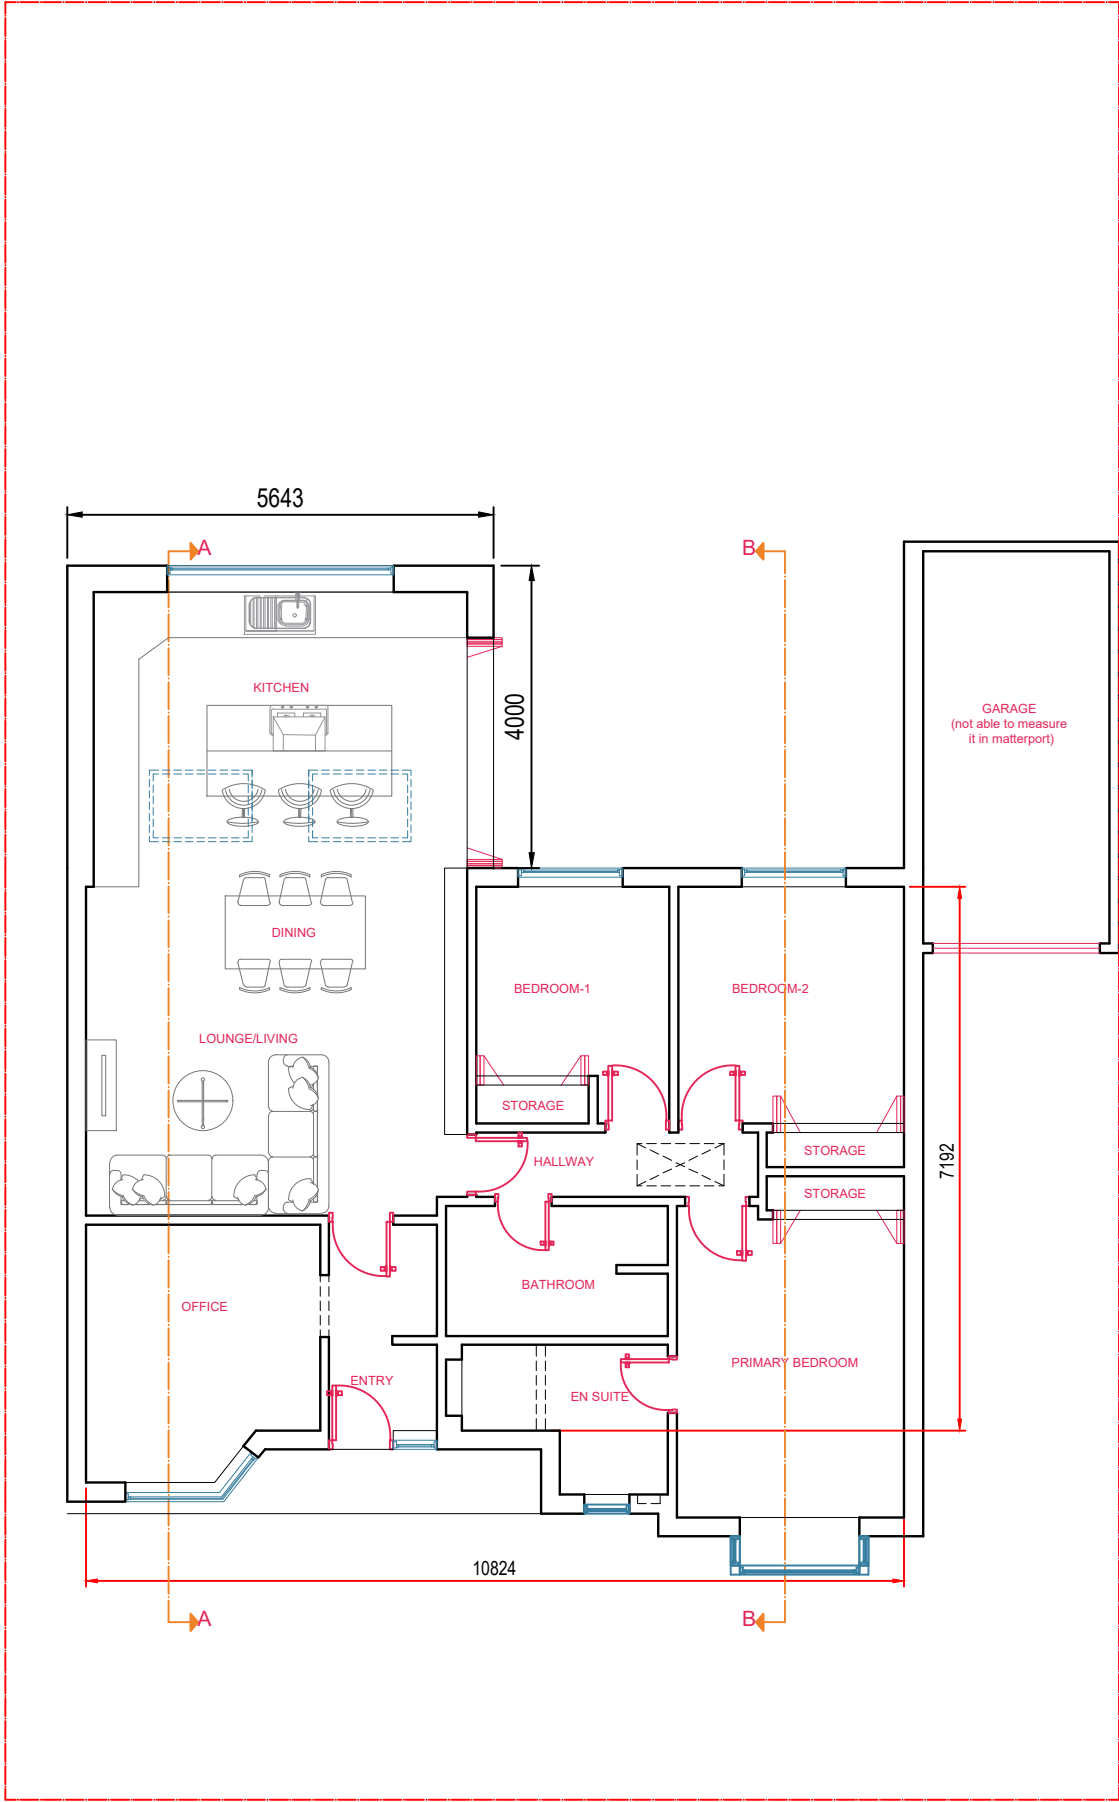

PROPOSED GROUND FLOOR PLAN

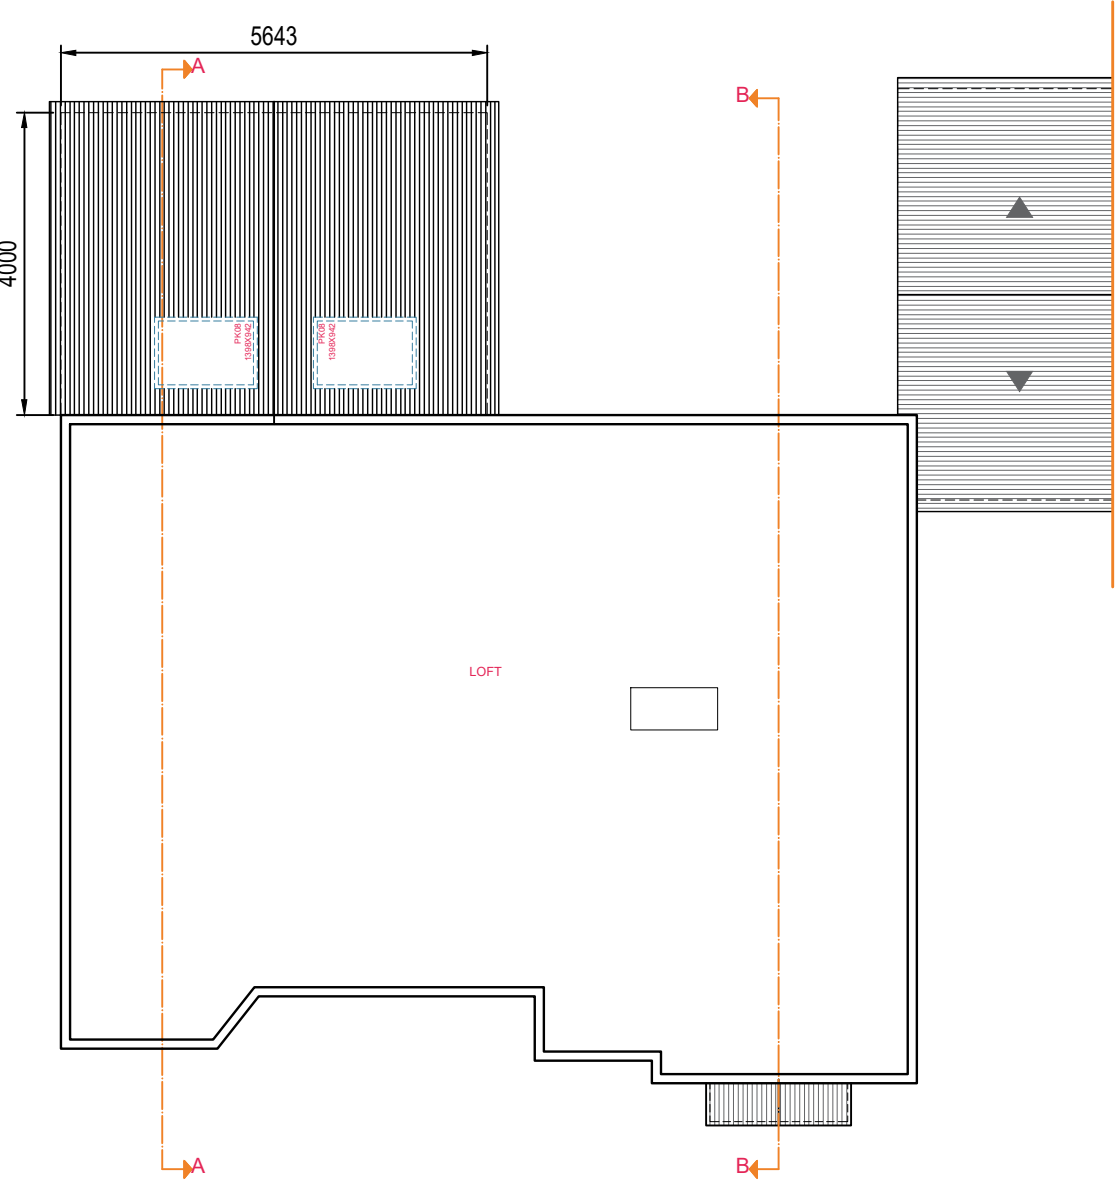

PROPOSED LOFT PLAN

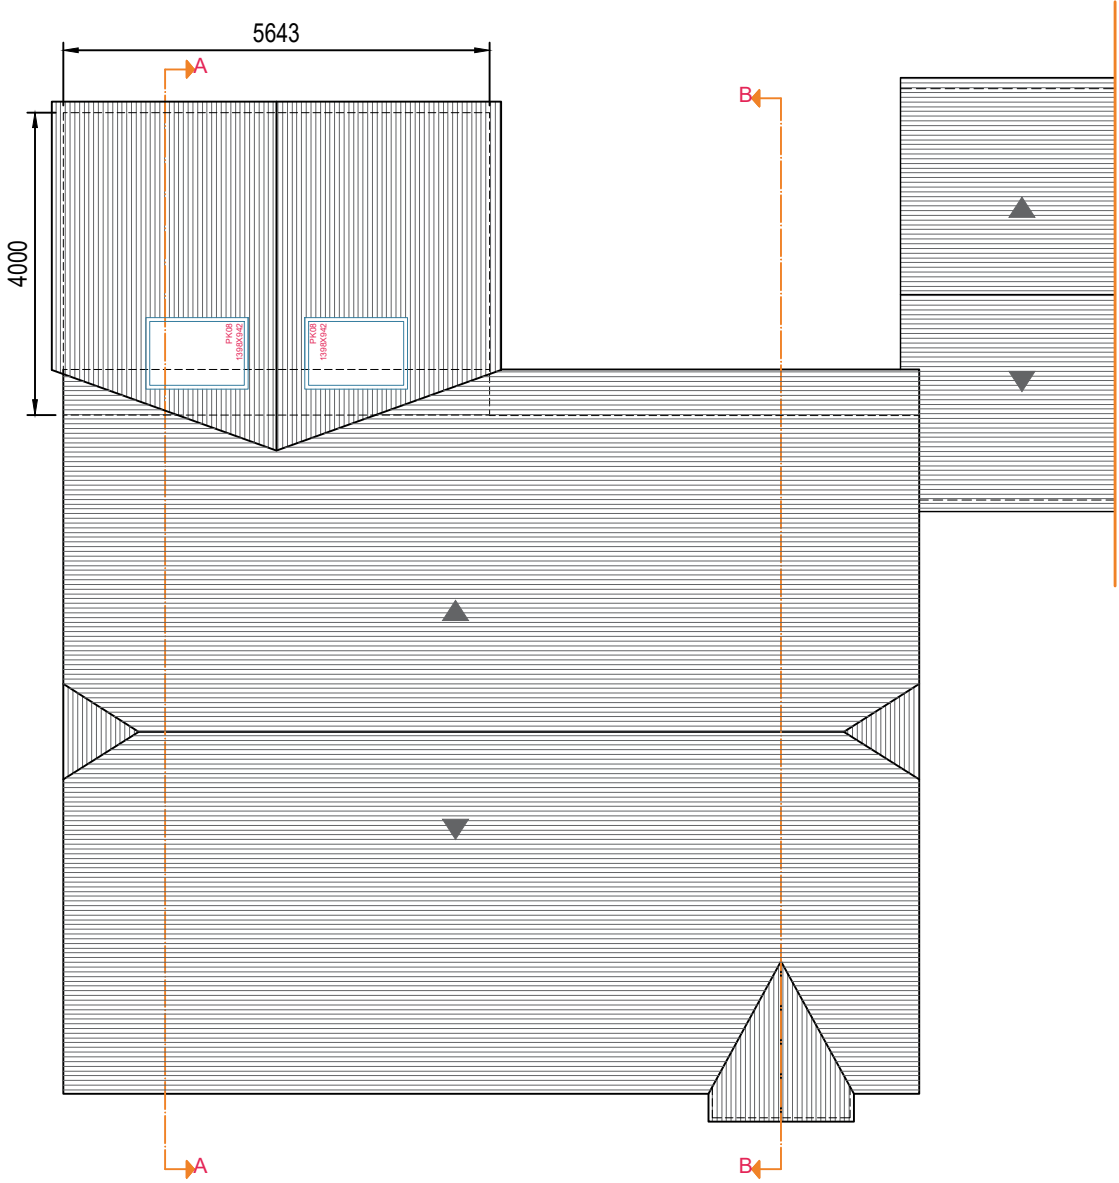

PROPOSED ROOF PLAN

KEY: — SITE BOUNDARY

- Reproduction in whole or in part is forbidden without written permission from BAYA
- All dimensions to be cross checked on site prior to construction. Any discrepancies to be reported to BAYA immediately
- Print out to actual size.
- Copyright in design of this drawing is the property of BAYA

6 Steele Close, Devizes
SN10 3SL

Date:30/06/2026

Scale: As noted @ A2



Drawing Code: 6/SC-06

Revision: R0

Proposed Plans



0800 998 7701 info@bayadesign.co.uk
13 Clifton Vale, Bristol, BS8 4PT

 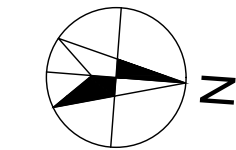

Copyright in design of this drawing is the property of BAYA