
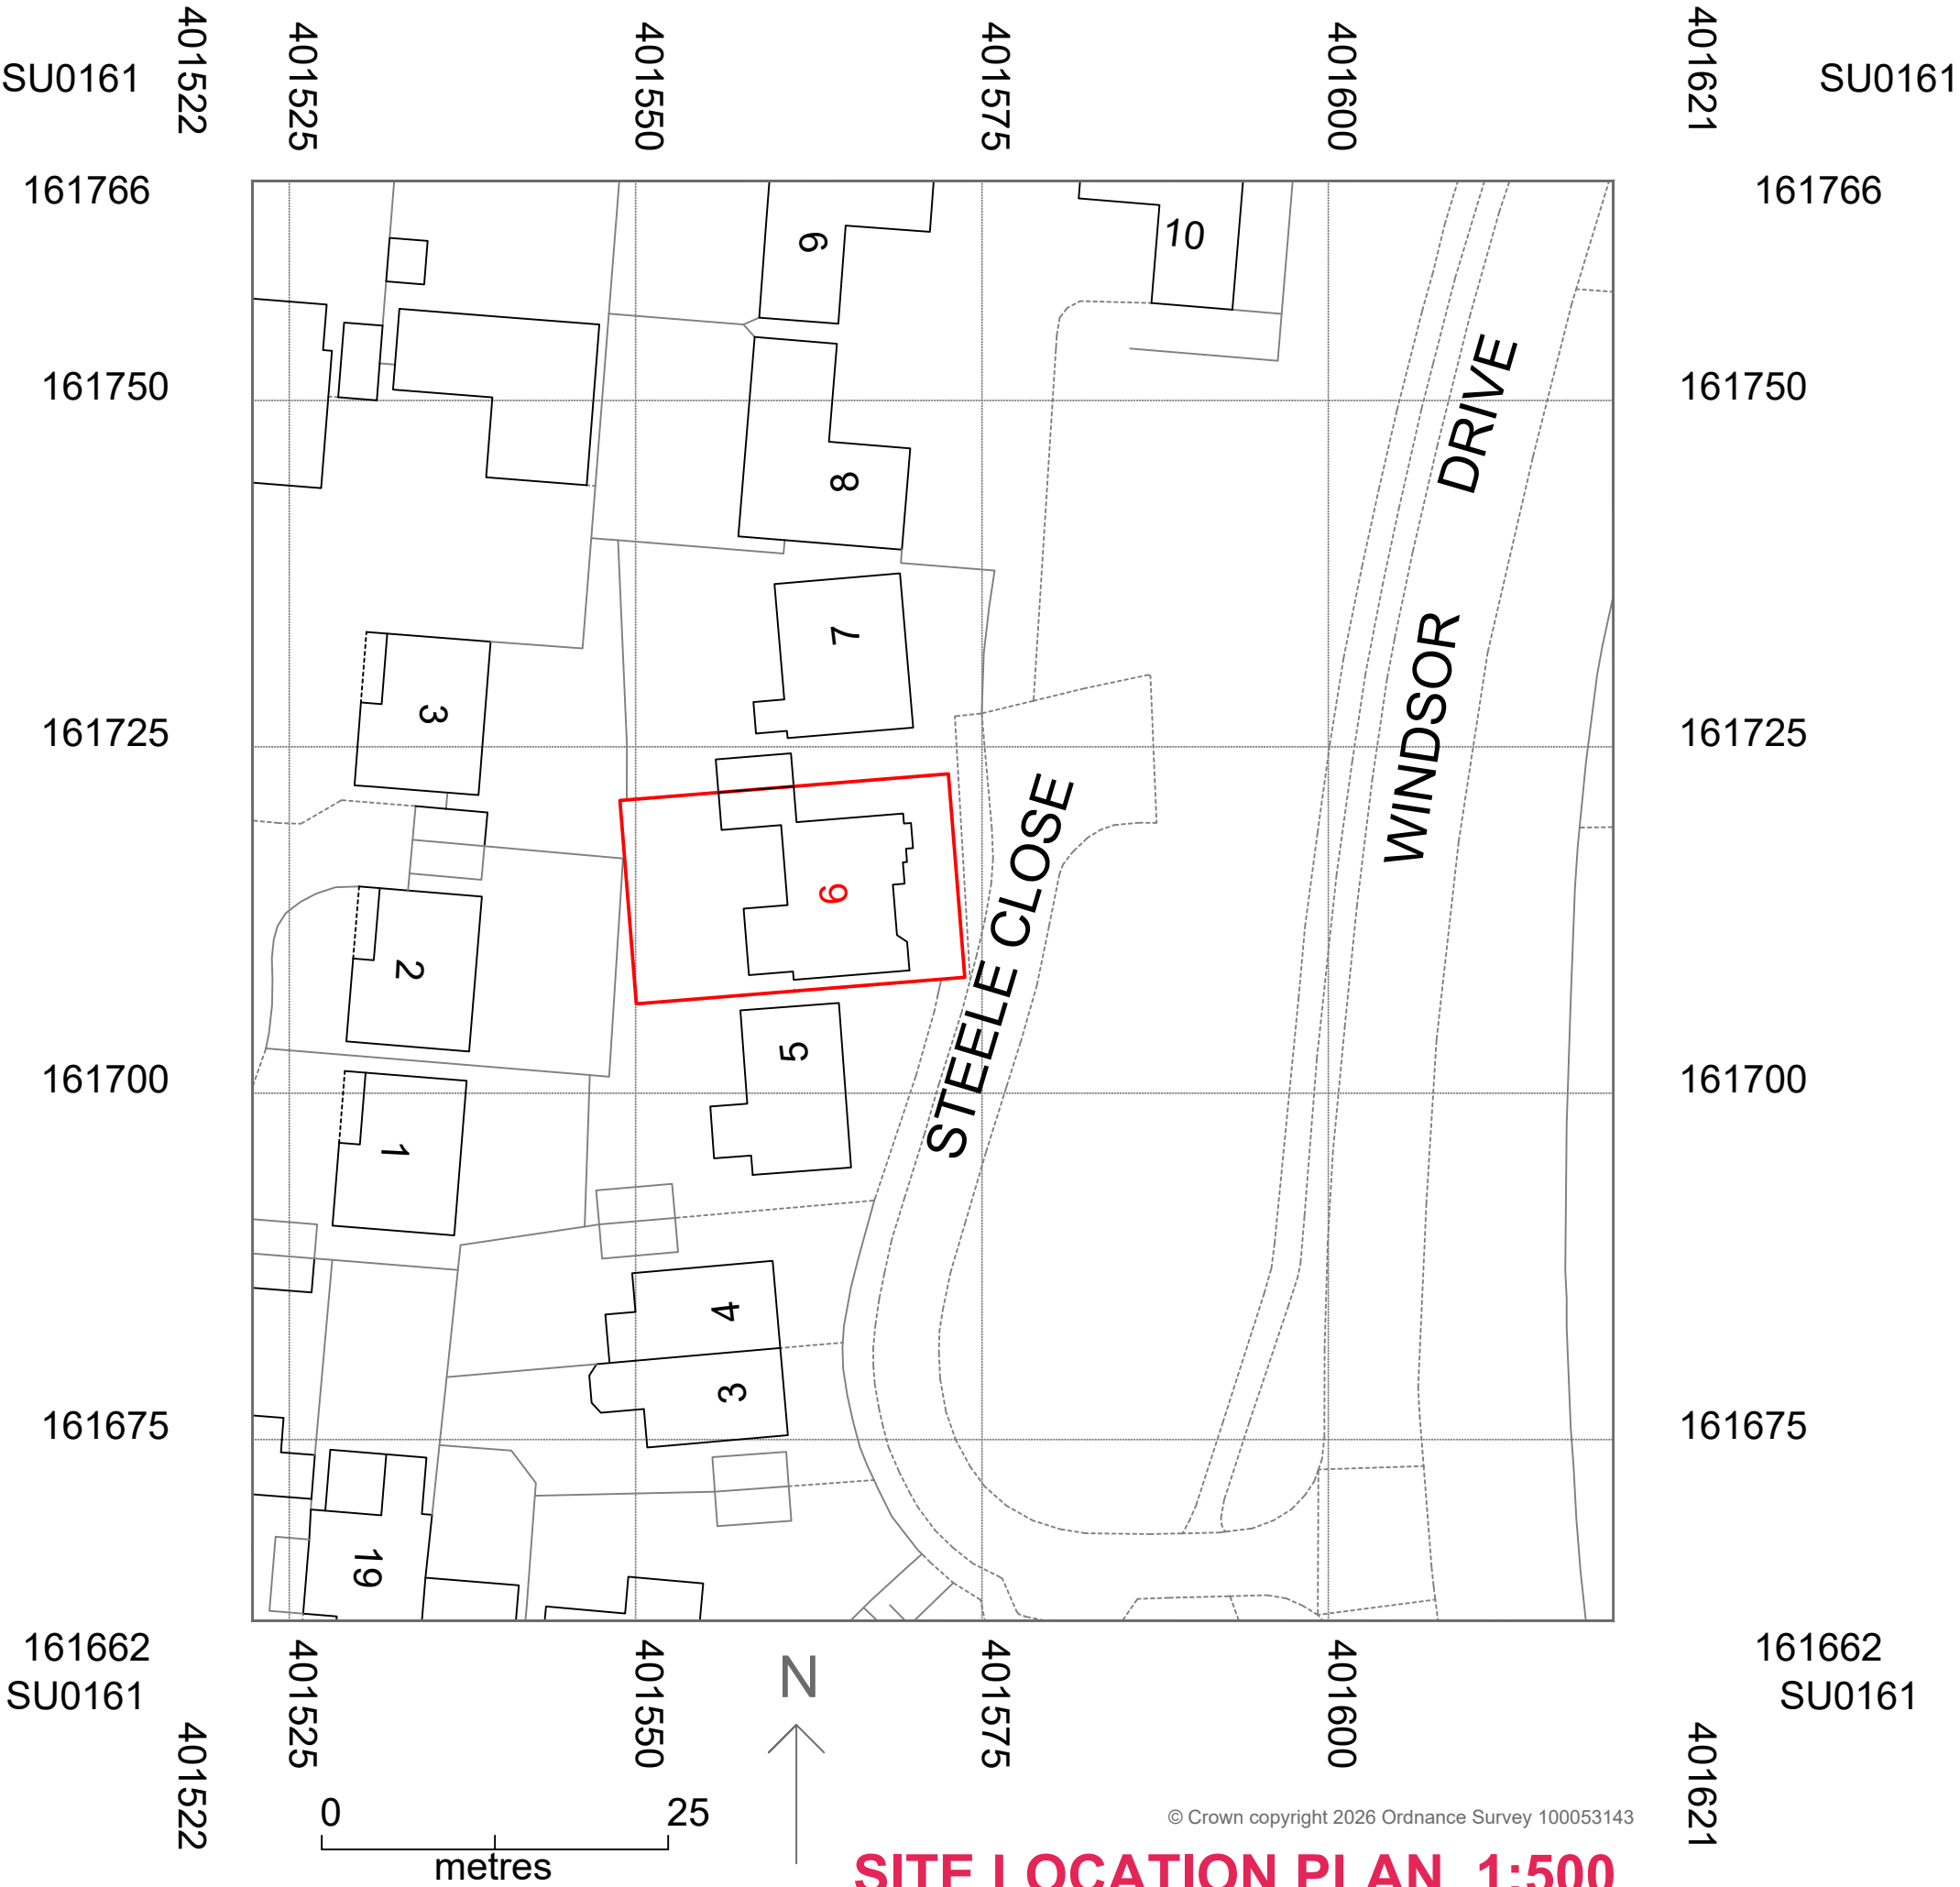



NOTE: NOT FOR CONSTRUCTION

6 Steele Close, SN10 3SL

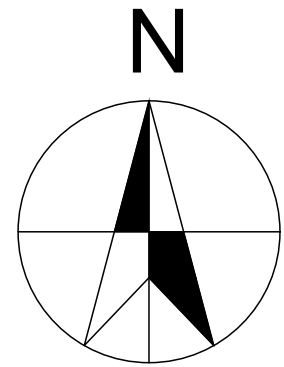

SITE LOCATION PLAN 1:500

KEY: — SITE BOUNDARY

 

Copyright in design of this drawing is the property of BAYA

- Reproduction in whole or in part is forbidden without written permission from BAYA
- All dimensions to be cross checked on site prior to construction. Any discrepancies to be reported to BAYA immediately
- Print out to actual size.
- Copyright in design of this drawing is the property of BAYA

6 Steele Close, Devizes
SN10 3SL

Date:30/06/2026

Scale: As noted @ A2

Drawing Code: 6/SC-01

Revision: R0

Cover Page

TABLE OF CONTENTS:

1. COVER PAGE
2. SITE BLOCK PLAN
3. SITE PLANS (EXISTING & PROPOSED)
4. EXISTING PLANS
5. EXISTING ELEVATION
6. PROPOSED PLANS
7. PROPOSED ELEVATION
8. EXISTING AND PROPOSED SECTIONS



0800 998 7701 info@bayadesign.co.uk
13 Clifton Vale, Bristol, BS8 4PT