



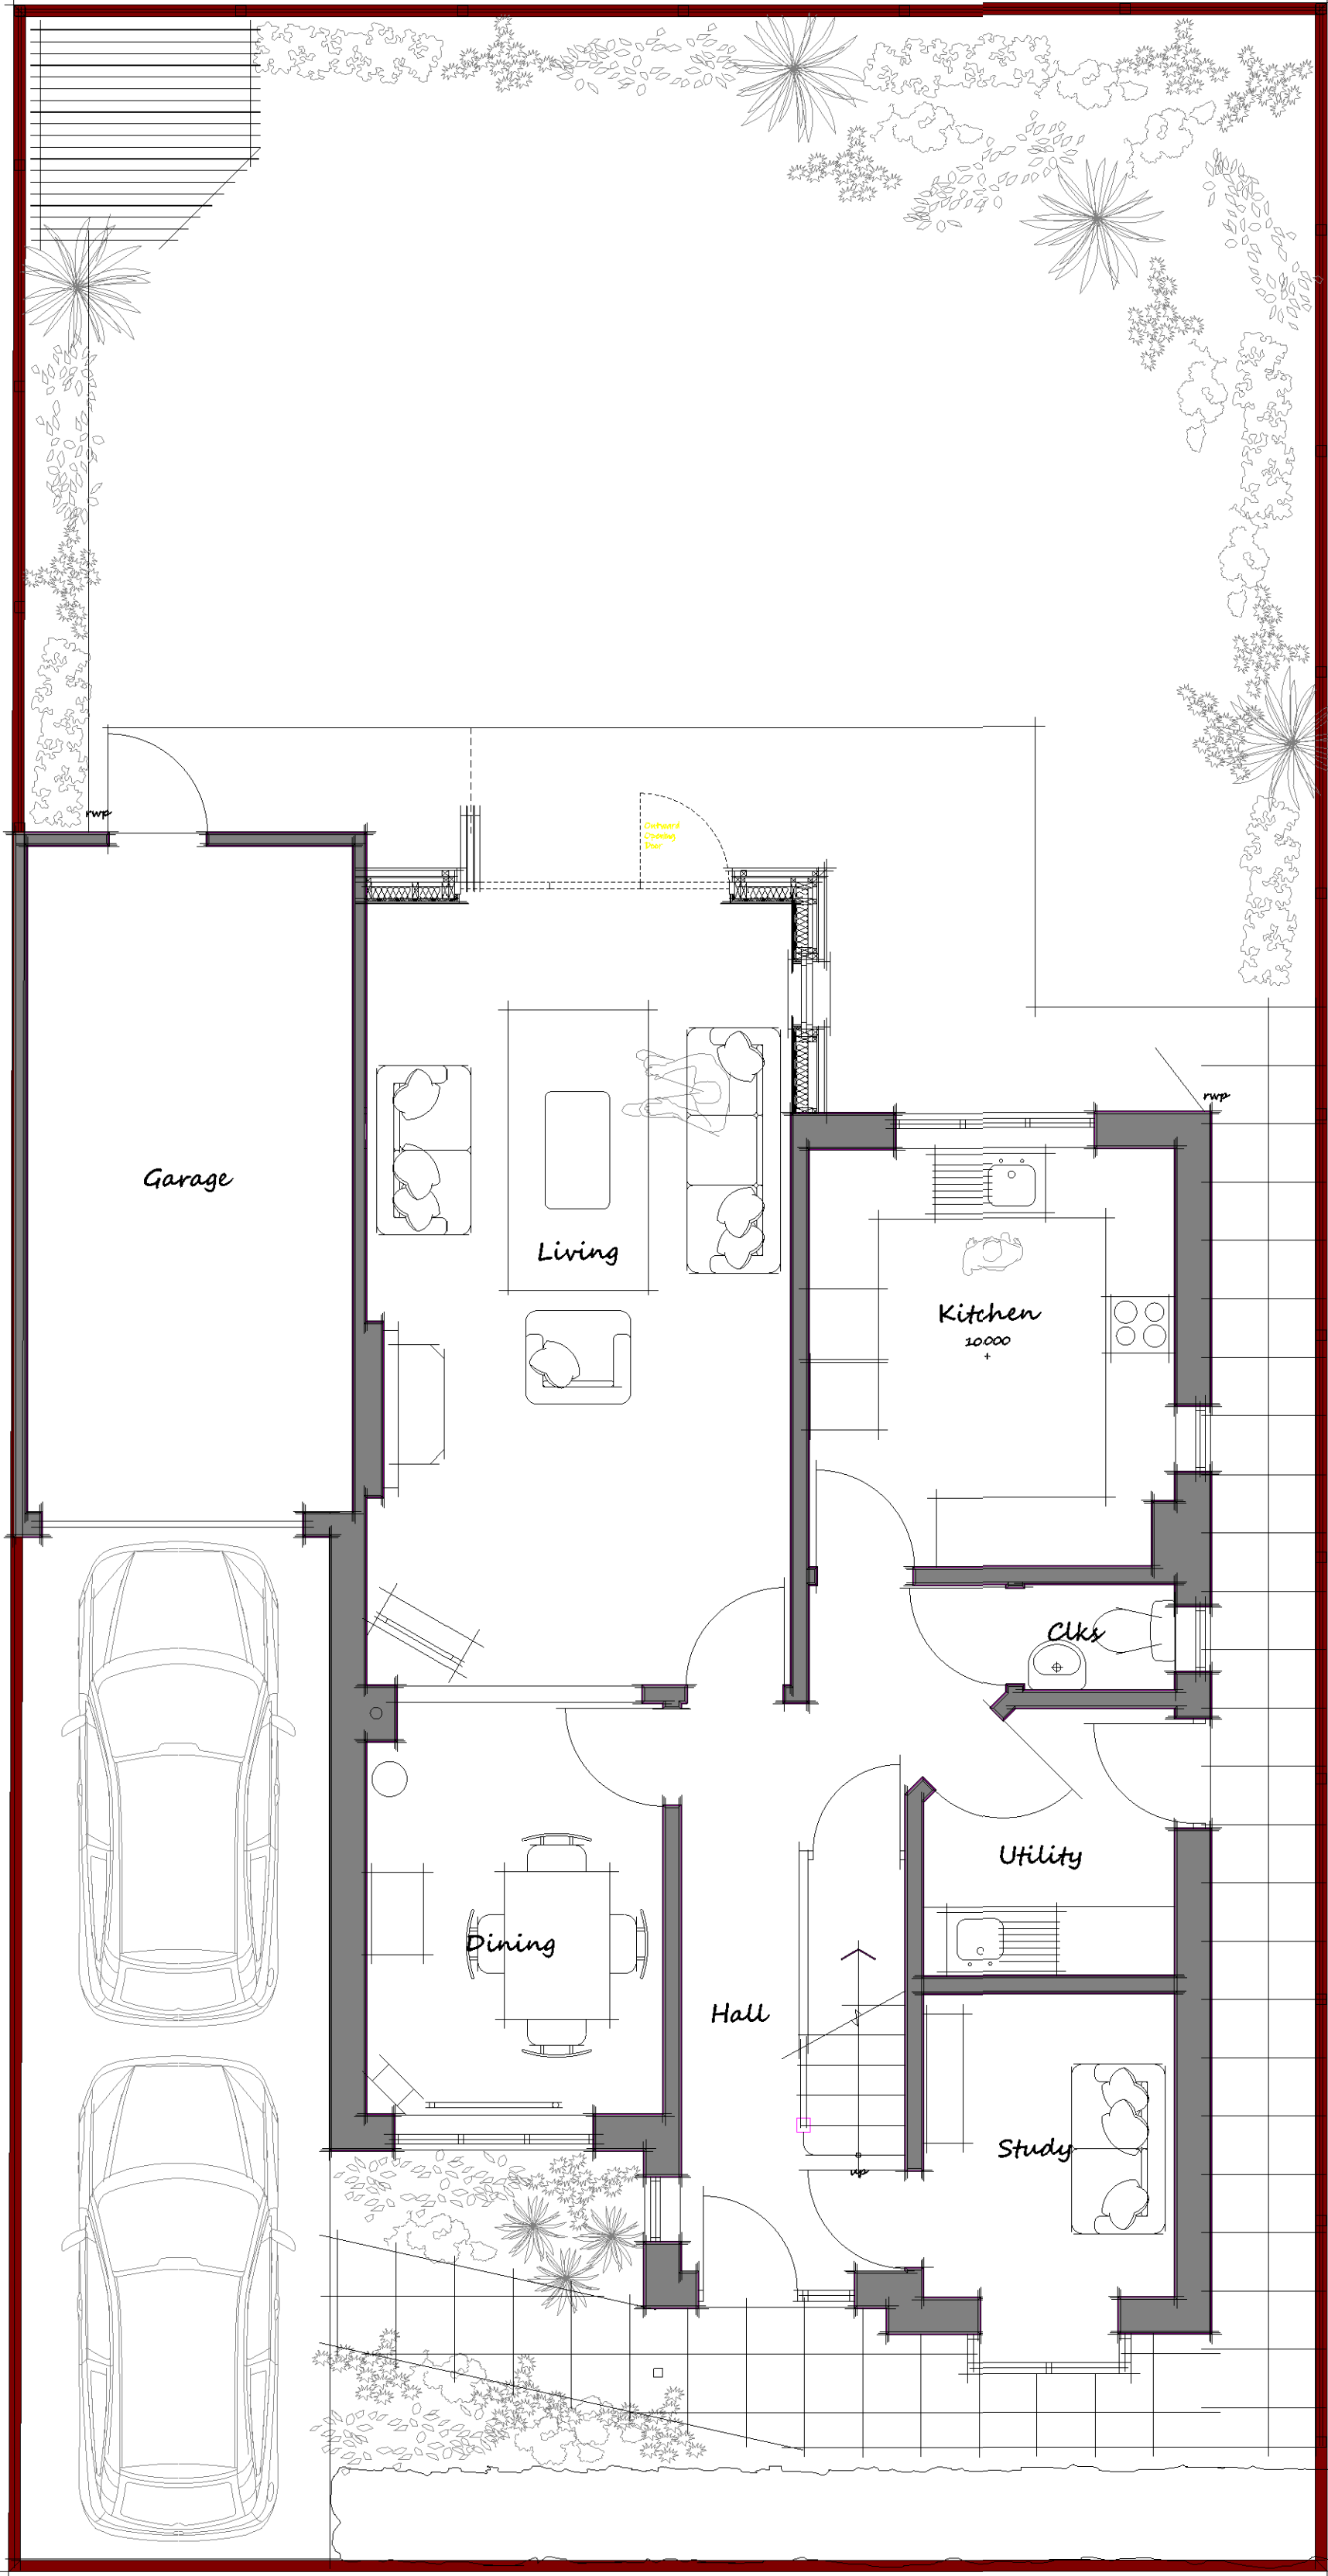

Ground Floor Plan



First Floor Plan

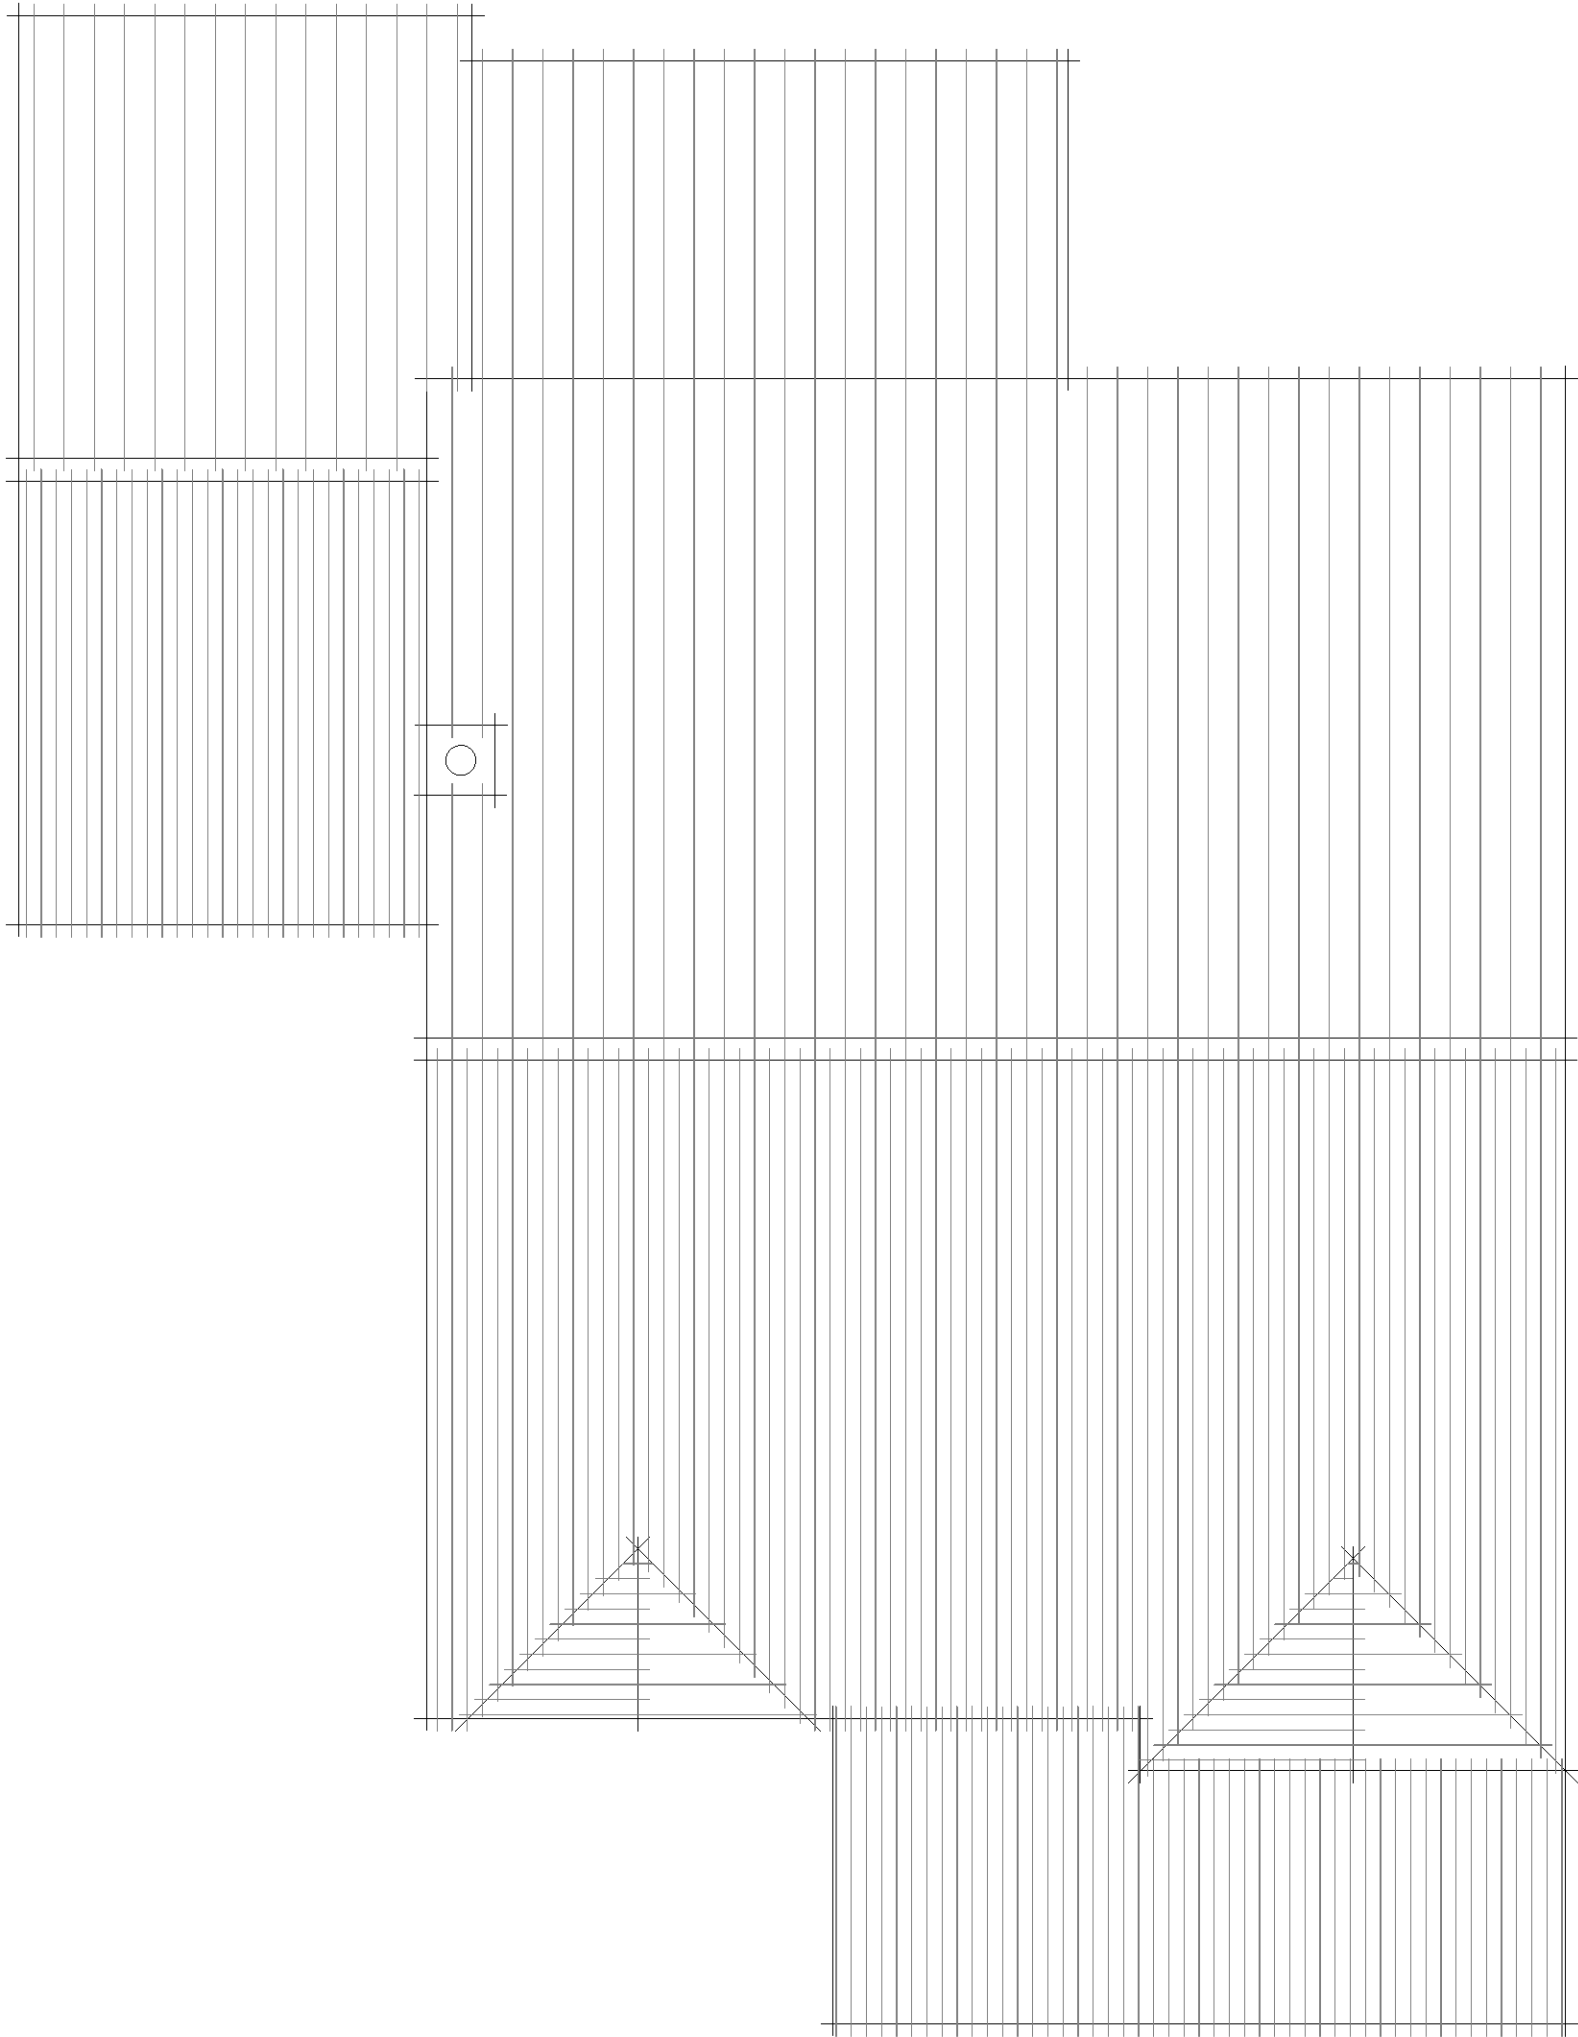

Roof Plan



COPYRIGHT © StudioLite Ltd
Never scale from this drawing. Always refer to figured dimensions.
Contractors, subcontractors and suppliers to verify ALL dimensions on site PRIOR to commencing any work or producing any shop drawings or similar.
This drawing is to be read in conjunction with ALL consultants information such as structural, mechanical and electrical engineers drawings and all discrepancies are to be reported to the architect.

NOTES

PO4	14.07.25	North sign revised & roof plan amended	RH / SLA
PO3	13.07.25	Planning application	RH / SLA
PO2	09.09.25	Client issue	RH / SLA
PO1	11.08.25	Client issue	RH / SLA

REV	DATE	REVISION NOTES	BY / CHKD
-----	------	----------------	-----------



STUDIOLITE ARCHITECTS
E: richardholmesdesign@gmail.com
W: www.studiolitearchitect.com
M: 07403 246 159

RIBA Chartered Practice | ARB Registered Practice

CLIENT
127 Lacock Garden
Hilperton
Wiltshire
BA14 7TG

PROJECT
Proposed Single Storey Rear Extension

DRAWING TITLE
Proposed Site/Floor Plans

DRAWING STATUS PLANNING ISSUE			RIBA STAGE STAGE 3	BM STATUS S0
DRAWN RH	CHECKED SLA	DATE 13.05.2026	SCALE 1:50 @ A1	JOB NO 0137
DRAWING No 0137-SLA-01-XX-DR-A-0020				REVISION P04

