




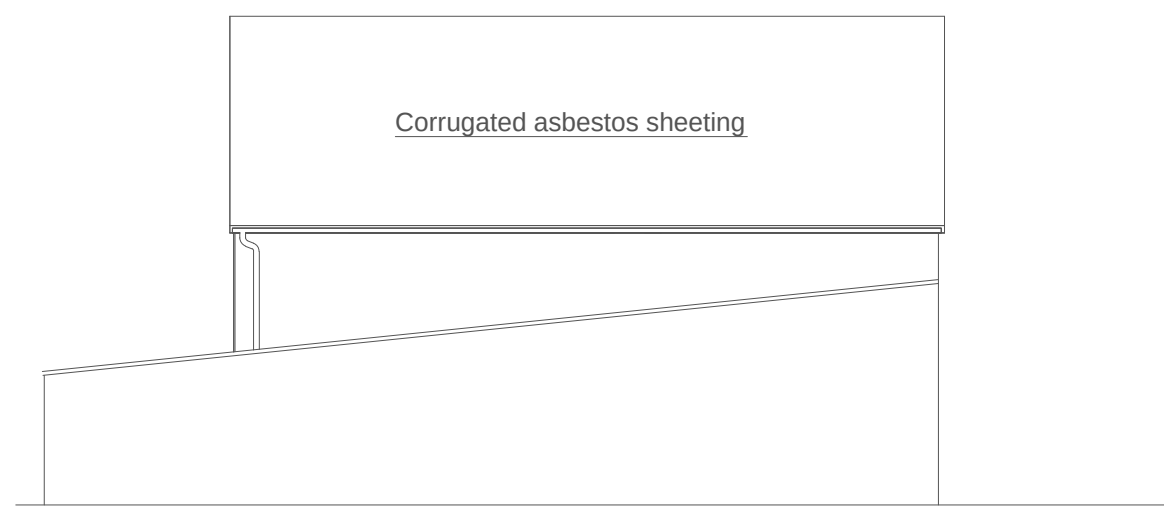

EXISTING REAR ELEVATION SCALE 1:100

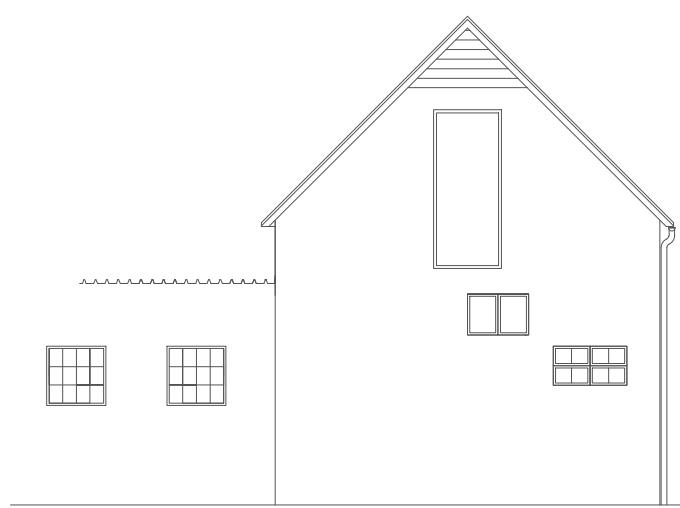


EXISTING SIDE ELEVATION SCALE 1:100

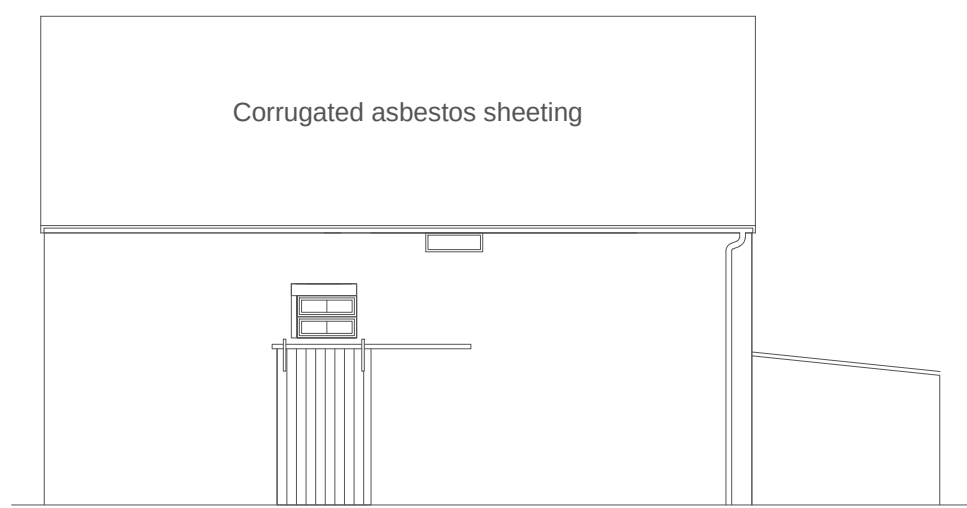


EXISTING FRONT ELEVATION SCALE 1:100




EXISTING SIDE ELEVATION SCALE 1:100

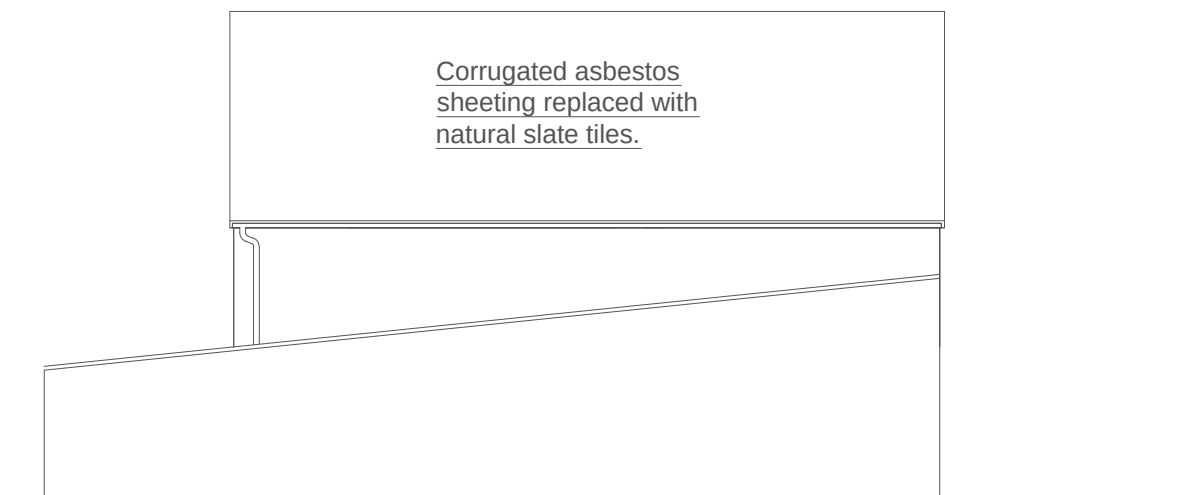


PROPOSED REAR ELEVATION SCALE 1:100

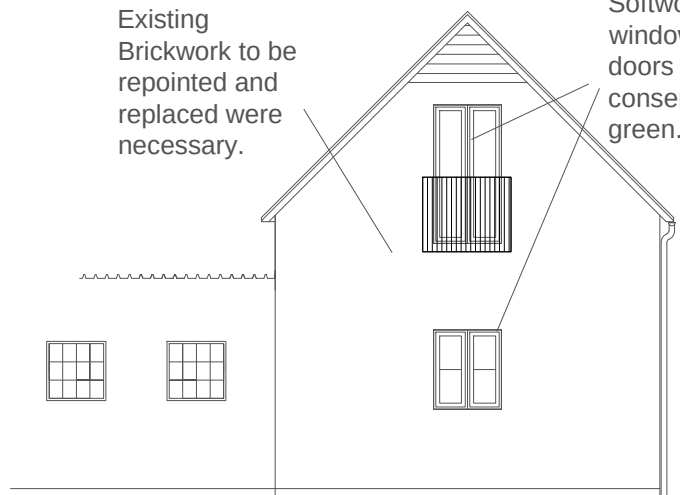



PROPOSED SIDE ELEVATION SCALE 1:100

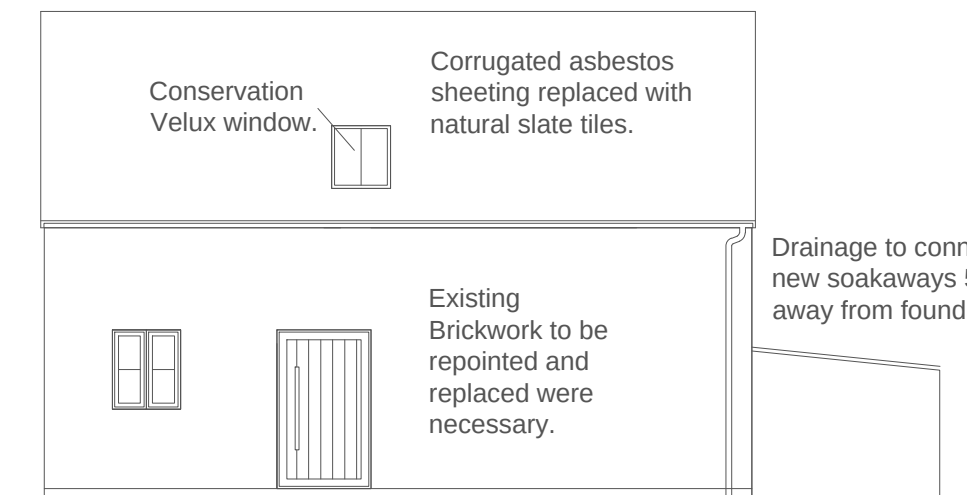


PROPOSED FRONT ELEVATION SCALE 1:100

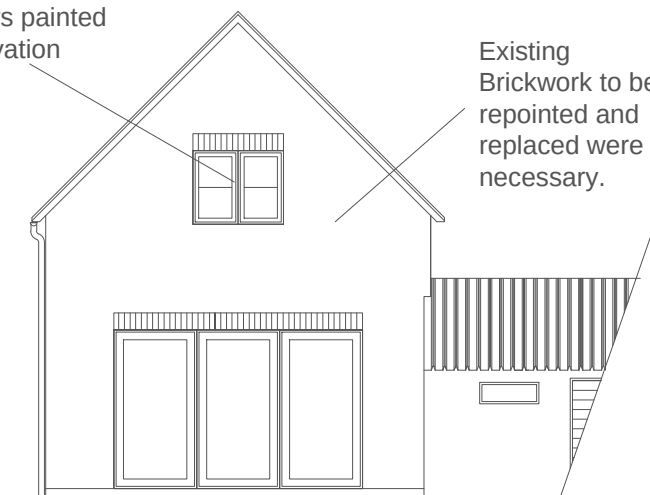


PROPOSED SIDE ELEVATION SCALE 1:100

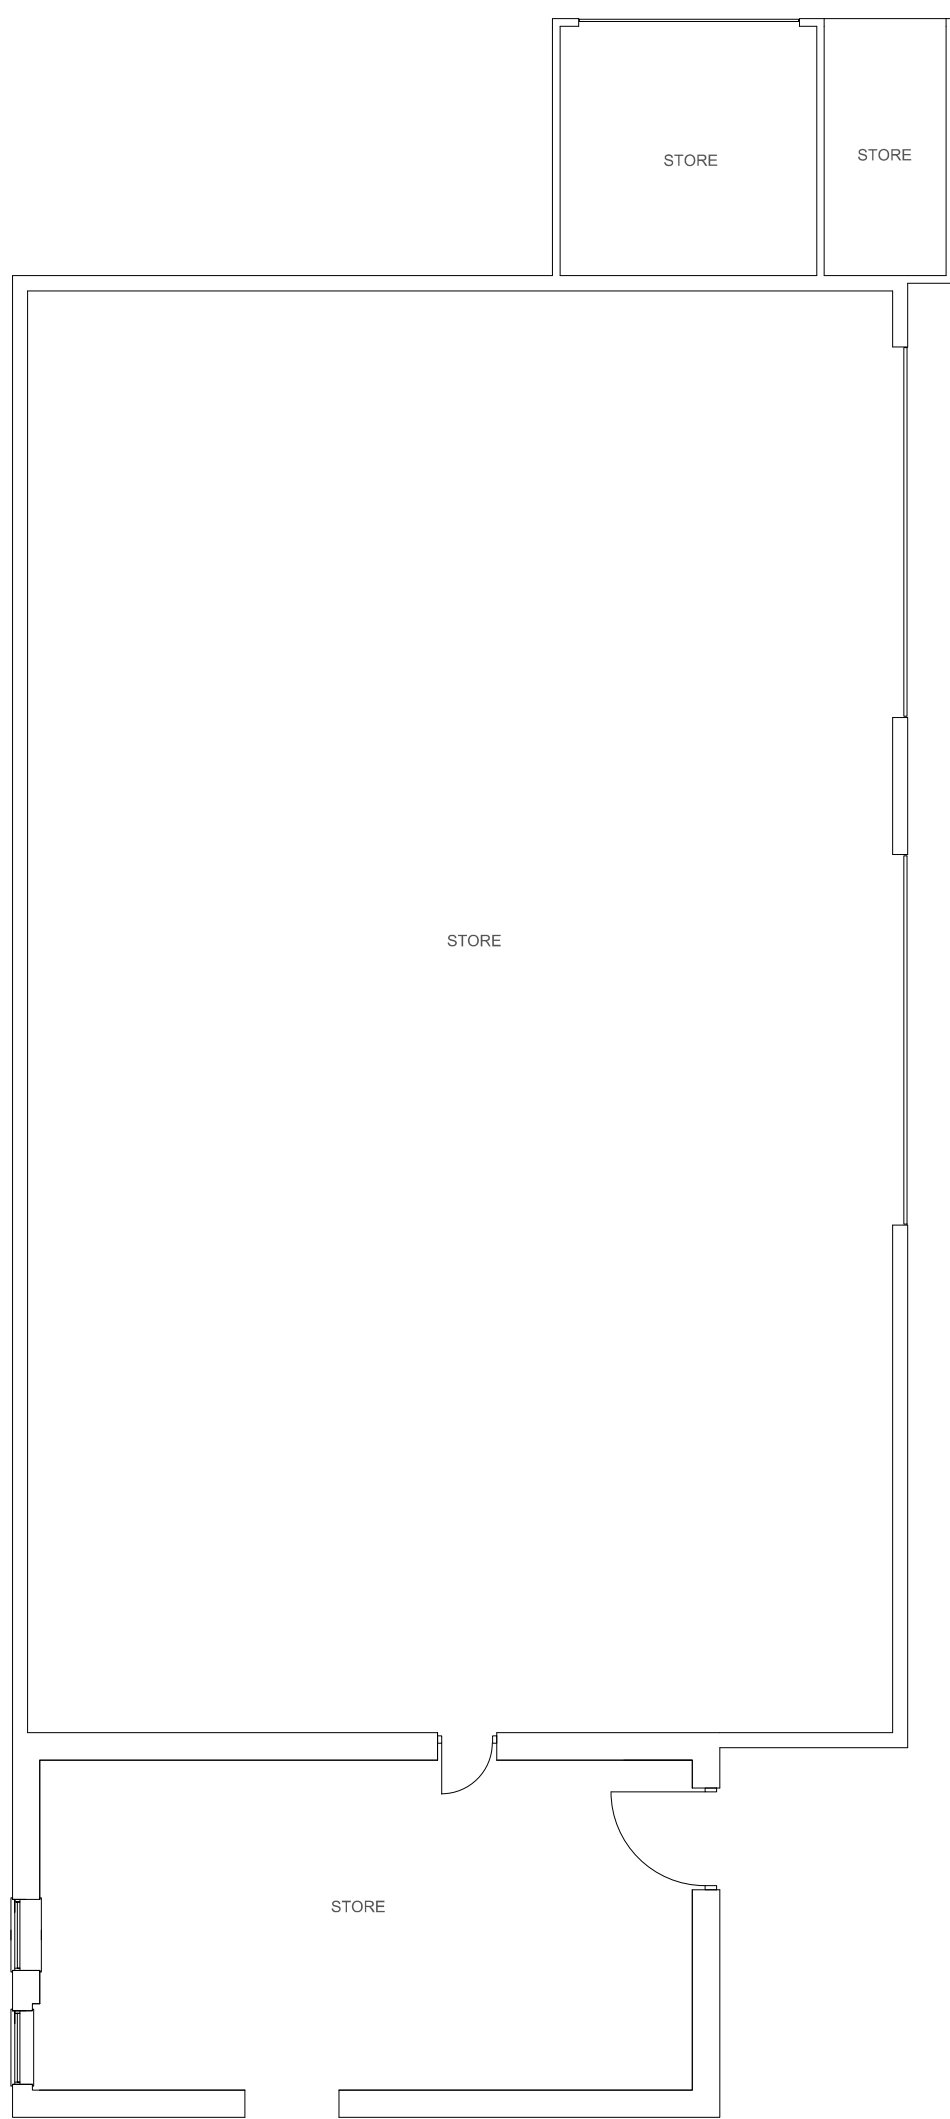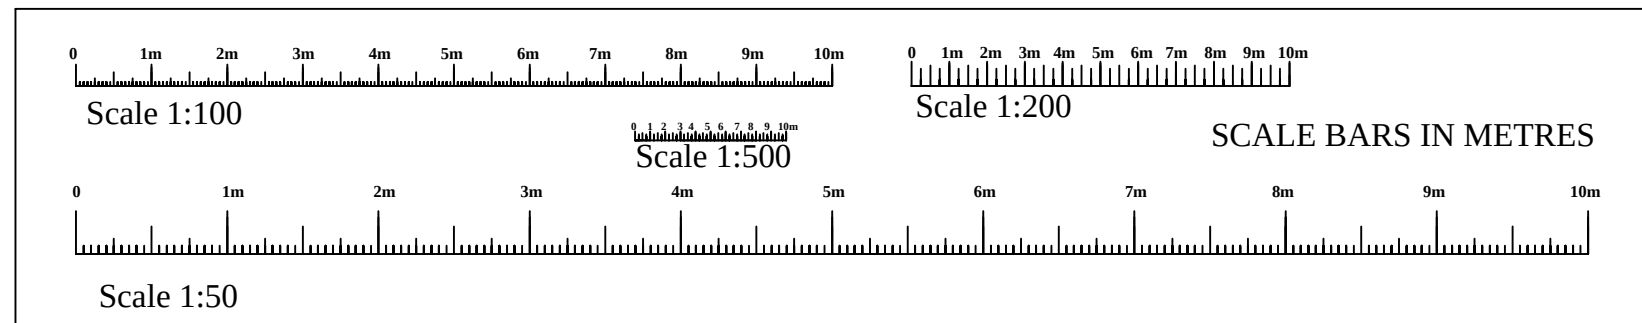


EXISTING GROUND FLOOR scale 1:100.

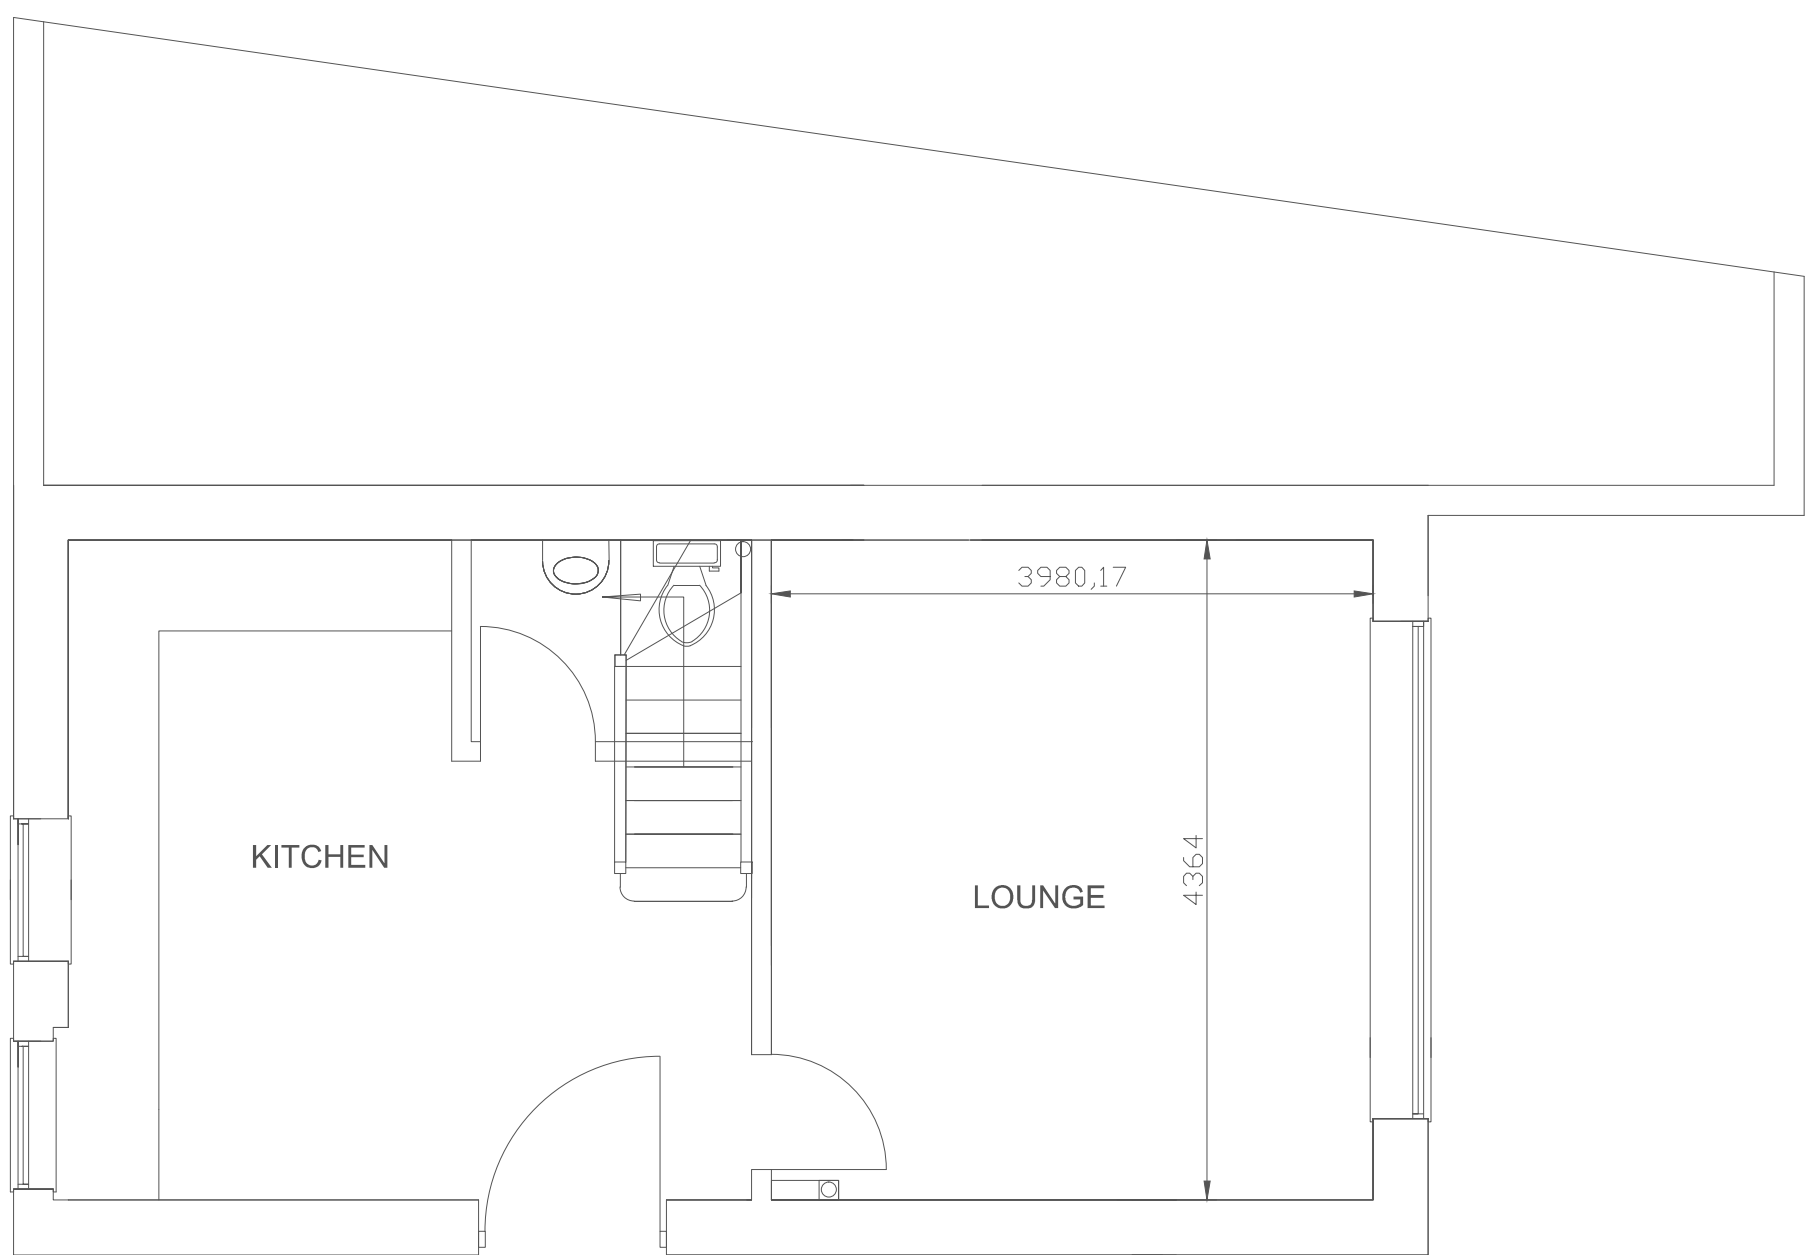

PROPOSED GROUND FLOOR scale 1:50.

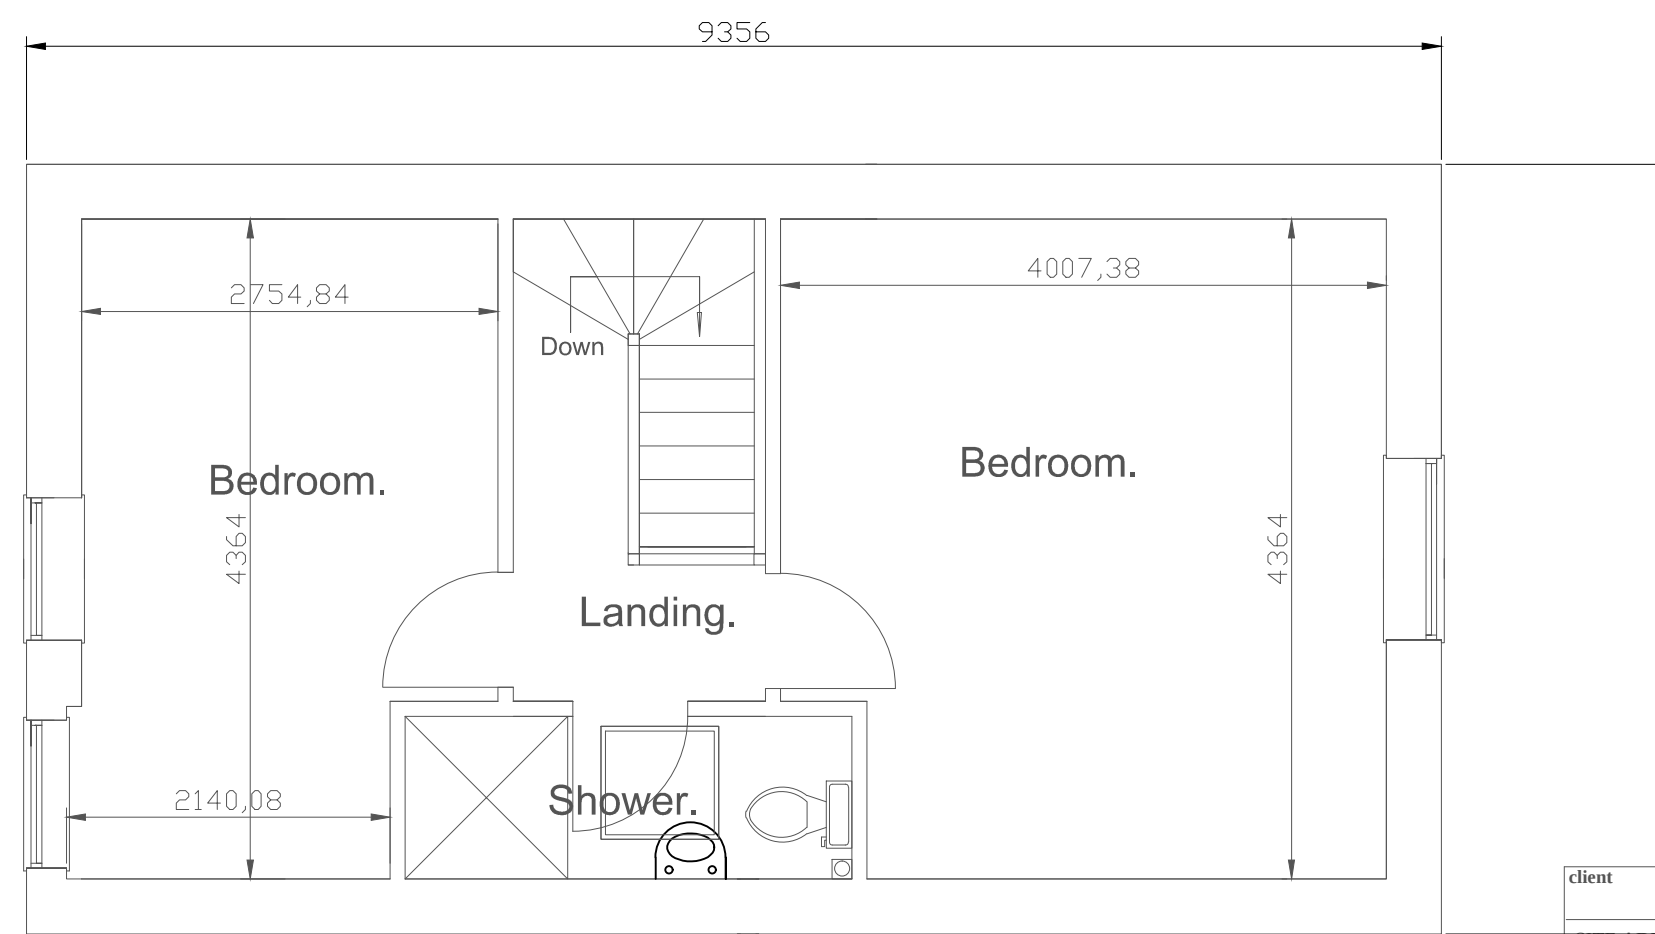

PROPOSED 1st FLOOR scale 1:50.

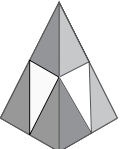client	Claire Read.		
SITE ADDRESS	Leighfield Lodge Farm Malmesbury Road Leigh Swindon SN6 6RH.		
PROJECT	Proposed conversion of outbuilding to Annex.		
		Phil Rand Cherry Tree House Clardon lane Purton, Wiltshire SN5 4HN TEL 01793 771128	
Drawn by	Phil Rand	Drawing No	01 rev 1
Scales	1:500 1:100 1:50	Date	6th July 2026
		Paper size	A1