


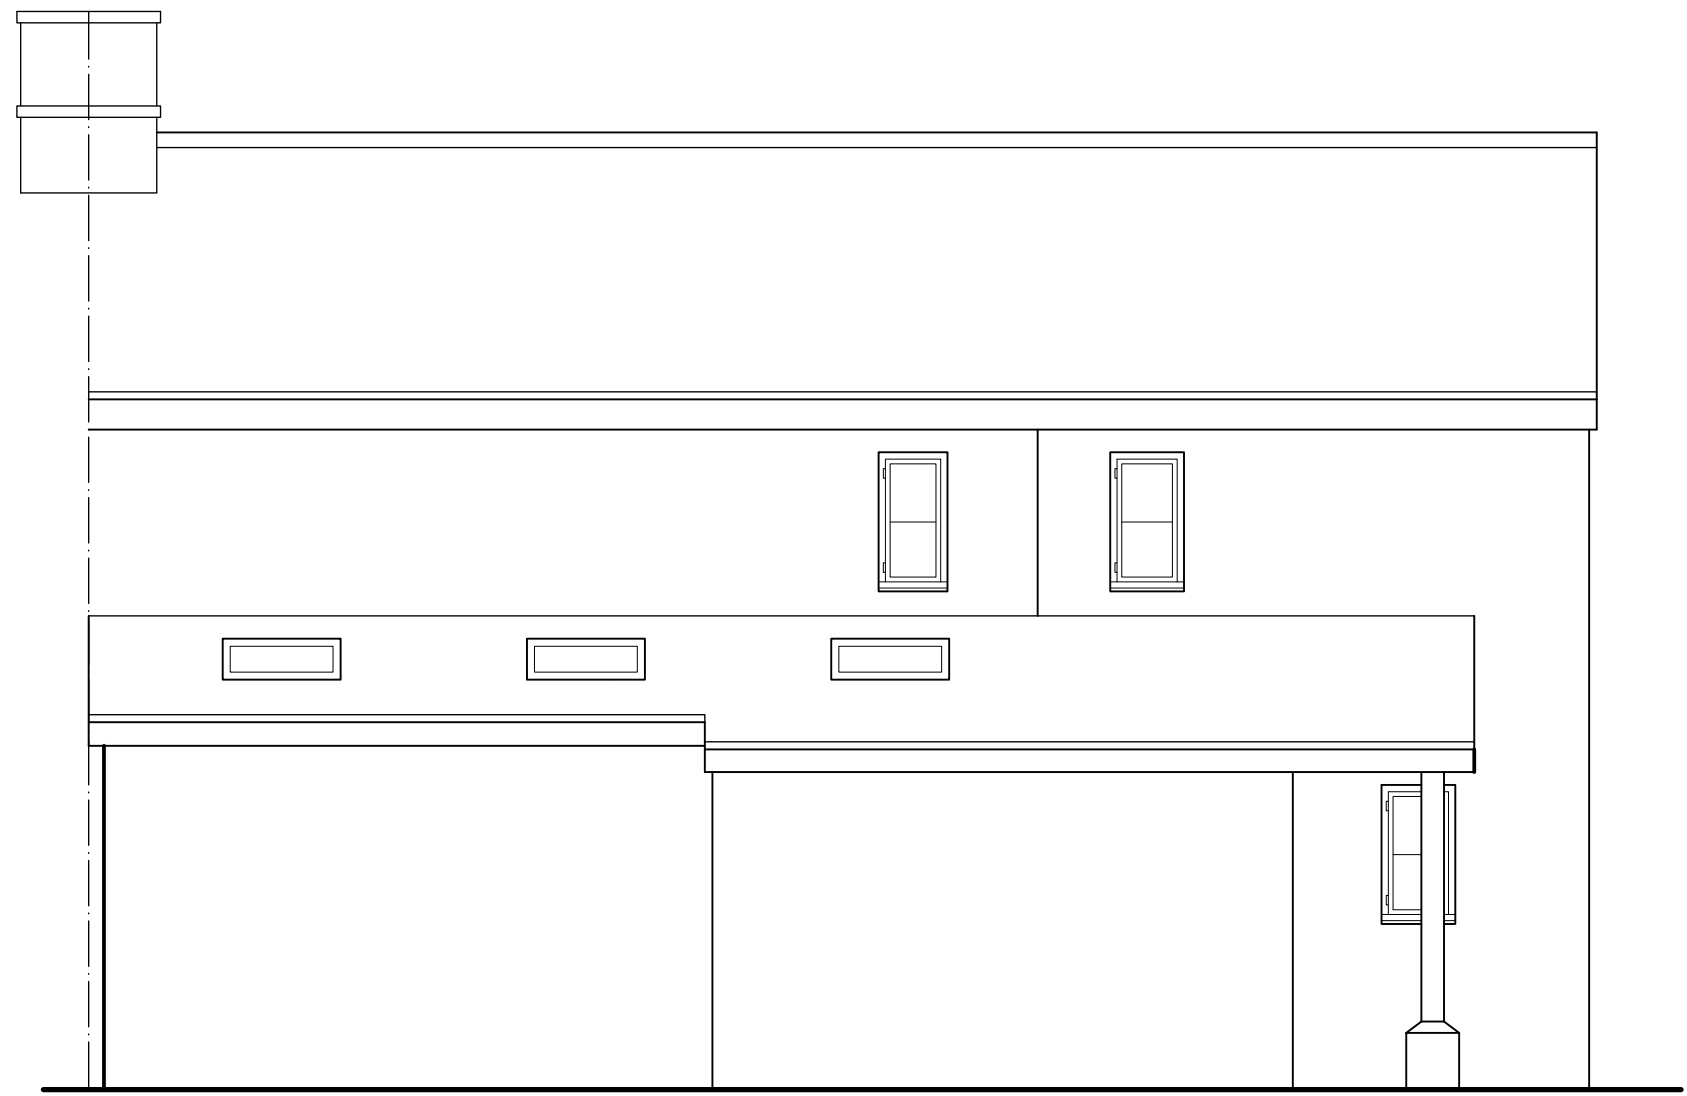


EXISTING SIDE ELEVATION



EXISTING FRONT ELEVATION



EXISTING REAR ELEVATION

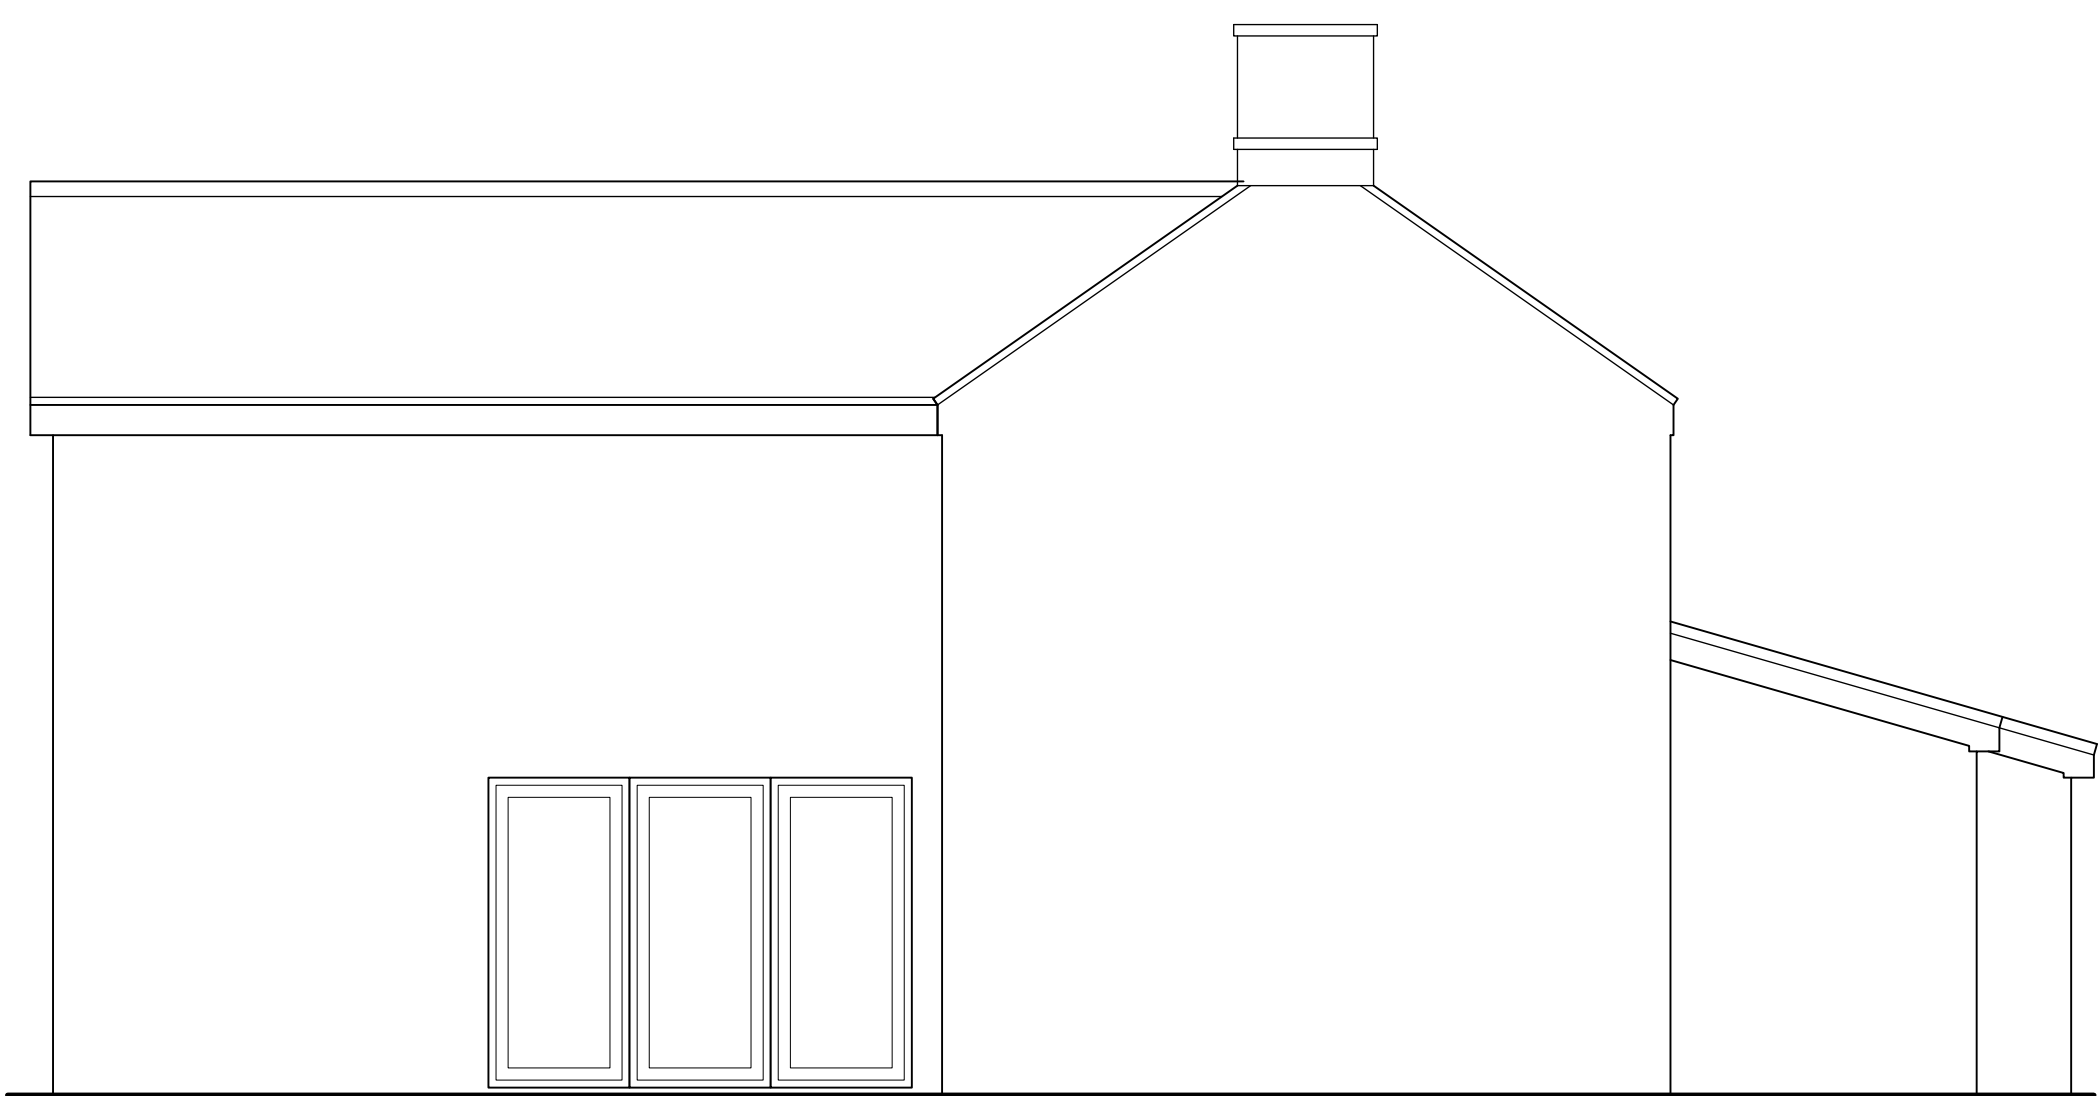

EXISTING SIDE ELEVATION

Rev.	Date	Description	By	Chk	App
------	------	-------------	----	-----	-----

Client/Project	MR AND MRS LYNCH				
----------------	------------------	--	--	--	--

Drawing Title	SURVEY 2 AT 36 REYBRIDGE LACOCK WILTSHIRE SN15 2PF				
---------------	--	--	--	--	--

Designed SK	Drawn KK	Date 15 JUL 26	Scale 1:50	Size A1
----------------	-------------	-------------------	---------------	------------

Stephen Kingshott MCABE

Stephen Kingshott Building Consultancy Ltd 54 Springdale Ave Broadstone, Poole Dorset BH18 9EX Tel. 07973538931

WORK NAME	REVISION
SURVEY FOR SOLAR INSTALL	

SCALE BAR 1:20

0 2 4 6 8 10m
SCALE BAR 1:100

0 1 2 3 4 5m
SCALE BAR 1:50

0 10 20 30 40 50m
SCALE BAR 1:500