



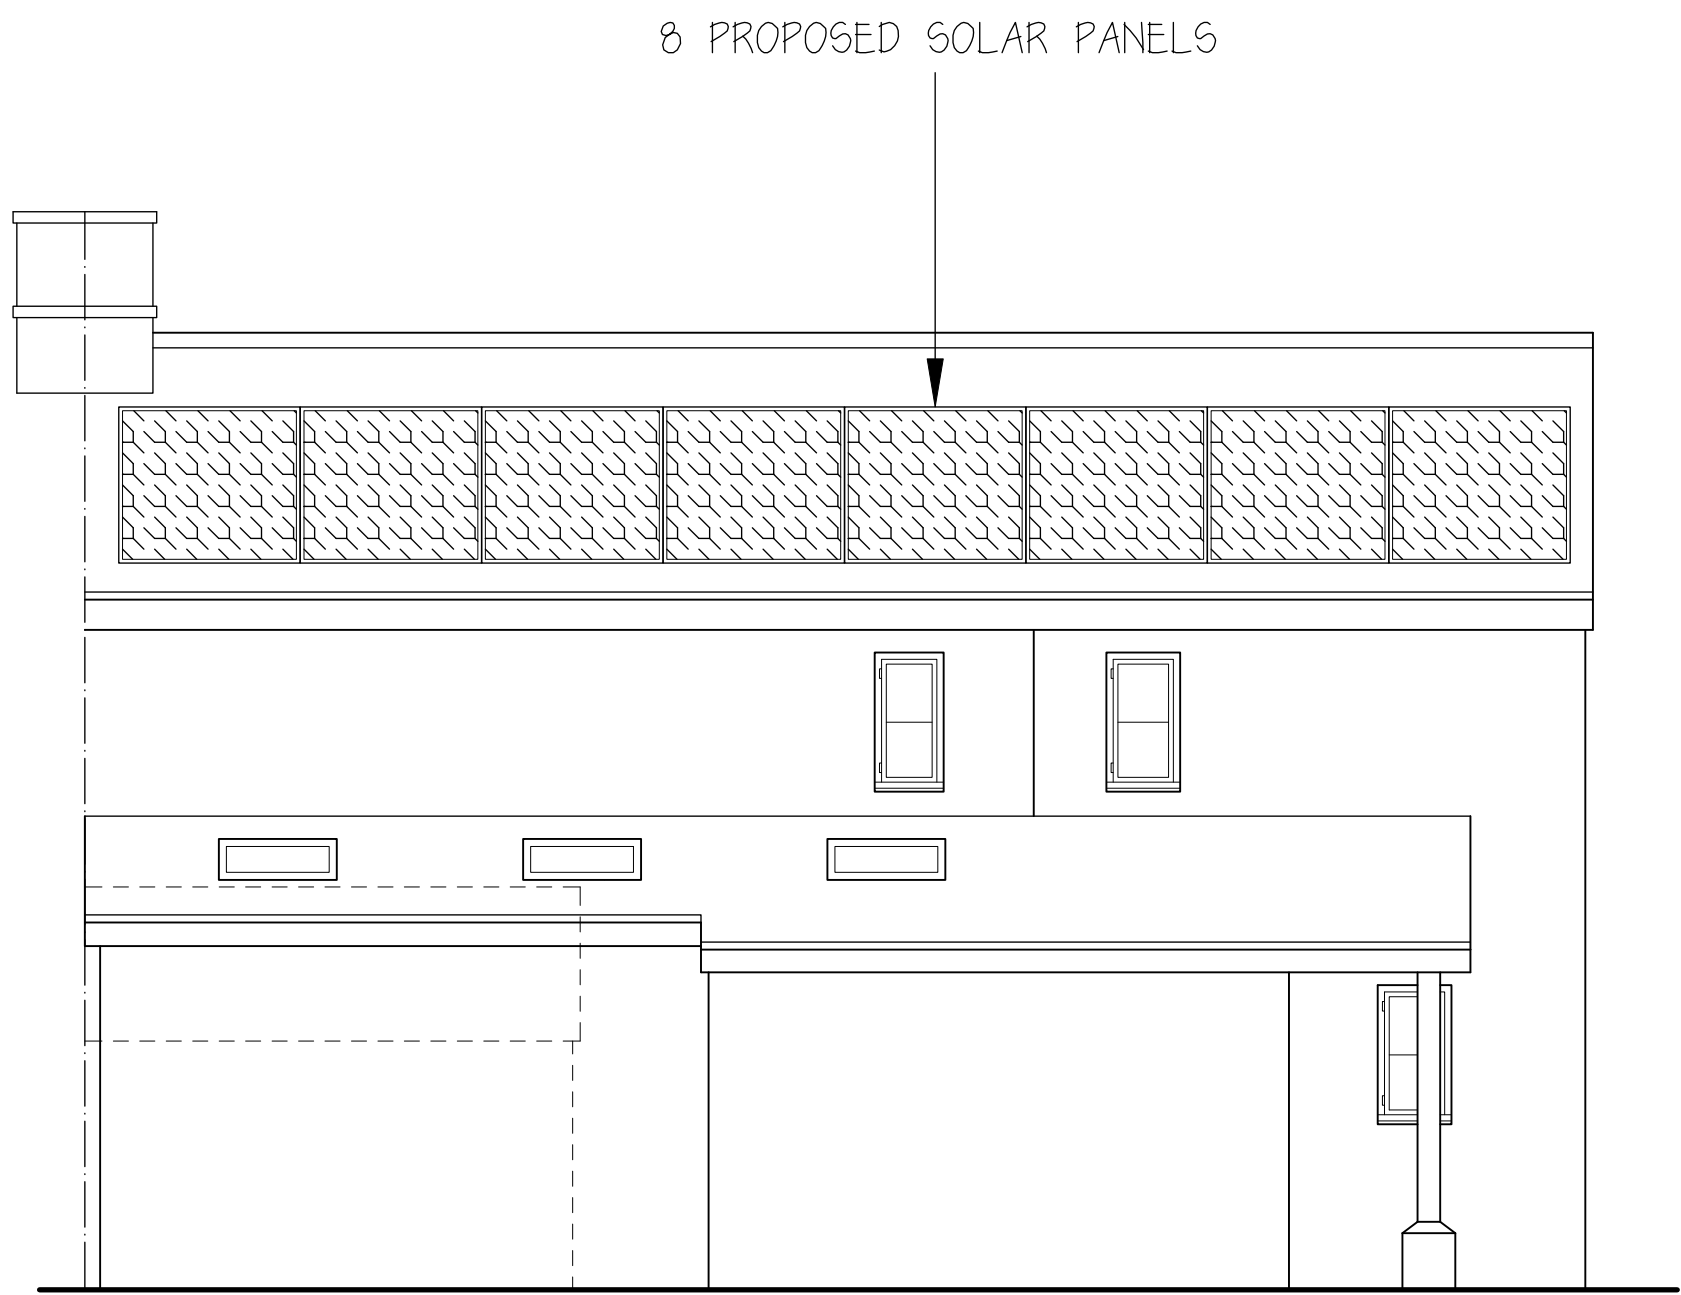

PROPOSED SIDE ELEVATION



PROPOSED FRONT ELEVATION

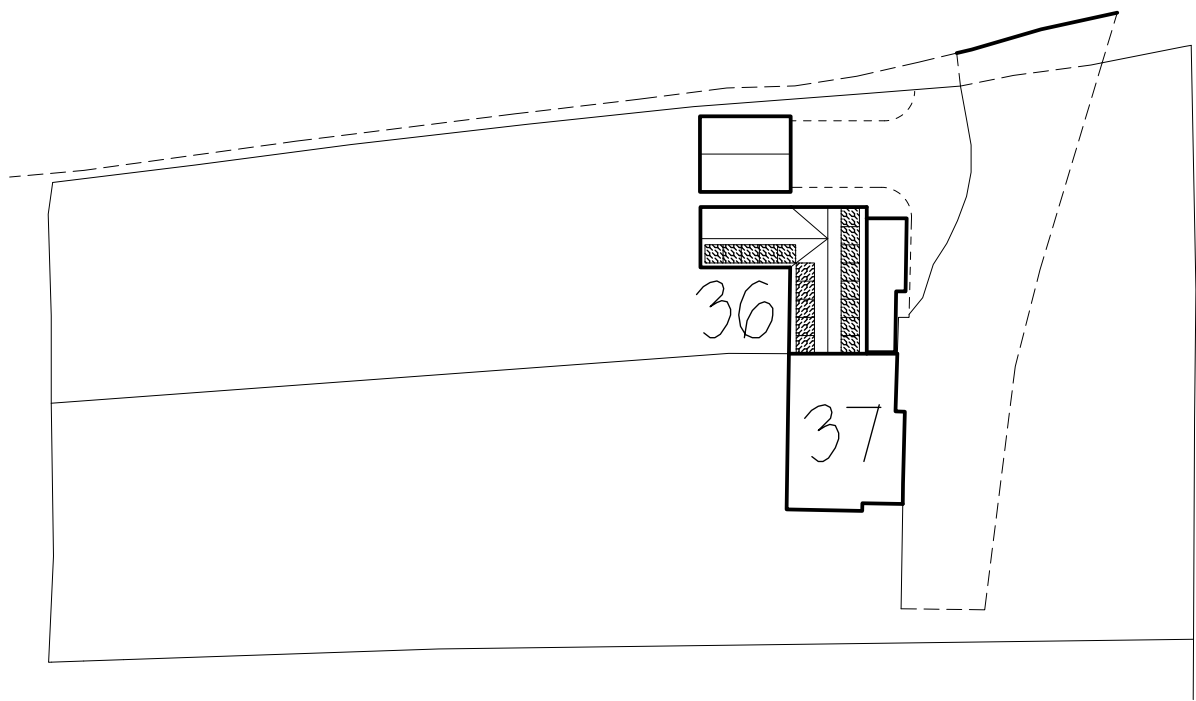

PROPOSED BLOCK PLAN
SCALE 1:500



PROPOSED REAR ELEVATION



PROPOSED SIDE ELEVATION

Rev.	Date	Description	By	Chk	App
------	------	-------------	----	-----	-----

Client/Project					
MR AND MRS LYNCH					

Drawing Title					
PROPOSAL 2 AT 36 REYBRIDGE LACOCK WILTSHIRE SN15 2PF					

Designed	Drawn	Date	Scale
SK	KK	24 NOV 22	1:50, 1:500
CAD Reference			Size
			A1

Stephen Kingshott MCABE	
-------------------------	--

Stephen Kingshott Building Consultancy Ltd 54 Springdale Ave Broadstone, Poole Dorset BH18 9EX Tel. 07973538931	
---	--

WORK NAME	REVISION
COL SOLAR PROPOSAL	

SCALE BAR 1:20

0 2 4 6 8 10m
SCALE BAR 1:100

0 1 2 3 4 5m
SCALE BAR 1:50

0 10 20 30 40 50m
SCALE BAR 1:500