


FRONT ELEVATION (SOUTH)

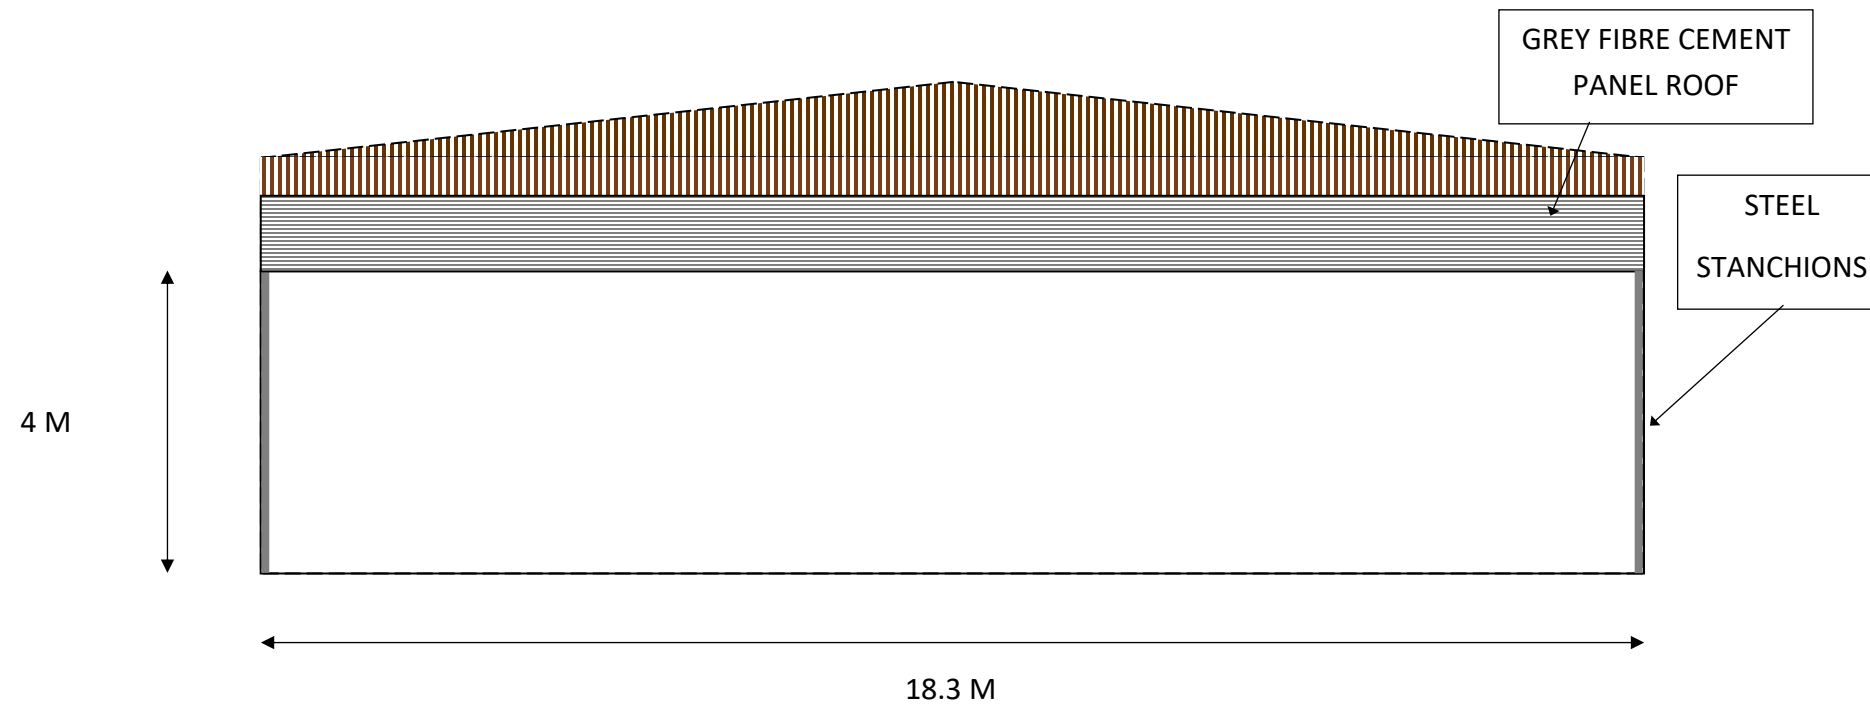

PROJECT
Full Planning for a
farm building at:

Park Farm
Swindon
Wiltshire
SN5 0AQ

**PROPOSED
ELEVATIONS
1 OF 2
SCALE 1:100 @ A3**

