


NOTES:
This drawing is copyright of the Architectural Designer and must not be used without their permission. All dimensions to be checked on site. Discrepancies and omissions to be reported immediately to the Architectural Designer.



Scale 1:50 @ A1 - 1:100 @ A3


DRAWING LEGEND	
	Existing
	Above/Below
	SVP
	AAV
	RWP
	G
	Existing Levels
	Existing Ceiling Level
	Radiator
	Towel Radiator
	Grassed Banking
	Boundary Line

SURVEYED ON: 02 / 06 / 26

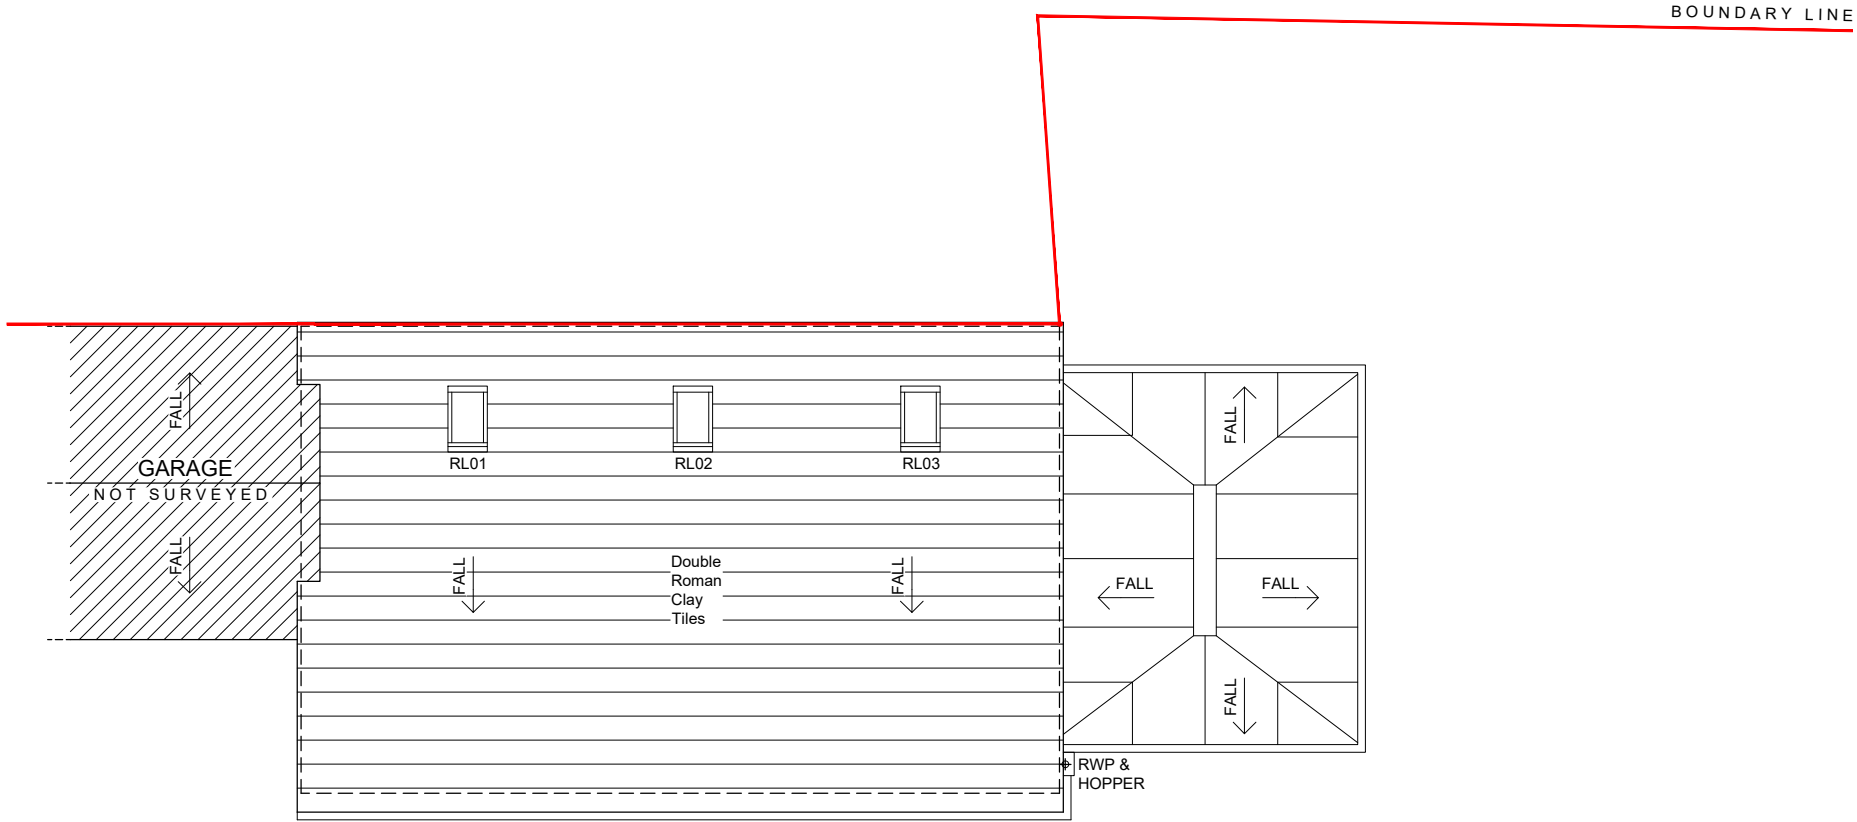

Existing Roof Plan (Annex)

1:50 A1 (1:100 @ A3)

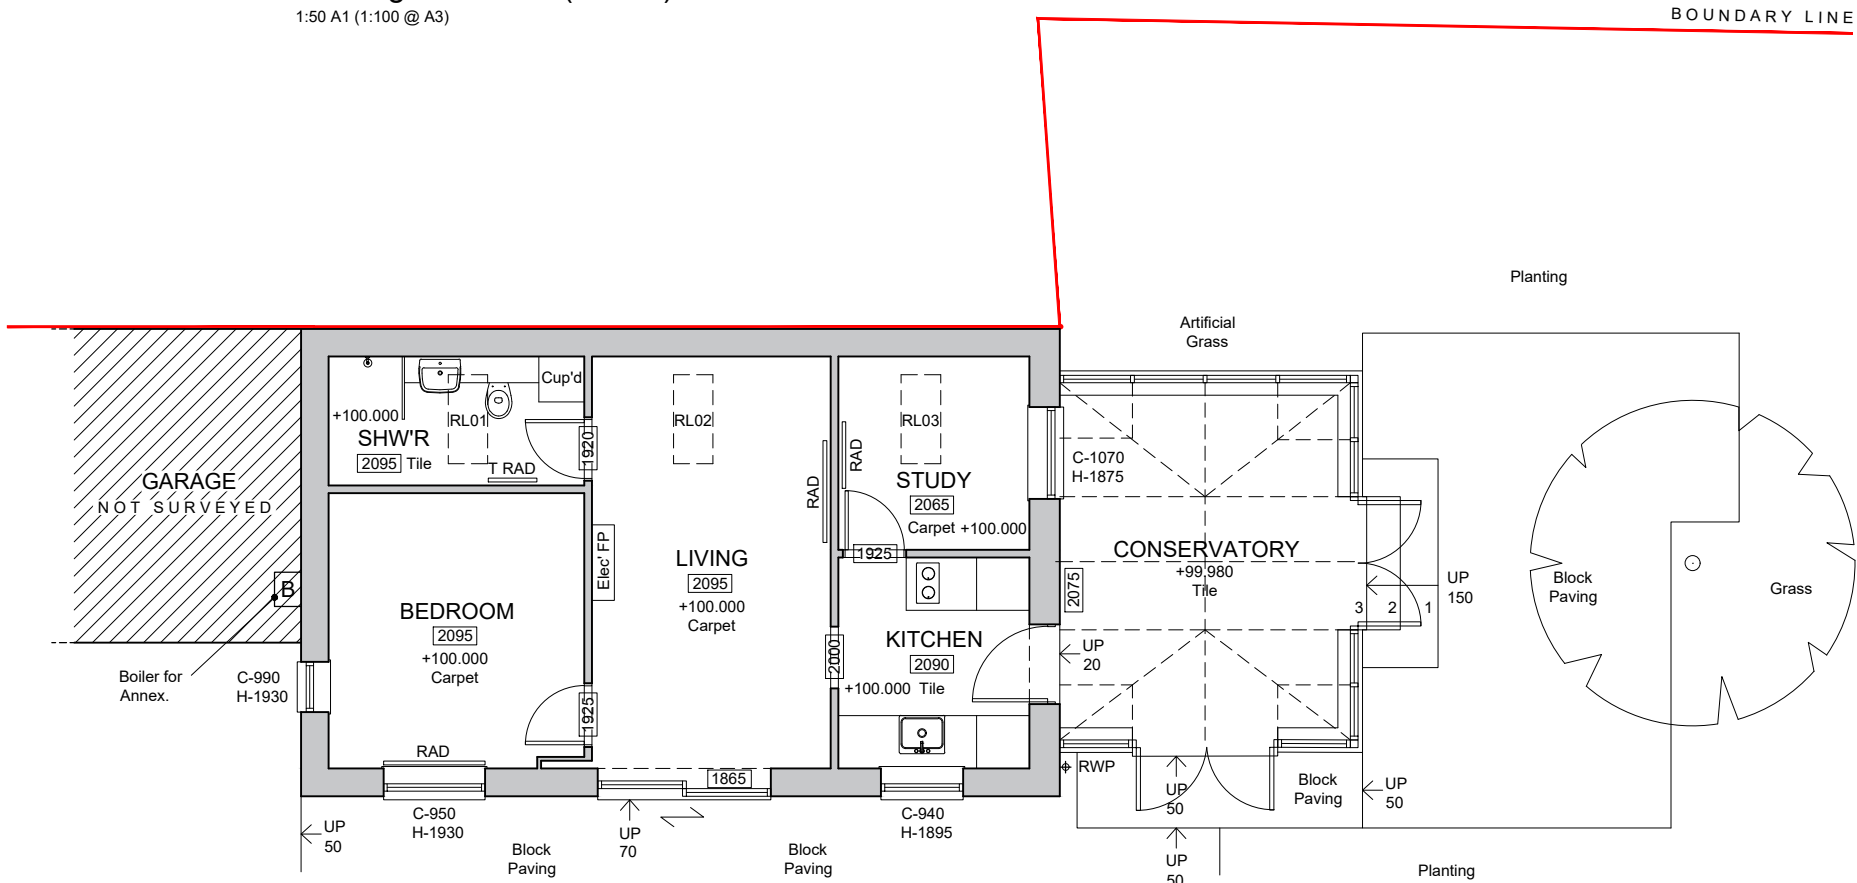

Existing Ground Floor Plan (Annex)

1:50 A1 (1:100 @ A3)

-	-	-
Rev	Revision	Date



Macey's Architectural Design & Development Ltd
15 Craybourne Road, Melksham, Wiltshire, SN12 7DH
Email: benmacey@maddltd.co.uk Tel: 07867417112

Title: Existing Annex Plans
Retrospective Lawful Development at
Project: 9 Hawkeridge Road, Yarnbrook, Trowbridge, BA14 6AD
Client: Mrs Eryl Simpson
Drawing Scale: 1:50 A1 (1:100 @ A3)
Drawing Date: June 2026

Drawing Number: 26/1126/101